


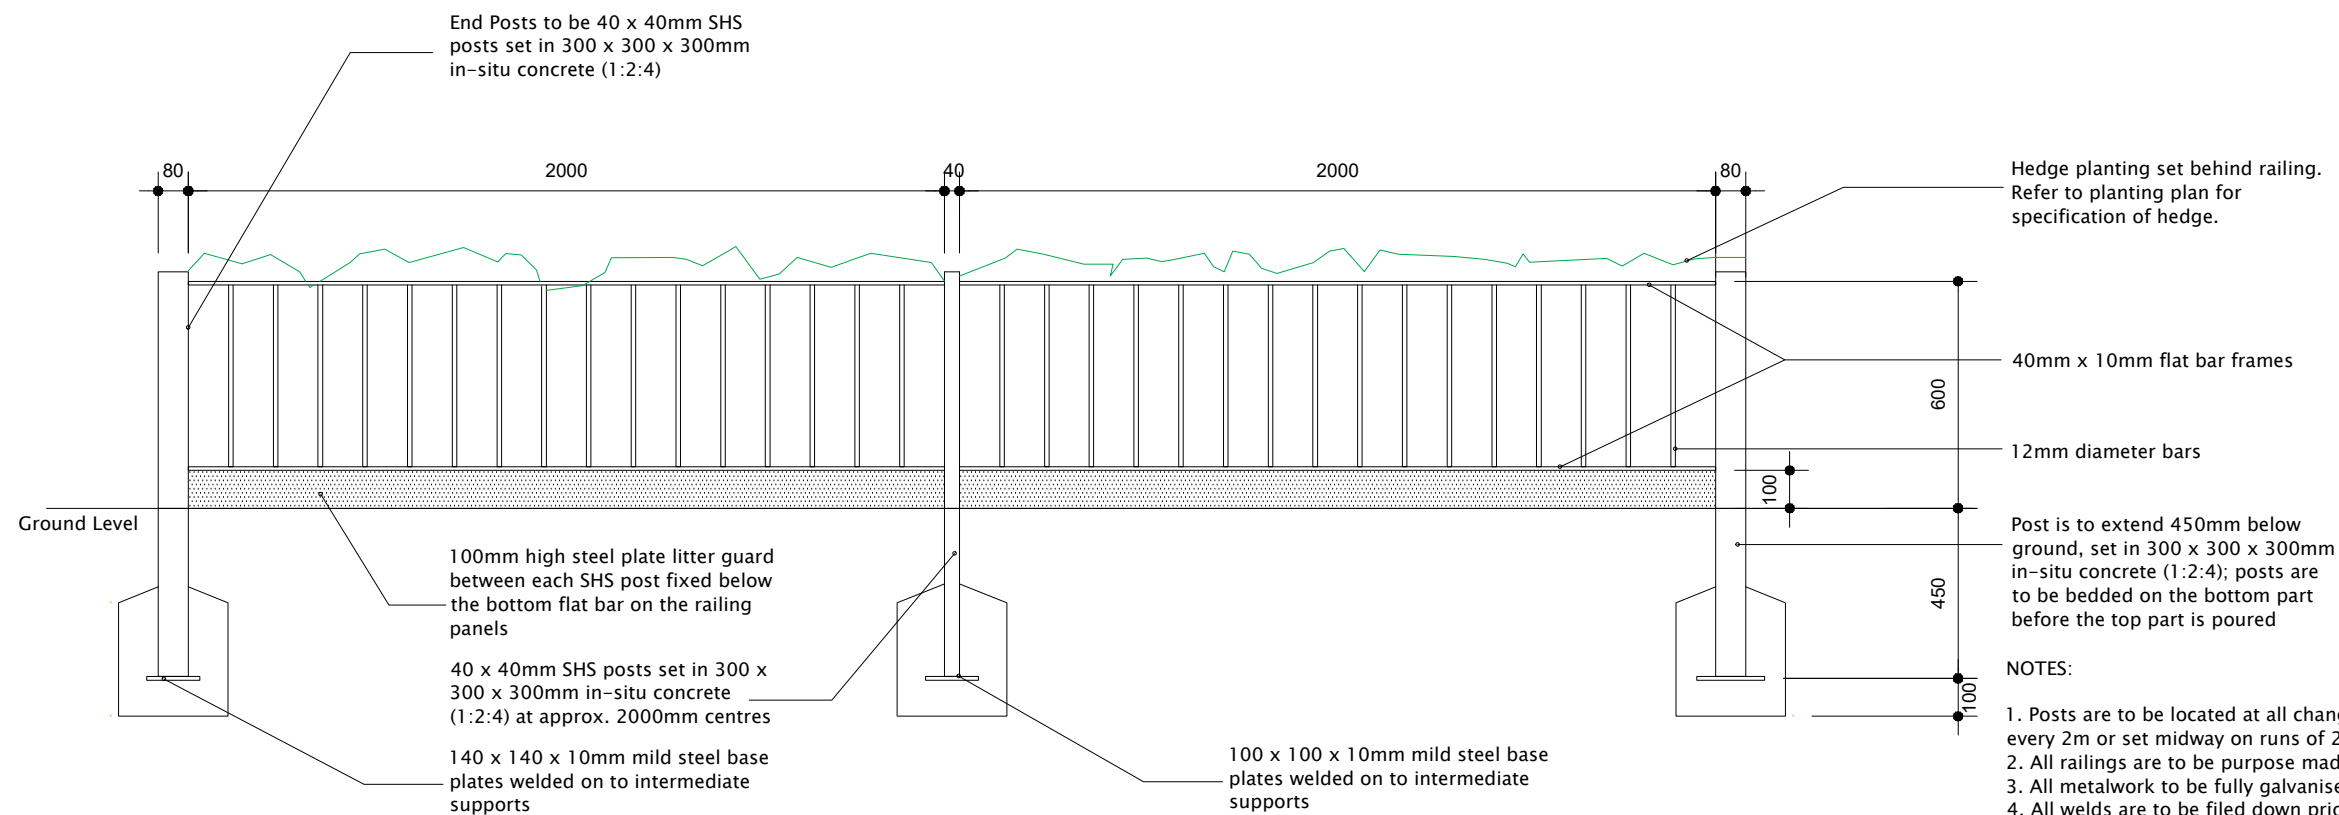

NOTES:

1. Posts are to be located at all changes of direction, steps and every 2m or set midway on runs of 2-4m long.
2. All railings are to be purpose made to fit individual situations.
3. All metalwork to be fully galvanised and spray painted black.
4. All welds are to be filed down prior to undercoat application.

Rev.	Description	Drawn	Date
------	-------------	-------	------

Project Title

Drawing Title
600mm high flat top metal railing with litter guard & increased end posts

Scale	Drawn By	Checked By	Authorised By
1:20	MH	MH	MH
	Date MAY 23	Date MAY 23	Date MAY 23
Job No.	Drawing No.	Revision	
	SD/FTRLG/01a	-	

miller homes

Miller Homes Limited - North West Region
103 Dalton Avenue
Birchwood Park
Warrington
WA3 6YF

Telephone 0870 336 4700
Fax 01925 228570
www.millerhomes.co.uk

Original Sheet Size A3 Do Not Scale From This Drawing