

All These drawings are for the purpose of achieving local authority planning and building regulations plans approval only and should not be used as a working drawings for building construction. These design drawings must be read in conjunction with structural engineers design, drawings and calculations.

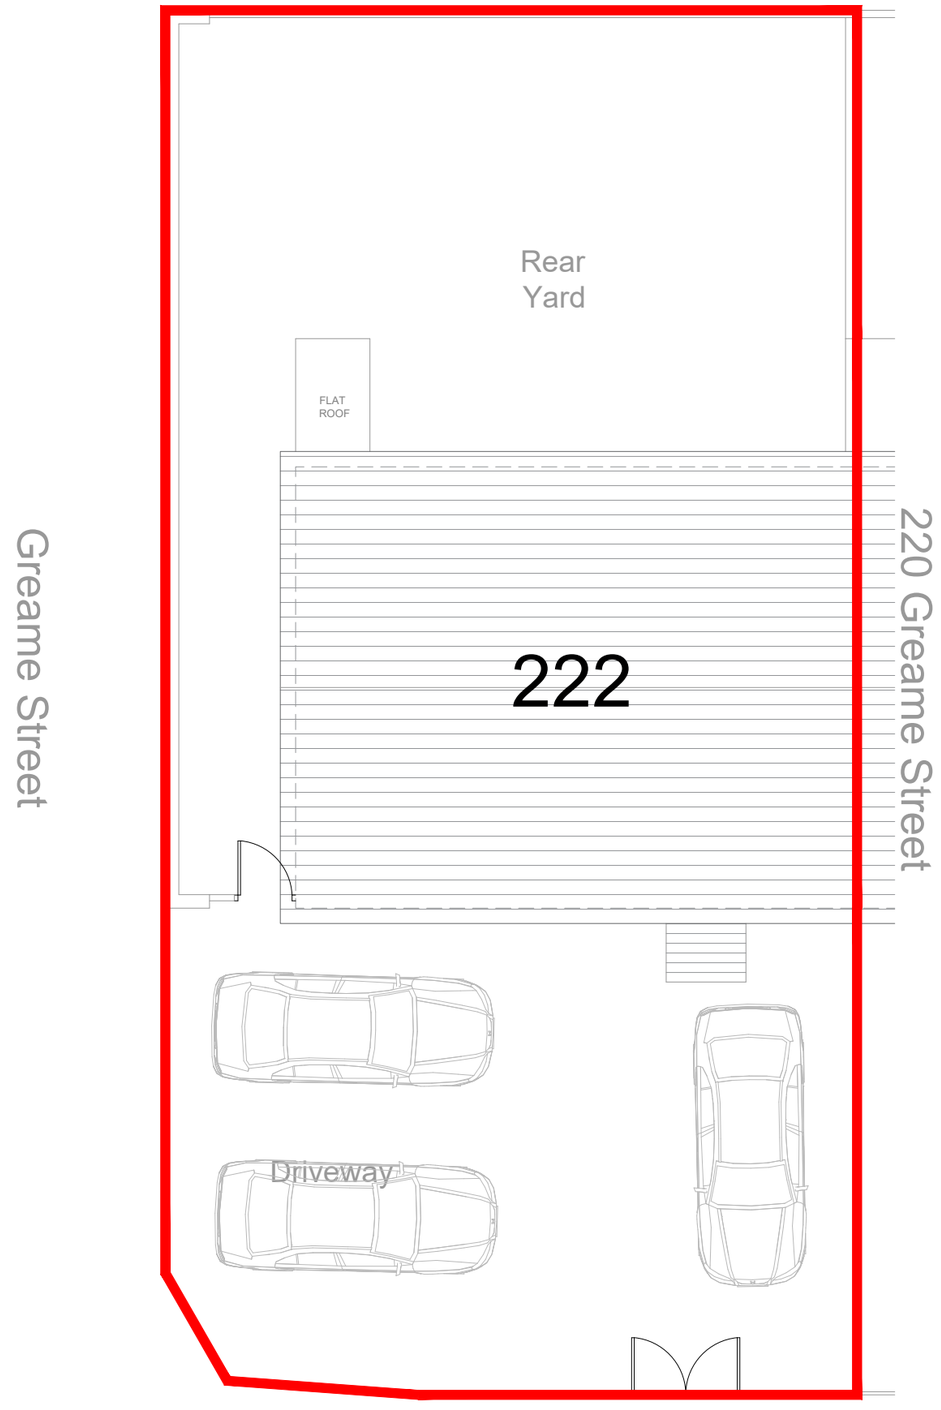

Existing Site Plan

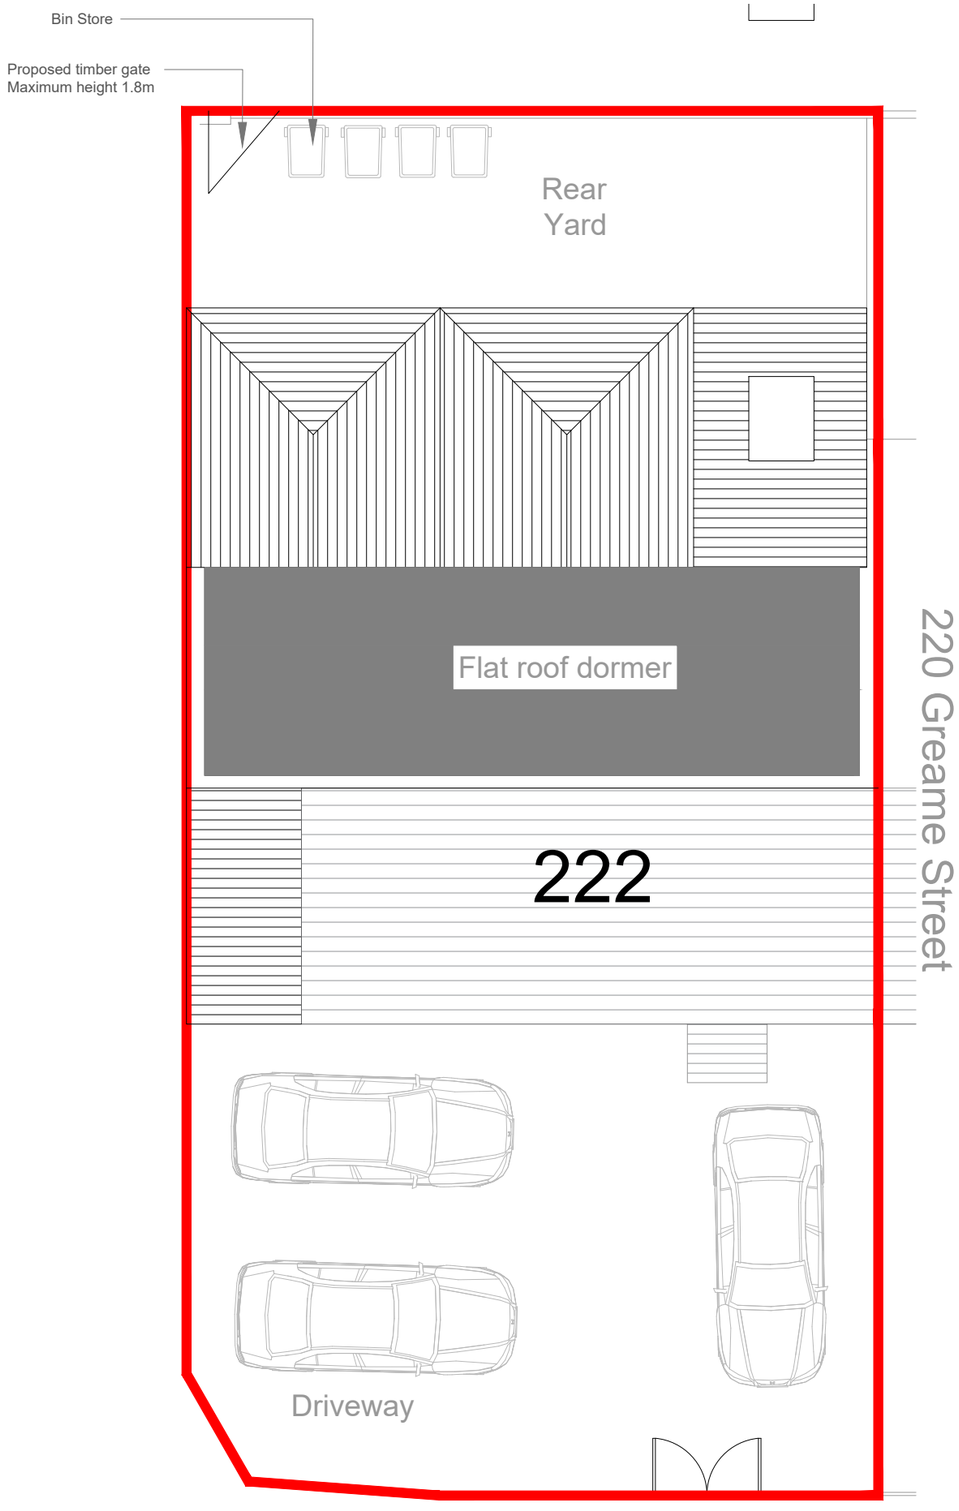

Proposed Site Plan

Site Plan 1100@A3
Existing & Proposed

ARCHITECTURE
www.m1architecture.co.uk
T:0161 327 2011
M:07506237914

Greame Street
222 Greame Street
2318

01.

All rights reserved. © Crown copyright 2011. These plans & specifications are the property of M1 Architecture, and shall not be re-printed, reproduced, modified in whole or part without written consent, nor shall any building or structure be constructed in accordance with such plans or specifications thereof without written consent.