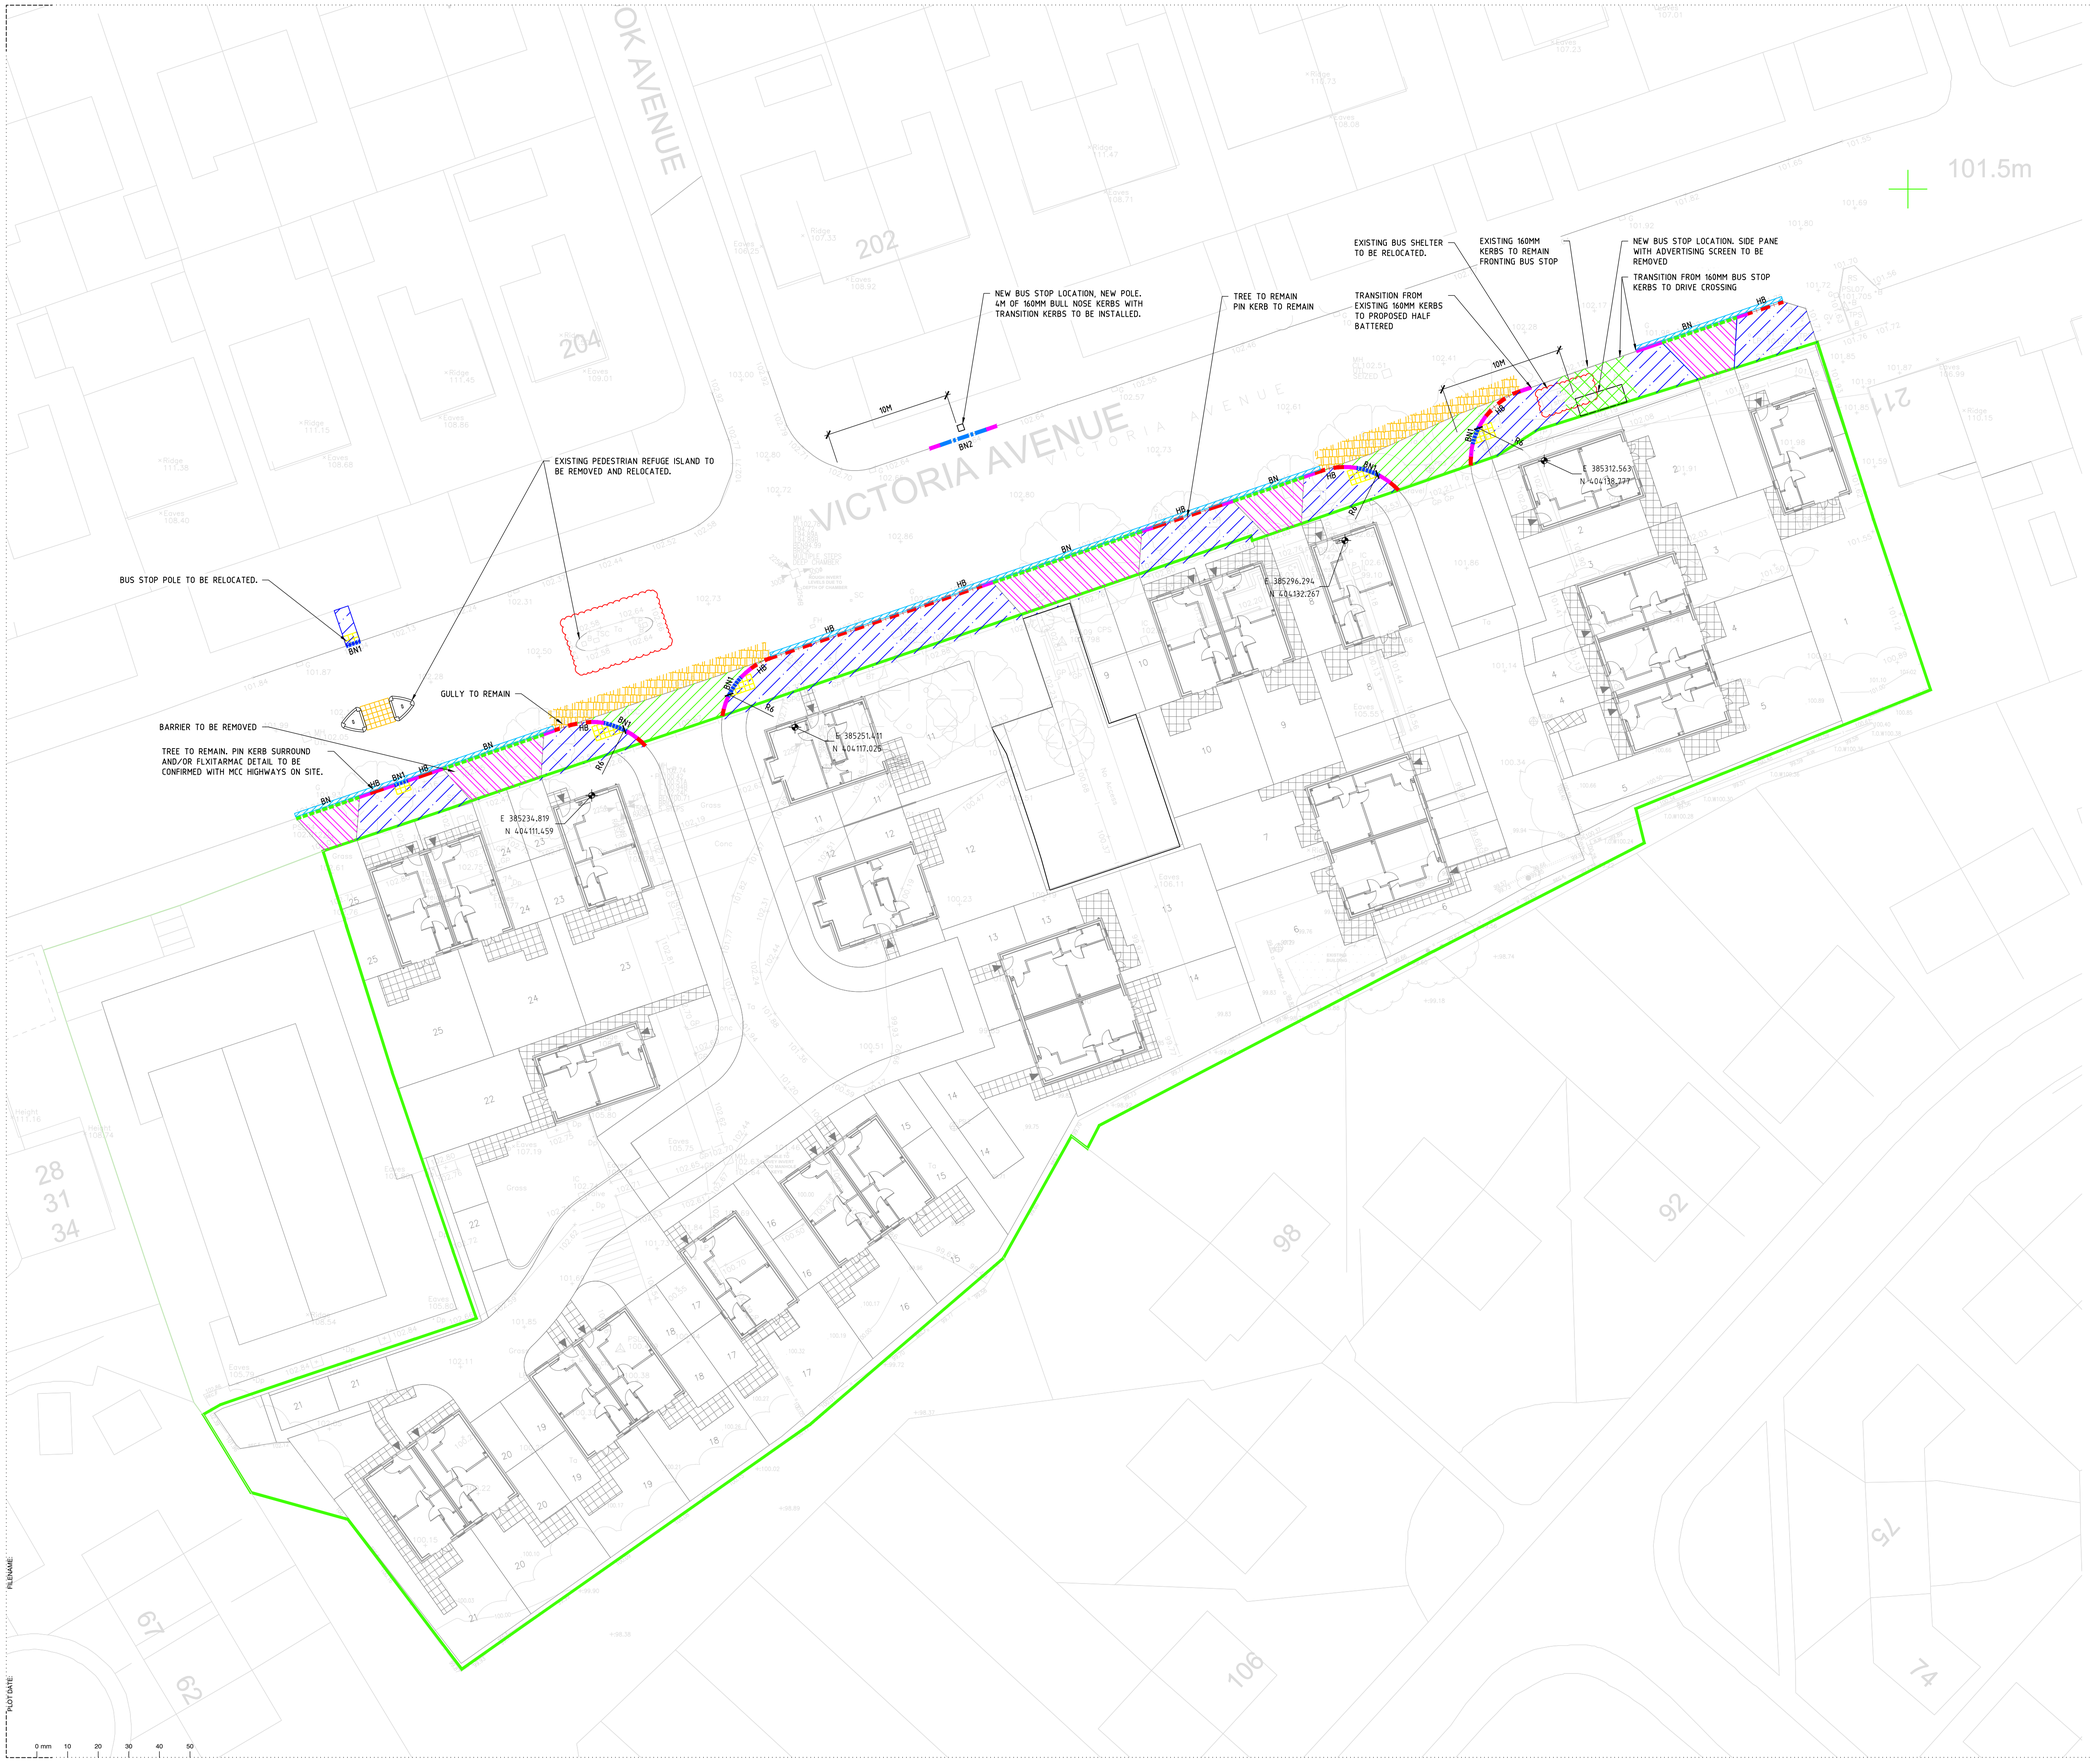


N

W E

S

KEY:

HB	125 x 255 PRECAST CONCRETE HALF BATTERED KERB - 100mm KERB FACE - REFER TO DRAWING C3101 CONSTRUCTION DETAILS.
BN	125 x 150mm PRECAST CONCRETE BULLNOSED KERB - 25mm KERB FACE - REFER TO DRAWING C3101 CONSTRUCTION DETAILS.
BN1	125 x 150mm PRECAST CONCRETE BULLNOSED KERB - FLUSH KERB FACE - REFER TO DRAWING C3101 CONSTRUCTION DETAILS.
	TRANSITION KERB
BN2	150 x 305mm PRECAST CONCRETE BULLNOSE KERB - 160MM KERB FACE - REFER TO DRAWING C3101 CONSTRUCTION DETAILS
	TACTILE PAVING - REFER TO DRAWING 3101 CONSTRUCTION DETAILS
	PEDESTRIAN ISLAND - REFER TO DRAWING 3101 CONSTRUCTION DETAILS

NOTE: TRANSITION KERB SHOULD BE PLACED BETWEEN KERBS OF DIFFERENT UPSTAND HEIGHTS.

	FLEXIBLE CARRIAGEWAY CONSTRUCTION TO MANCHESTER CITY COUNCIL SPECIFICATION - REFER TO DRAWING C3101 CONSTRUCTION DETAILS.
	CARRIAGEWAY TIE IN - REFER TO DRAWING C3101 CONSTRUCTION DETAILS.
	FOOTWAY TO BE RESURFACED - REFER TO DRAWING C3101 CONSTRUCTION DETAILS.
	VEHICULAR CROSSING TO MANCHESTER CITY COUNCIL SPECIFICATION - REFER TO DRAWING C3101 CONSTRUCTION DETAILS.
	LOCAL CARRIAGE WAY RESURFACING STIP - 0.30M WIDE FROM KERB LINE
	FULL FOOTPATH RE-CONSTRUCTION TO MCC STANDARD

Rev	Date	Description	By	Chk
P04	07.11.23	Updated in line with TfGM and MCC comments	H.S	R.A
P03	21.08.23	Updated in line with TfGM	H.S	R.A
P02	30.06.23	Updated in line with S38 comments	H.S	R.A
P01	16.05.23	PRELIMINARY - Issued for Information	H.S	R.A

EDGE CONSULTING ENGINEERS
www.edgece.com
Manchester . UK
3rd Floor, Corazon Court,
12 Blackfriars Street,
Manchester, M3 5BQ,
United Kingdom
T: +44 (0) 161 834 1938
E: manchester@edgece.com

The concepts + information contained in this document are the copyright of EDGE Consulting Engineers. Use or copying of this document in whole or in part without the written permission of EDGE Consulting Engineers constitutes an infringement of copyright.
DO NOT SCALE DRAWINGS. IF IN DOUBT, ASK!

Project Name
VICTORIA AVENUE
BLACKLEY

Client
JOHN SOUTHWORTH

Designed	Drawn	Checked	Scale @ A1
H.S	H.S	R.A	1:250

Drawing Title
S278
KERB AND SURFACING LAYOUT

Project No.
19238

PRELIMINARY
NOT FOR CONSTRUCTION

Drawing No.
C3014

Revision
P04

FILENAME
PLOT DATE

0 mm 10 20 30 40 50