
© COPYRIGHT

A3

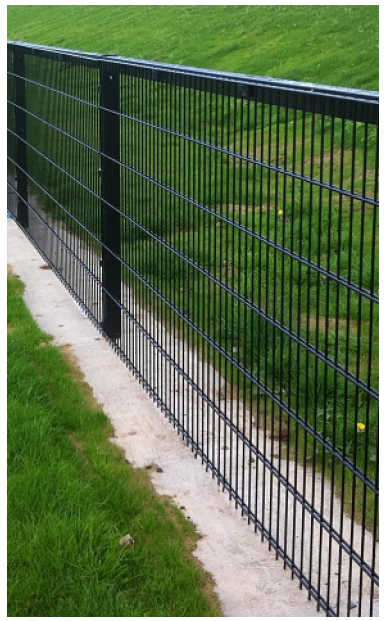


REFERENCE IMAGE


1280mm HIGH SPORTS RETENTION FENCE WITH RIGID IRFEN® SPECTERAIL SPORTS 656 MESH FENCE SYSTEM. SPECETRAIL SPORTS SYSTEM IS CONSTRUCTED USING A KINSALE 656 MESH PANEL. PANEL CONSTRUCTED USING 1NO 5mm VERTICAL WIRE AND 2NO 6mm HORIZONTAL WIRES BACK AND FRONT TO CONSTRUCT A 200 X 50 APERTURE. FINISHED IN POLYESTER POWDER COATING TO BS 6497.

POSTS AND RAILS:
60mm x 60mm x 2mm HOT DIPPED GALVANISED STEEL POST / RAIL TO BS EN9 ISO 1461:2009 AFTER FABRICATION AND SUBSEQUENTLY ELECTROSTATICALLY POWDER COATED IN A PLANT COMPLYING TO EN 1722PART 16


Product Code	Top Rail 60 x 60 mil	Post Size (mm)	Height (mm)	Post Centres (mm)	Horizontal Wires (QTY)	Notes: All dim metric
F10 -12/2		60 x 60	1280	2530	7 x 2no.	Vertical Wires 200mm Horizontal Wires 50mm Vertical Centres 50mm Aperture 50mm x 200mm

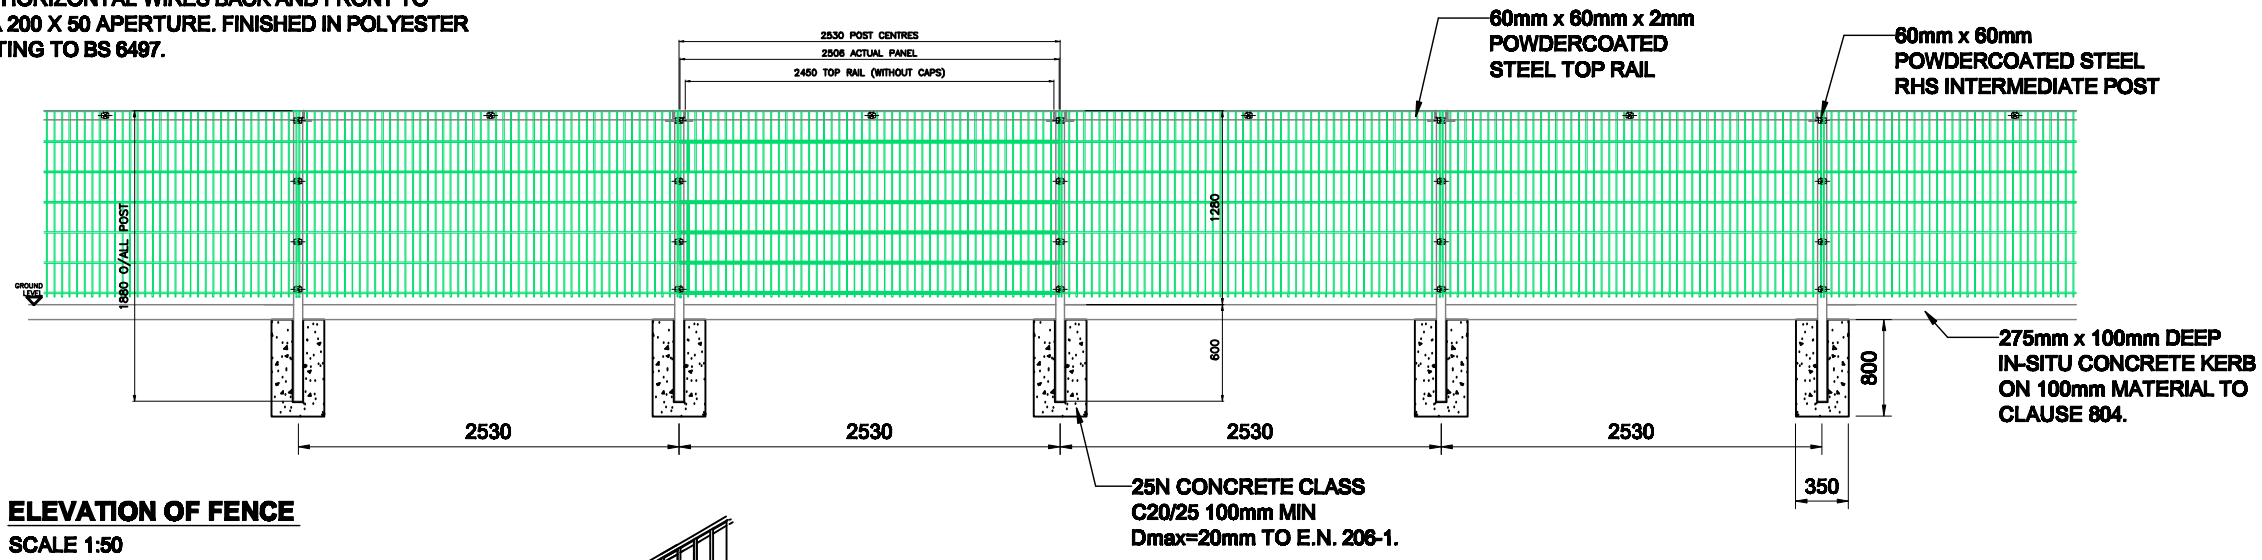

ELEVATION OF FENCE
SCALE 1:50

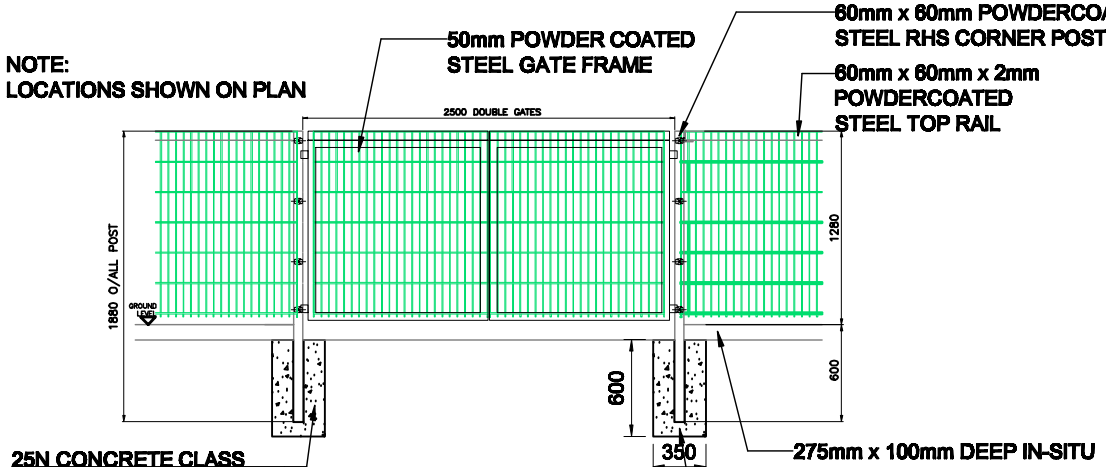


ELEVATION 2.5m WIDE DOUBLE ACCESS GATES
SCALE 1:50

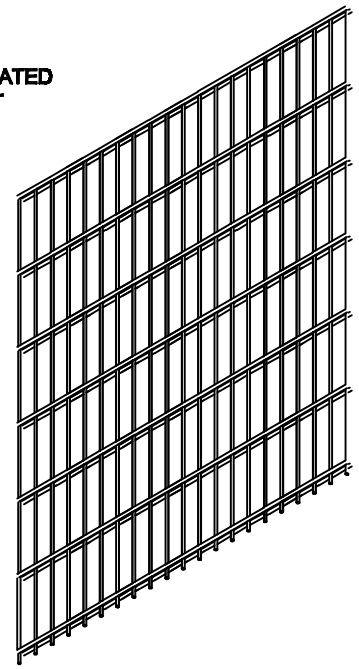


ELEVATION OF 656 MESH INFILL
SCALE 1:20

NOTE:
LOCATIONS SHOWN ON PLAN

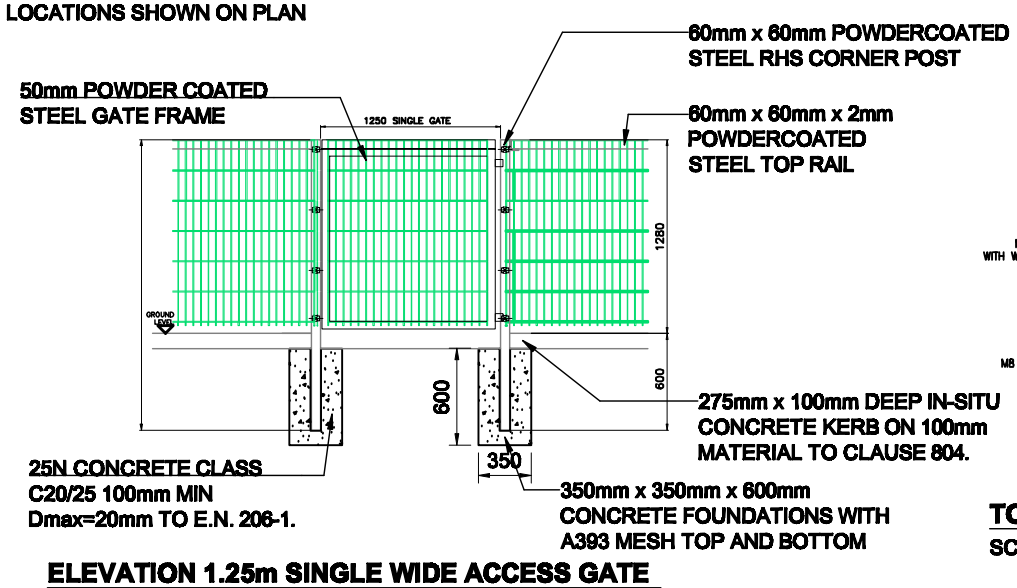

ELEVATION 1.25m SINGLE WIDE ACCESS GATE
SCALE 1:50

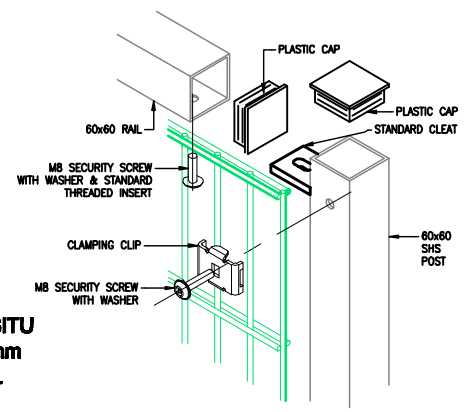

TOP RAIL CONNECTION
SCALE 1:10

20m HIGH BALL STOP NETTING
1.2m HIGH SPECTATOR FENCING
1 SINGLE ACCESS GATE
2 DOUBLE ACCESS GATE



KEY PLAN
SCALE 1:1250

NOTES
FIGURED DIMENSIONS ONLY ARE TO BE TAKEN FROM THIS DRAWING.DO NOT SCALE
ALL DIMENSIONS ARE TO BE CHECKED ON SITE BEFORE ANY WORK IS PUT IN HAND.
ALL DIMENSIONS ARE IN MILLIMETRES UNLESS OTHERWISE STATED,

Stage	Description
R	Record
C	Construction
T	Tender
PL	Planning
A	Approval
PR	Preliminary

Rev.mark	Revision	Date	By

Scale : AS SHOWN
Date : APRIL 2020
Drawn : KM
Checked :

GAA PITCH DETAIL [5]

GAA - CLONLIFFE

GAA CLUB BUILDINGS
CLONLIFFE ROAD
DRUMCONDRA
DUBLIN

Project No. CP276
Drawing No. T 206

SSA ARCHITECTS

42 haddington road dublin 4
Ph: 01 668 7999