



ELEVATION VIEW 1

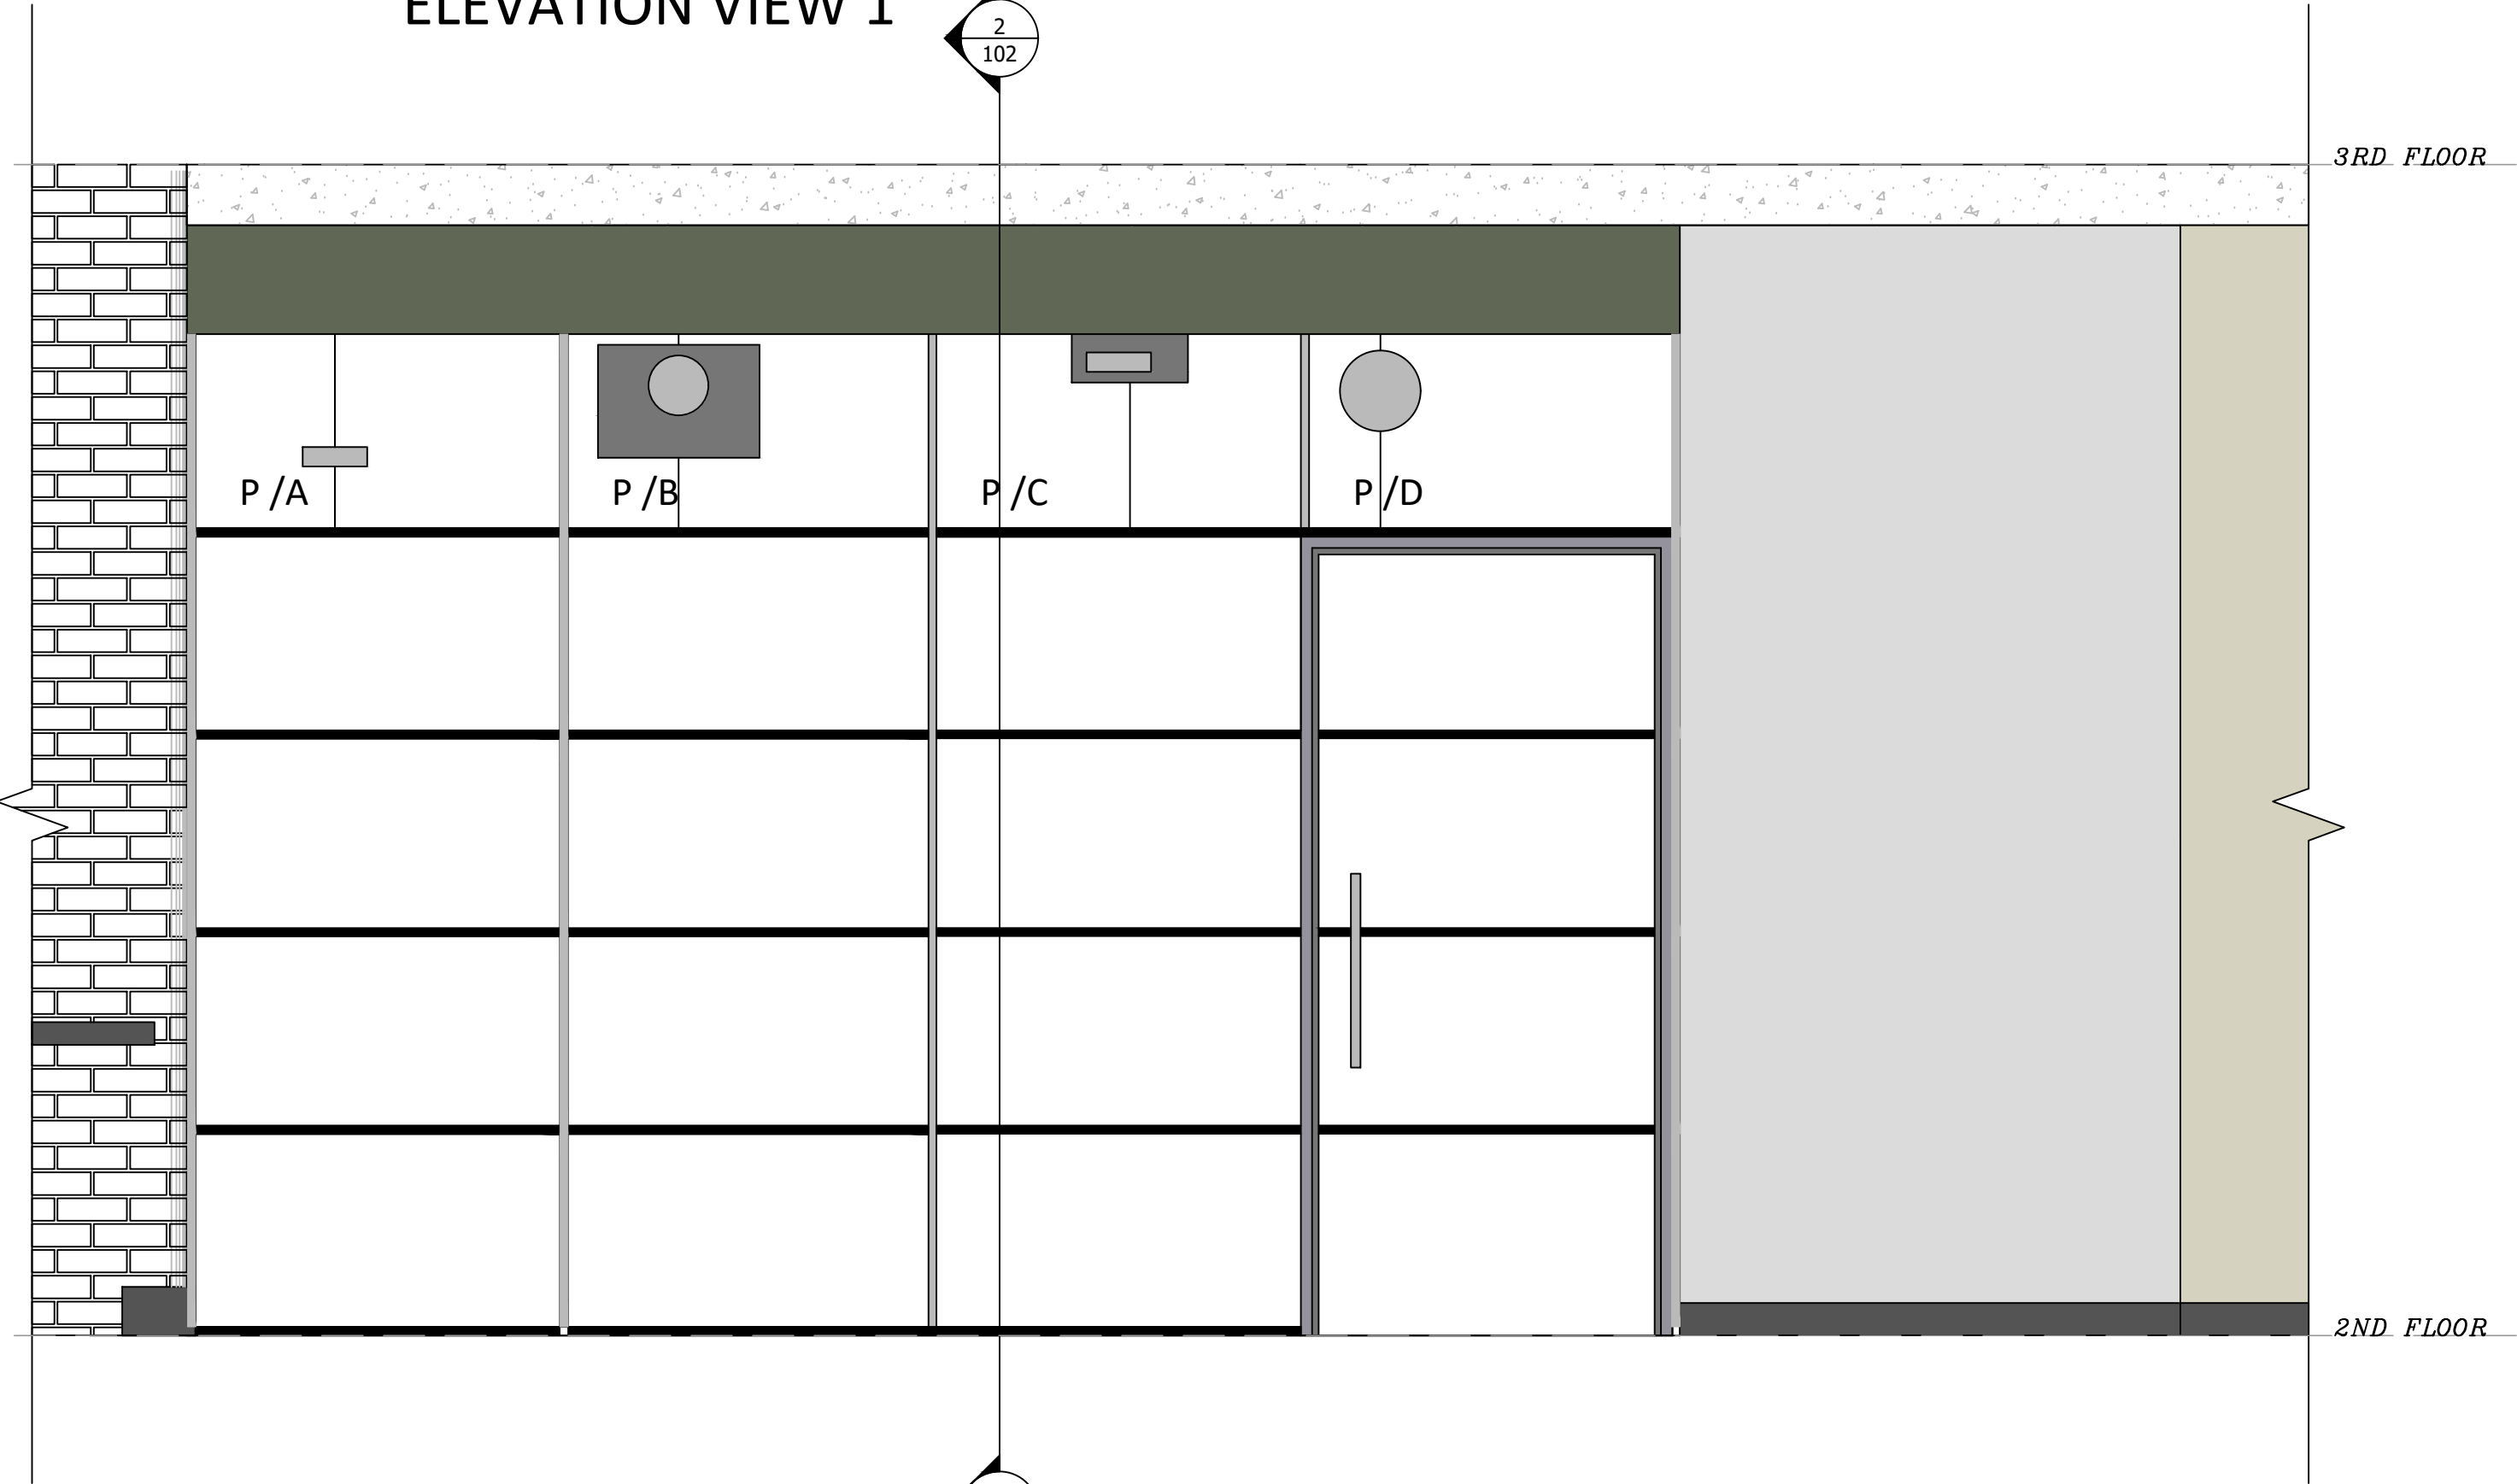

SCALE 1-20

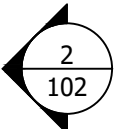