



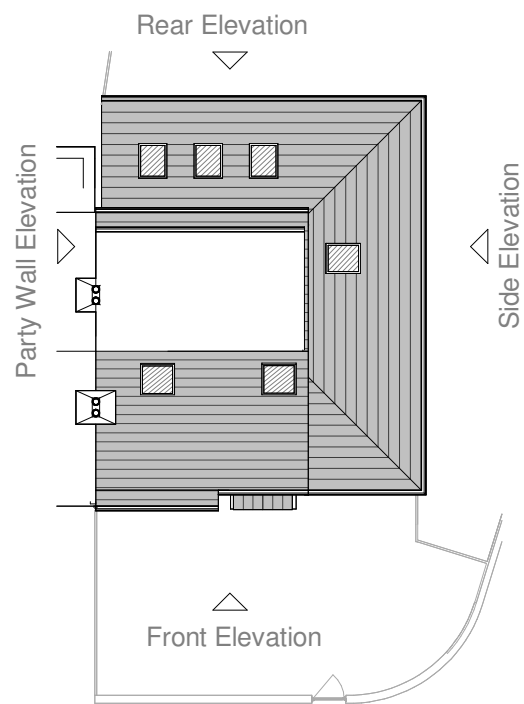

- Proposed Materials:**
- 1. Tiled roof*
 - 2. Tile cladding (to match existing roof)
 - 3. uPVC windows*
 - 4. Fascia & bargeboard*
 - 5. Drainage goods*
 - 6. Rooflights*
 - 7. Adjacent property / party wall

* Similar appearance to existing materials

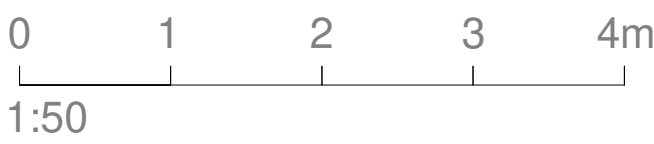

- General Notes:
- Do not scale from drawings.
 - Errors to be reported immediately to the architect.
 - To be read in conjunction with all relevant architect, services and structural engineer, and other consultant information.
 - All existing site, tree and building information has been compiled from different sources.
 - All dimensions to be checked on site.
 - All information copyright of Tom Attewell Architects.

Rev	Description	Date
-----	-------------	------


Status:

Planning


Client:
House No.60 Owners

Site:
60 Tanfield Road, East Didsbury,
M20 5GF

Scale at A1: As indicated	Scale at A3: 1 : 100	Date: 25.09.23
Project No: 2316	Drawing No: 3-210	Revision:

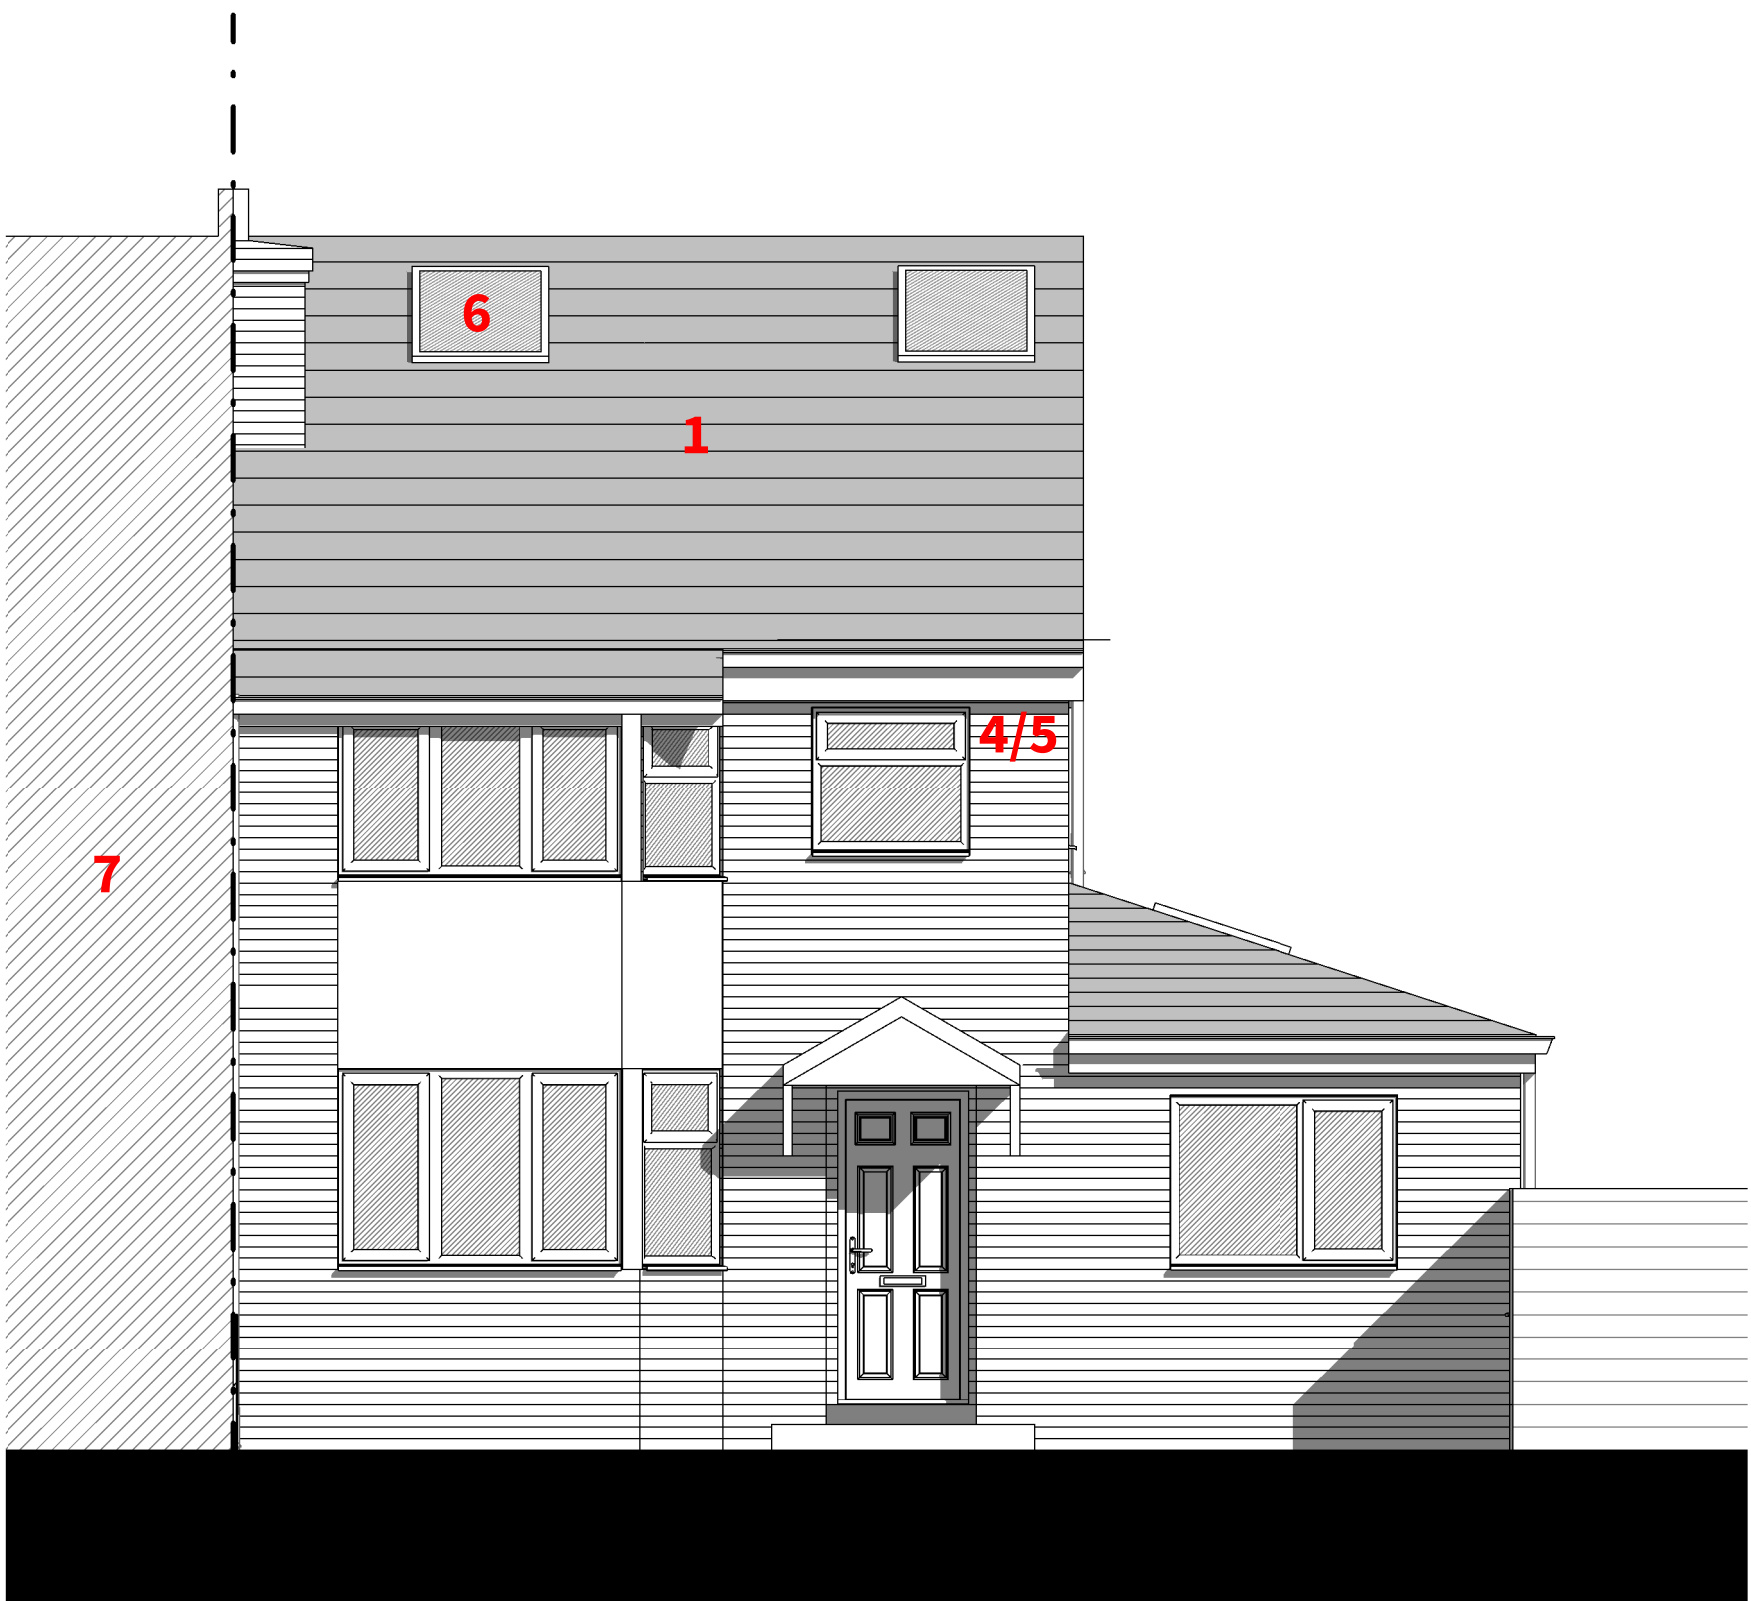


1 Front

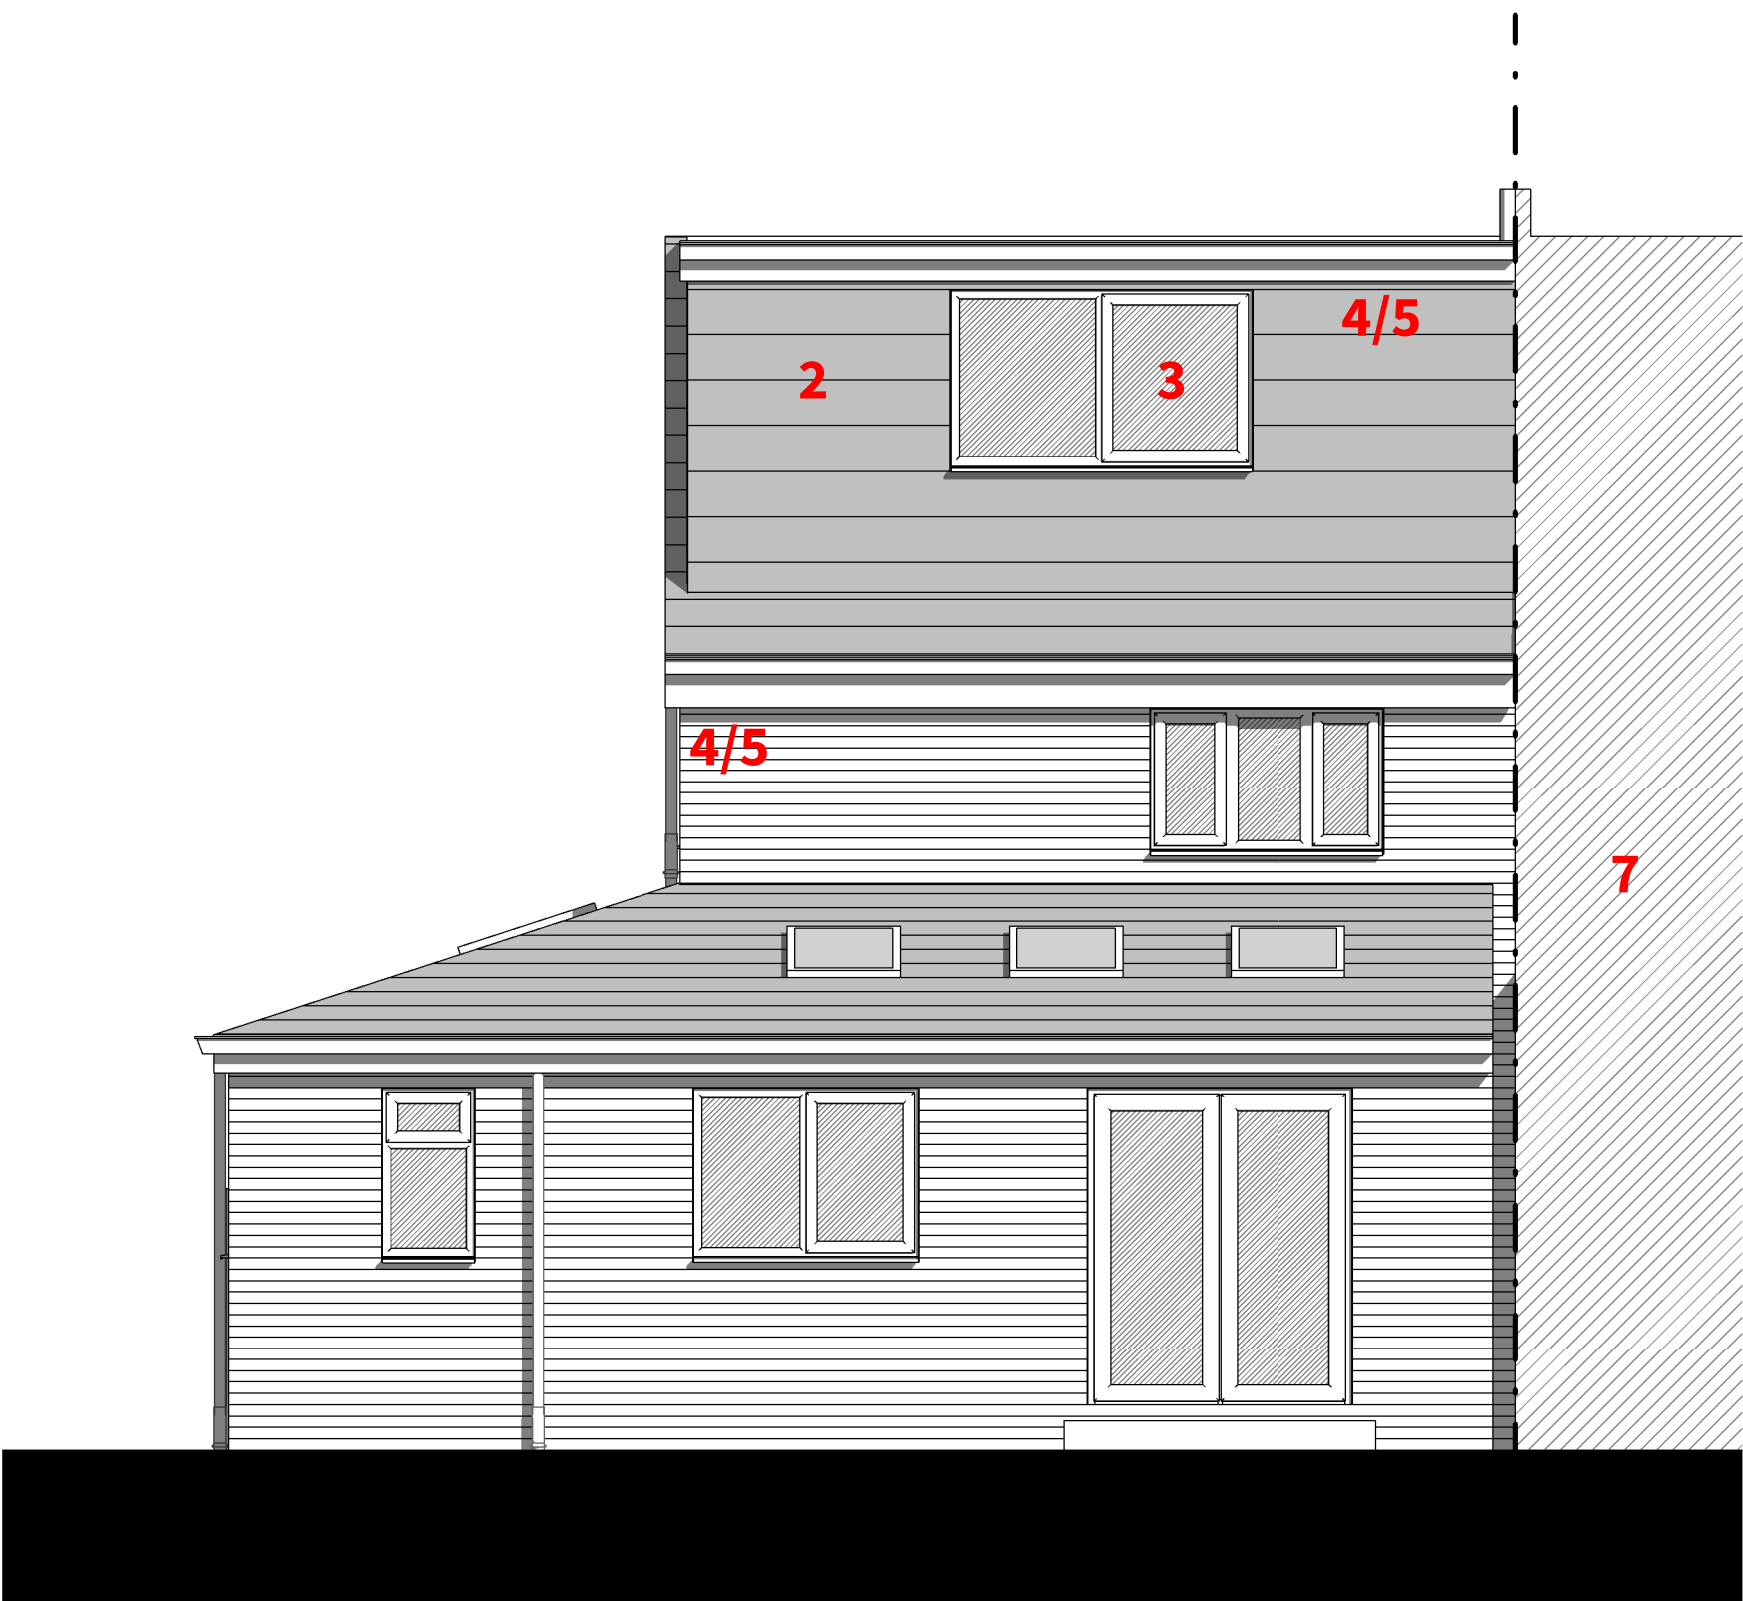

2 Rear



3 Side

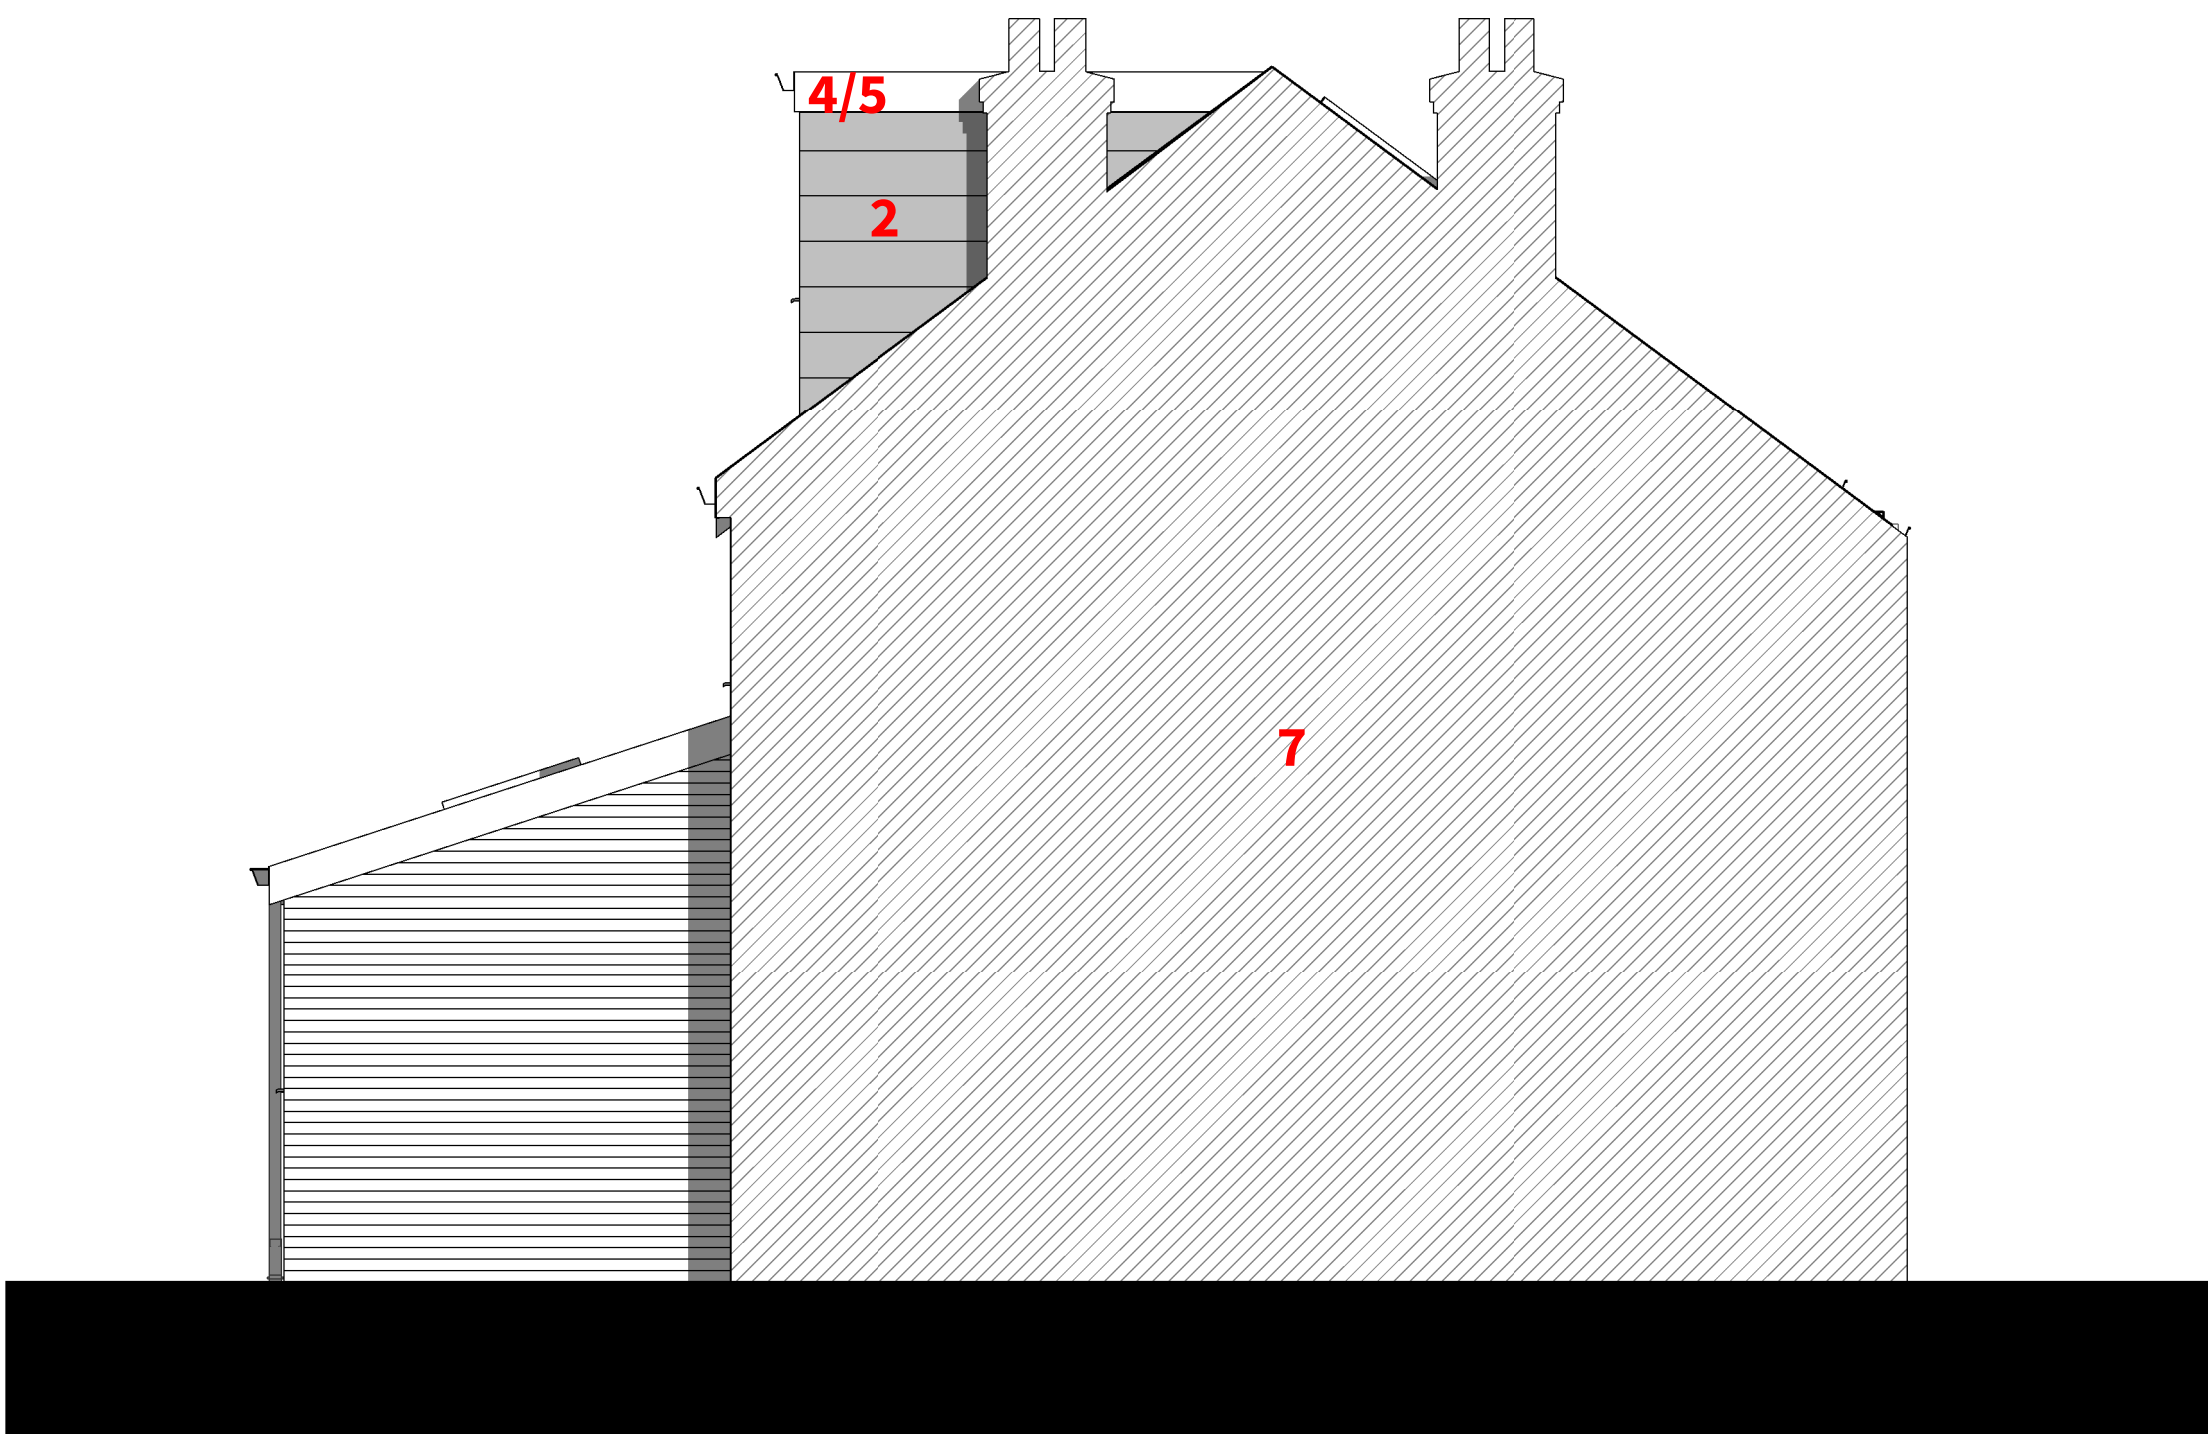

4 Party Wall