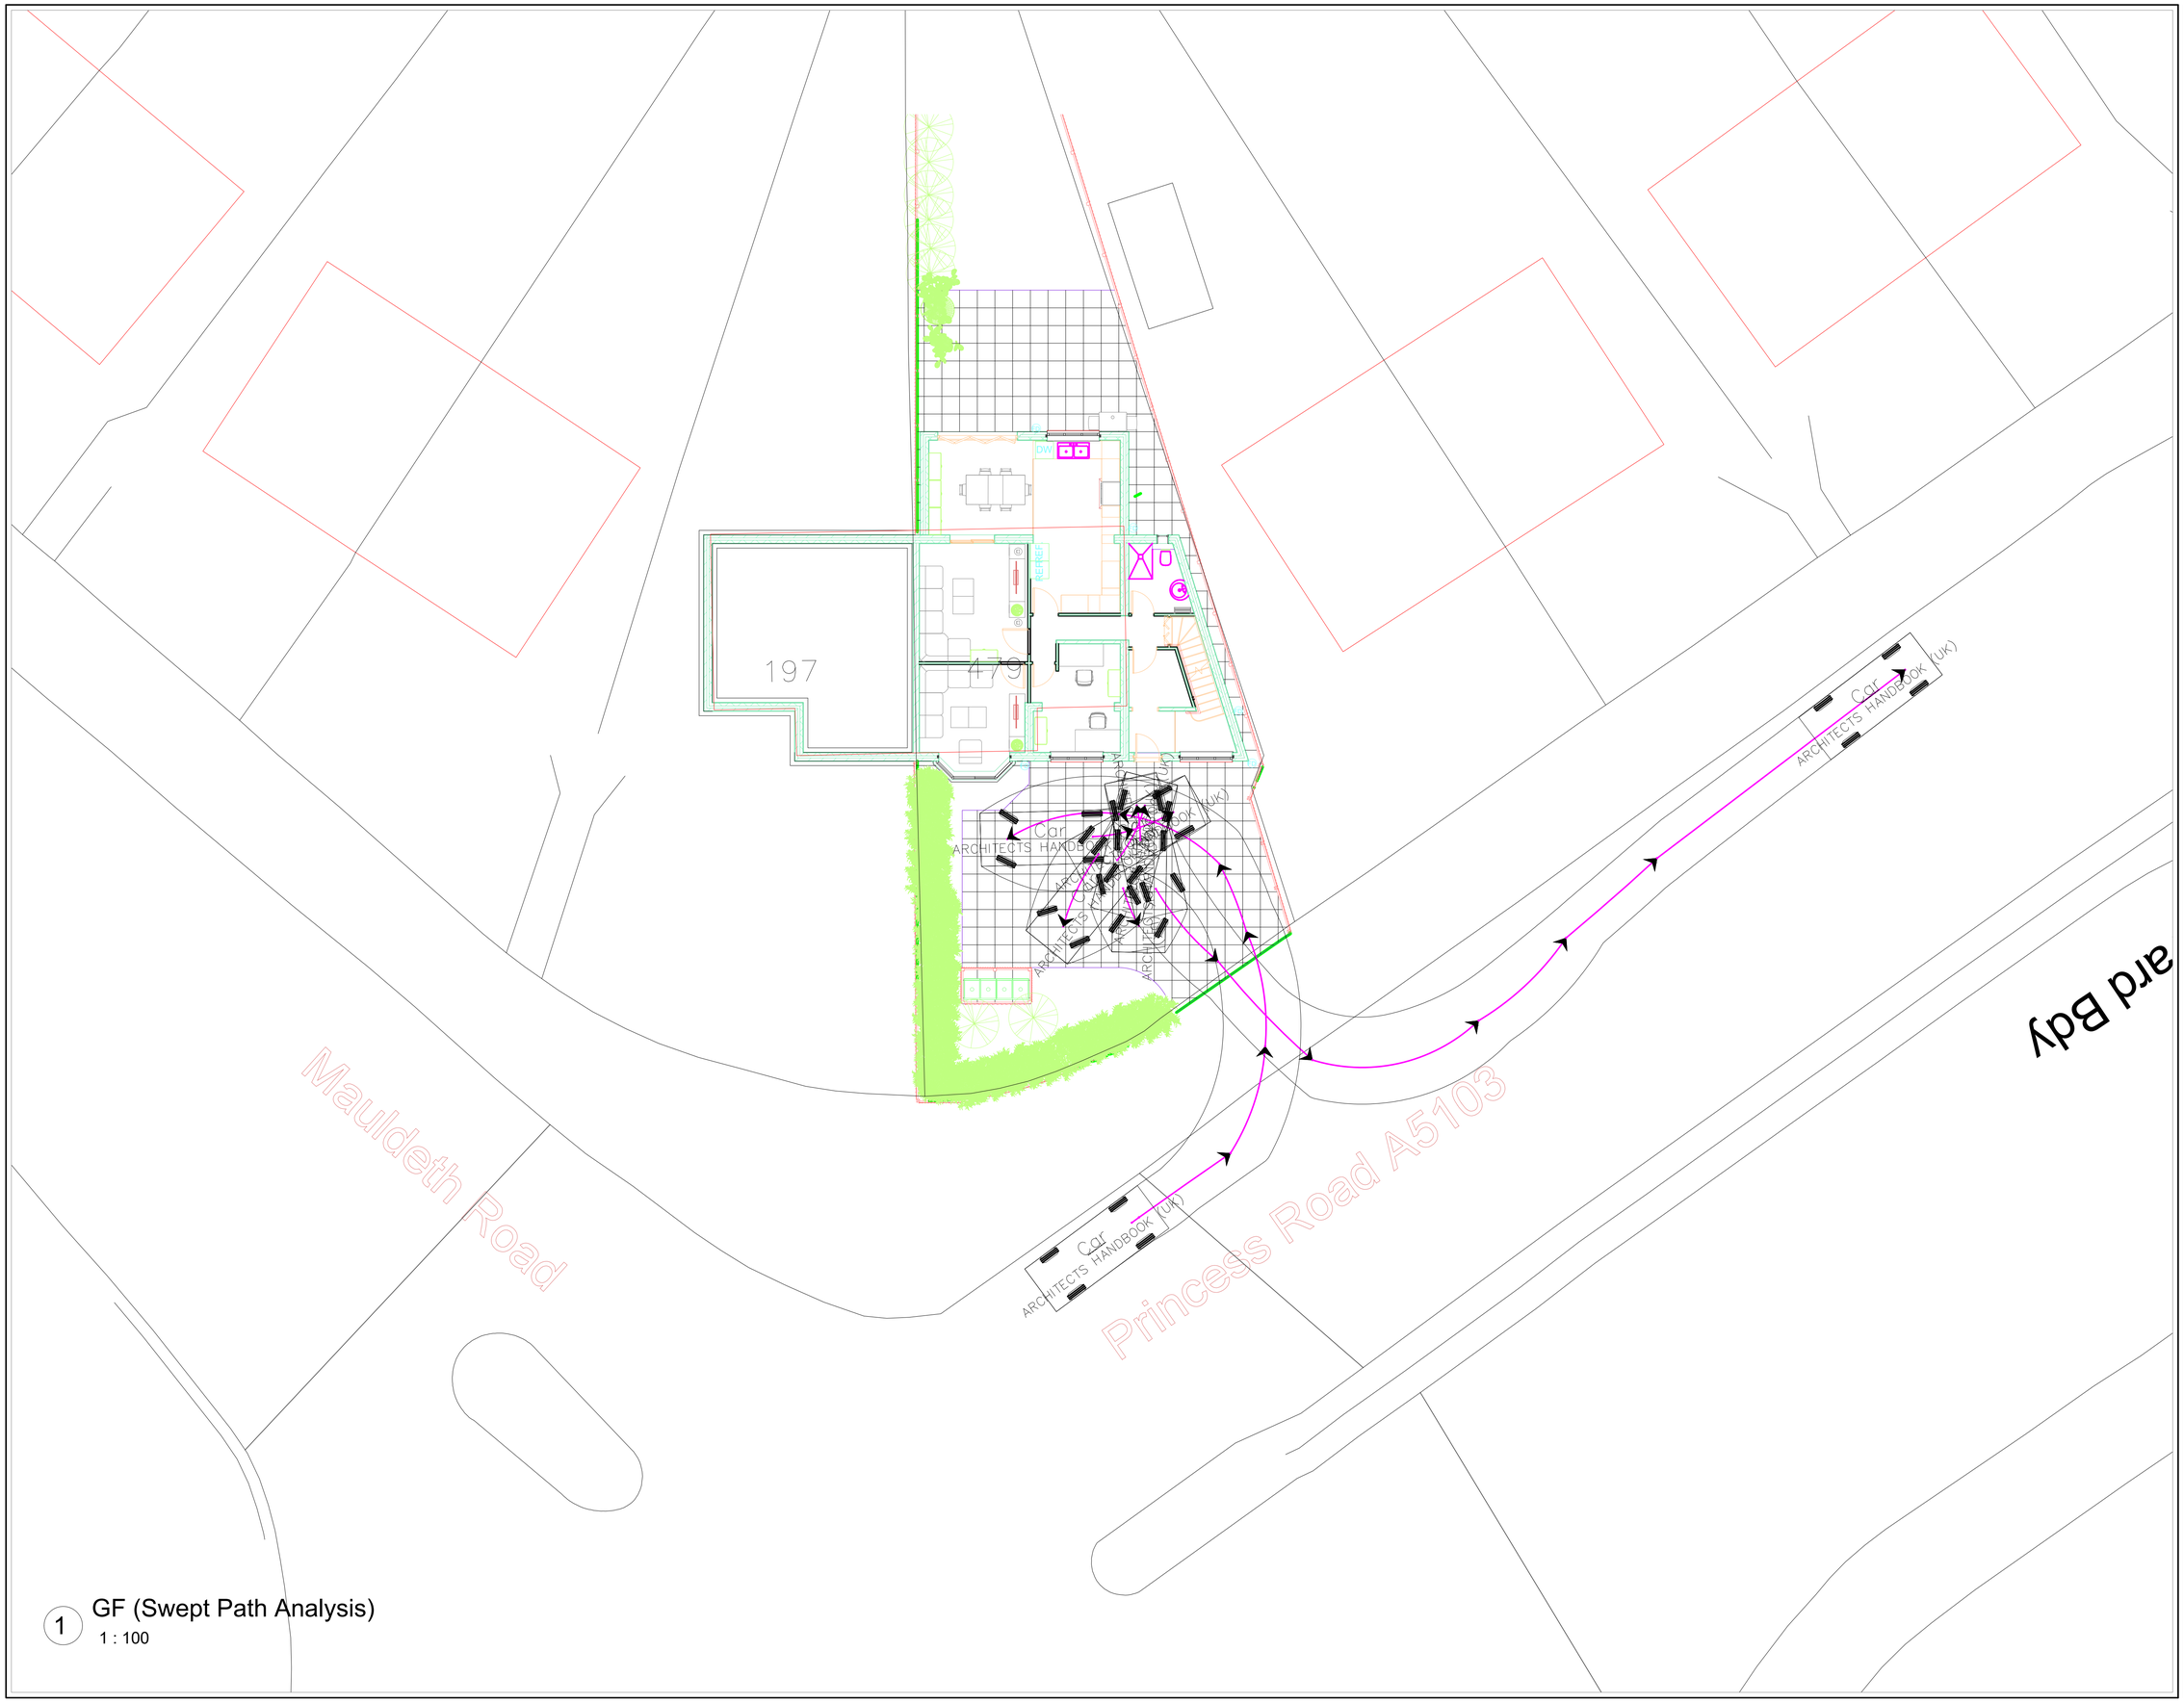


1 GF (Swept Path Analysis)
1 : 100

NOTES

Copyright in this drawing remains with AECDesign. Do not scale from this drawing, work to figured dimensions. Check all dimensions on-site. In the event of any discrepancy, please refer query to AECDesign.

No.	Description	Date

Revision: -

AEC DESIGN
ARCHITECTURE ENGINEERING & CONSTRUCTION
Committement to Design Excellence

Contact:
Tel: 07985306082
Email: aecdesign.co.uk@outlook.com
www.aecdesign.co.uk

Project Name
House Front, Side and Rear Ground and First Floor Extension

Project No.	AECD_M20 1BU_2022_0001
Drawing No.	
Date	15/09/2022
Drawn-by	AECD
Status	Proposal
Checked by	AECD
Sheet Size	
Approved by	AECD

Sheet Name
Swept Path Analysis

Scale: 1 : 100

Client Name: Khaled Muwahed

Project Address
479 Princess Road
Manchester
M20 1BU

Sheet No.
P115

Filename: 14/09/2022 02:46:06