


SKETCH PLAN

CORDORA MEWS 34 ALEXANDRA RD S WHALLEY RANGE M16 8HZ

STANLEY ROAD

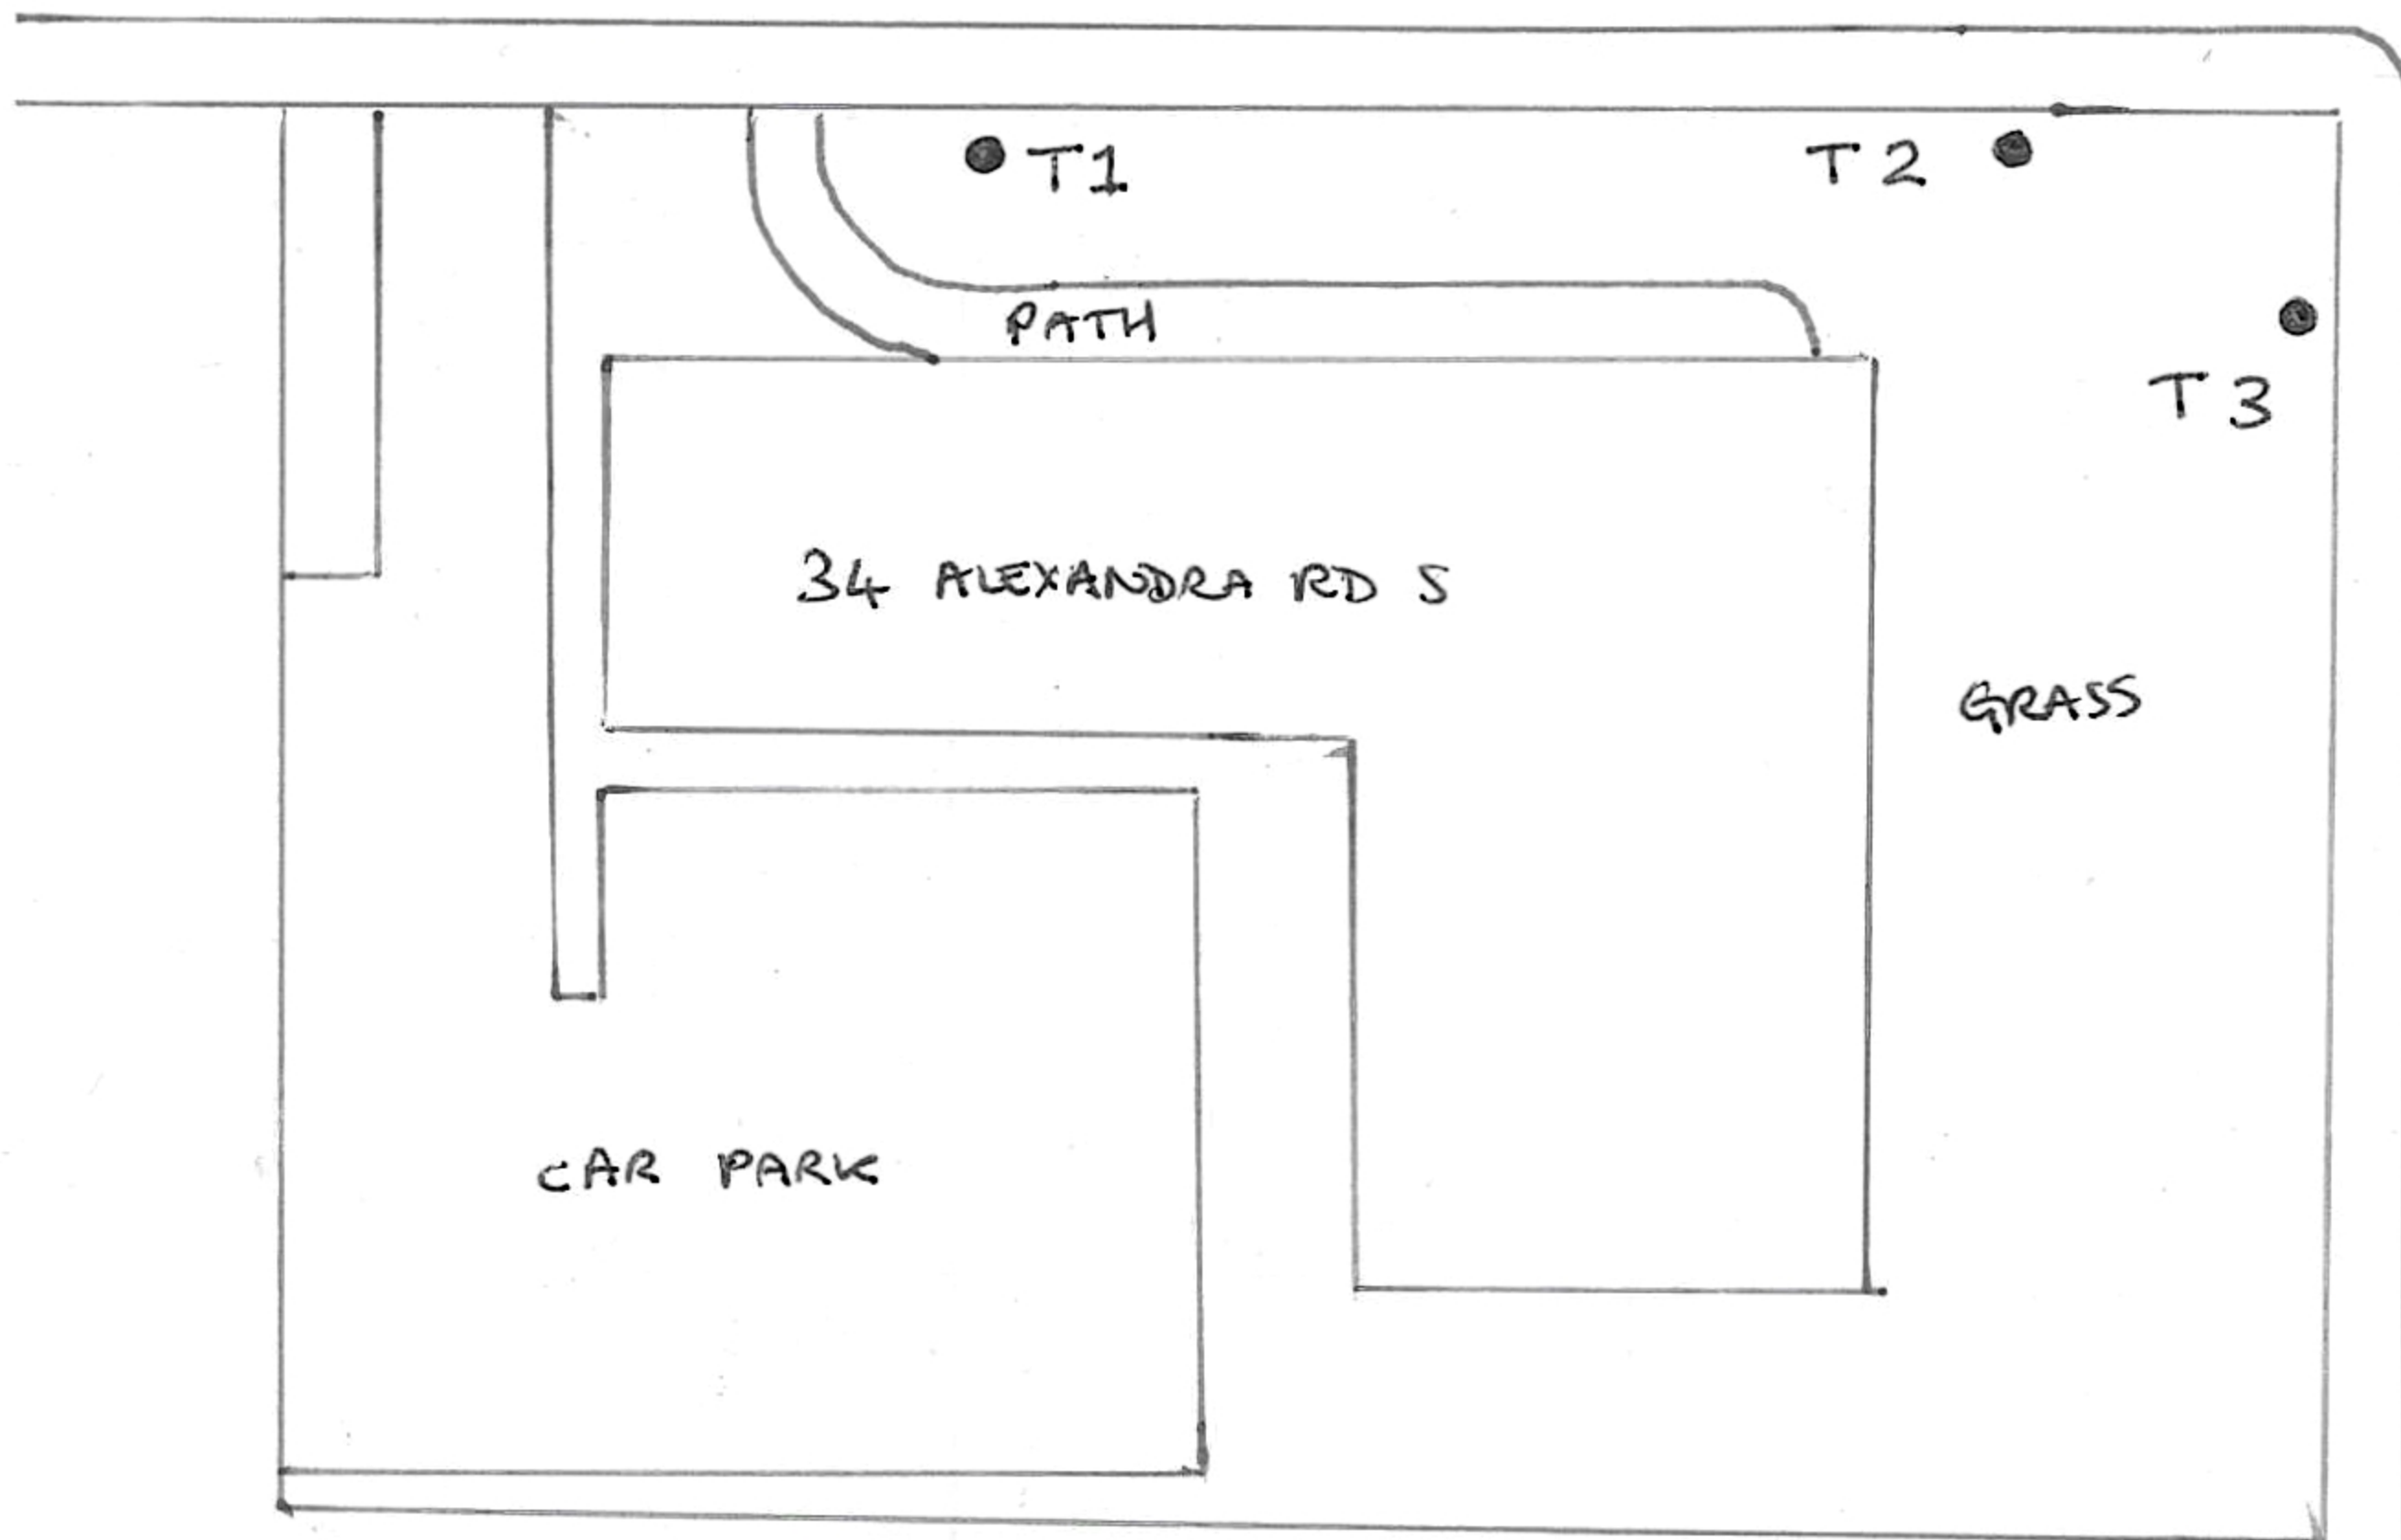

ALEXANDRA RD S