

NOTES

- EX.01

Existing facing brickwork.
- EX.02

Contrasting brickwork quoin & head detailing and below GF level.
- EX.03

Existing painted brickwork (white).
- EX.04


Existing render (white).
- EX.05

Existing slate tile hanging.
- EX.06

Existing painted timber fascia board.
- EX.07

Existing decorative timber fascia board (no.16)
- EX.08

Existing ventilation grille

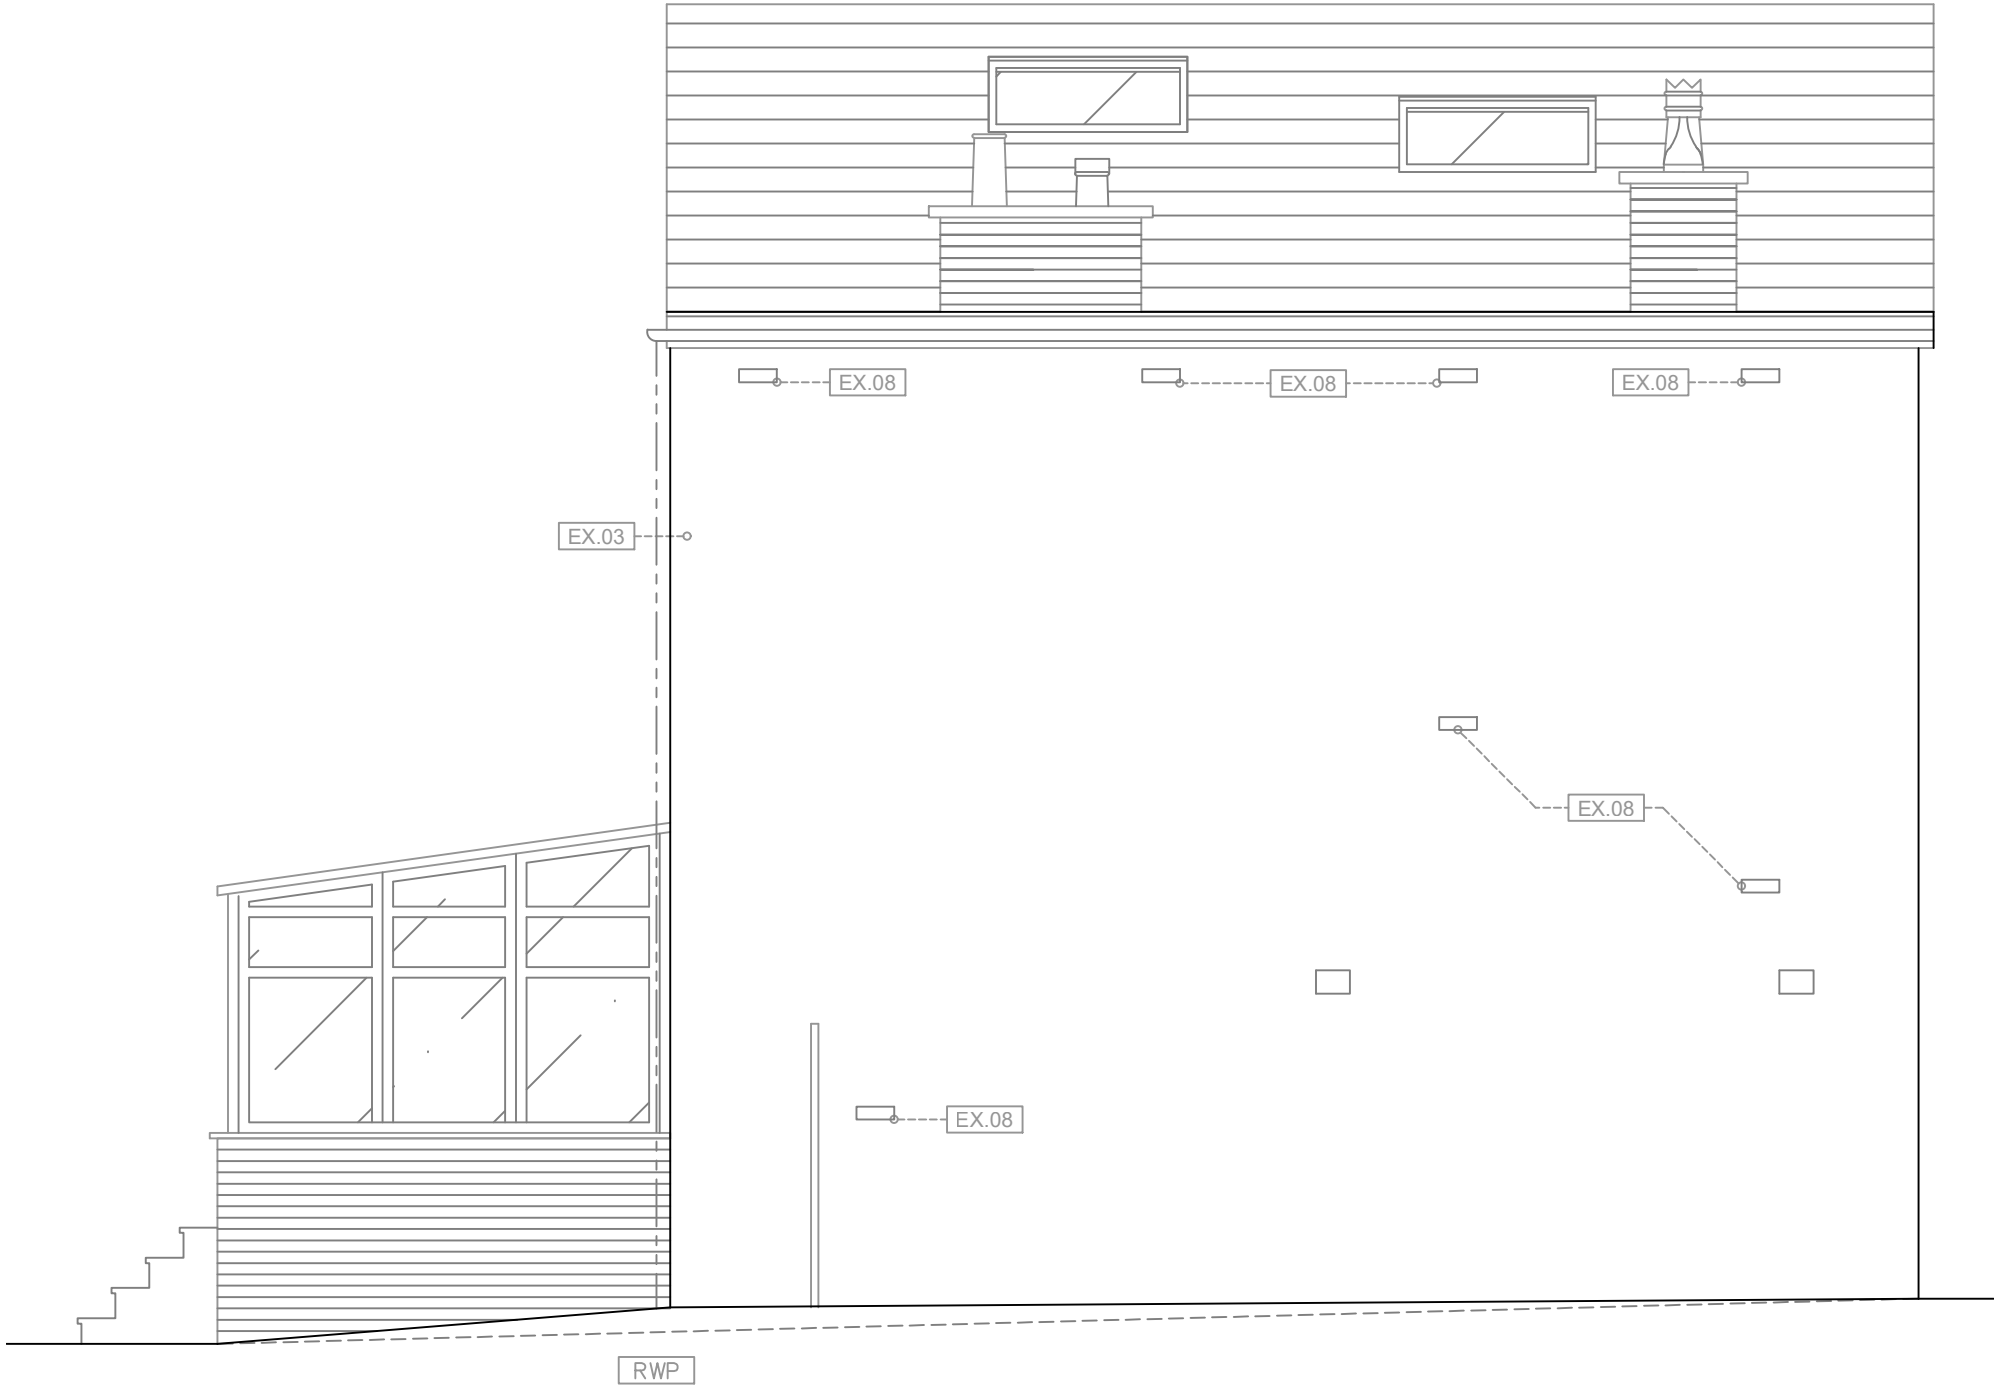

Rev	Description	Date	Drawn	Check
A	Update notes, boundary	11-11-23	PG	WK

Drawing title: EXISTING SIDE ELEVATION [E]			
Client: Hilary Young and Sally MacDonald			
Address: 18 Limefield Terrace, Levenshulme M19 2EP			
Project No: PPR-0020		Status: PLANNING	
Drawing No: PPR-0020-DR-A-008			
Scale: 1:50@A3	Issue date: 13.11.23		Rev:

PEOPLE
POWERED
RETROFIT

Bridge 5 Mill
22a Beswick Street
Manchester M4 7HR

info@retrofit.coop
www.retrofit.coop

This drawing is to be read with all related project information.
Do not scale from this drawing. This drawing is copyright and
remains the property of People Powered Retrofit Limited