© Buro Happold Limited or its group companies.
All Rights reserved. Buro Happold and its group companies assert (unless otherwise agreed in writing) their rights under s.77 to 89 of the Copyright, Designs and Patents Act 1988.

This drawing has been prepared for the sole use and information of the Client. The liability of Buro Happold in respect of any information contained in the drawing will not extend to any third parties. Buro Happold accepts no liability for any use/misuse of this drawing other than for the purpose for which it has been produced.

DO NOT SCALE THIS DRAWING.

SAFETY HEALTH AND ENVIRONMENTAL INFORMATION

IN ADDITION TO THE HAZARDS/RISKS NORMALLY ASSOCIATED WITH THE TYPES OF WORK DETAILED ON THIS DRAWING, NOTE THE FOLLOWING

CONSTRUCTION.

MAINTENANCE/CLEANING/OPERATION.

1
S-1121

DECOMMISSIONING/DEMOLITION.


Notes

REFER TO DRAWING S-0010 FOR GENERAL NOTES.


ROOF BUILD UP:

1. SLATES
2. TIMBER BATTENS 50 x 25
3. TIMBER COUNTER BATTENS 50 x 25
4. FELT + INSULATION + FELT (307HK) + SARKING BOARDS (25THK)
5. 110 x 55 TIMBER RAFTER AT 750 c/c SPANNING BETWEEN TIMBER PURLINS
6. TIMBER PURLINS SEE EXISTING PURLIN KEY.
7. TIMBER ROOF TRUSSES - SEE DRAWING S-1103 FOR TRUSS TYPES.


NW-03
SCALE 1 : 100

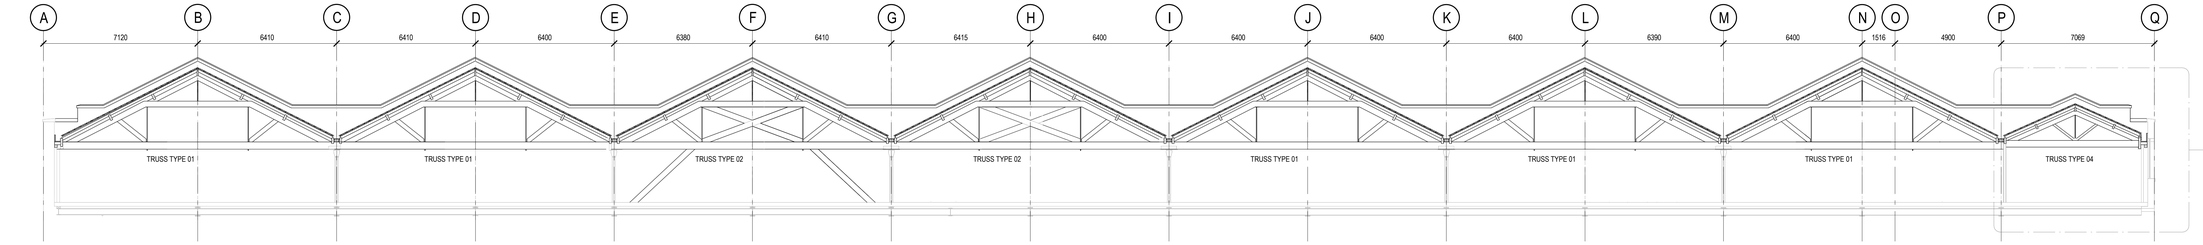


NW-04
SCALE 1 : 100

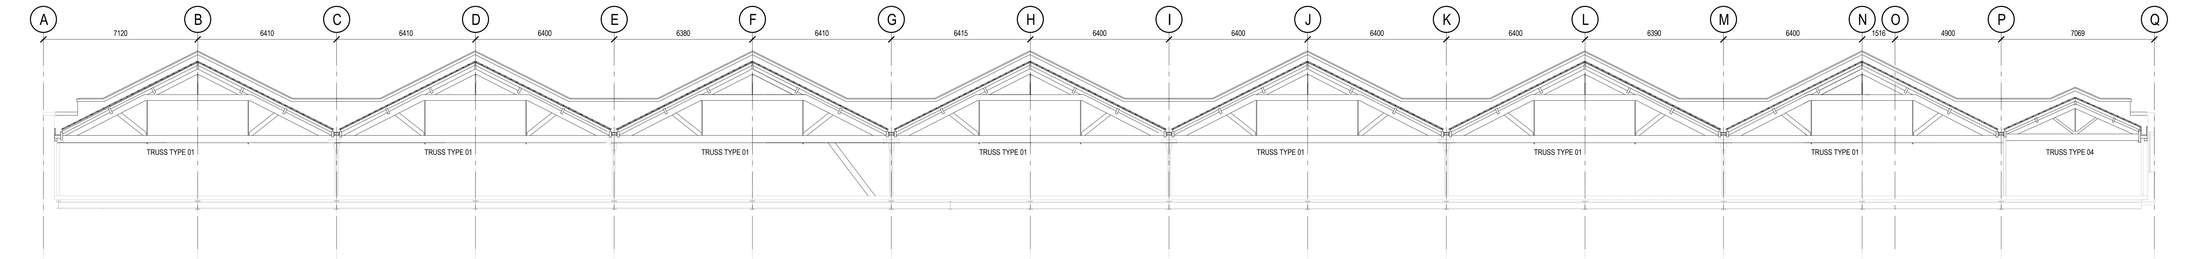


NW-05
SCALE 1 : 100

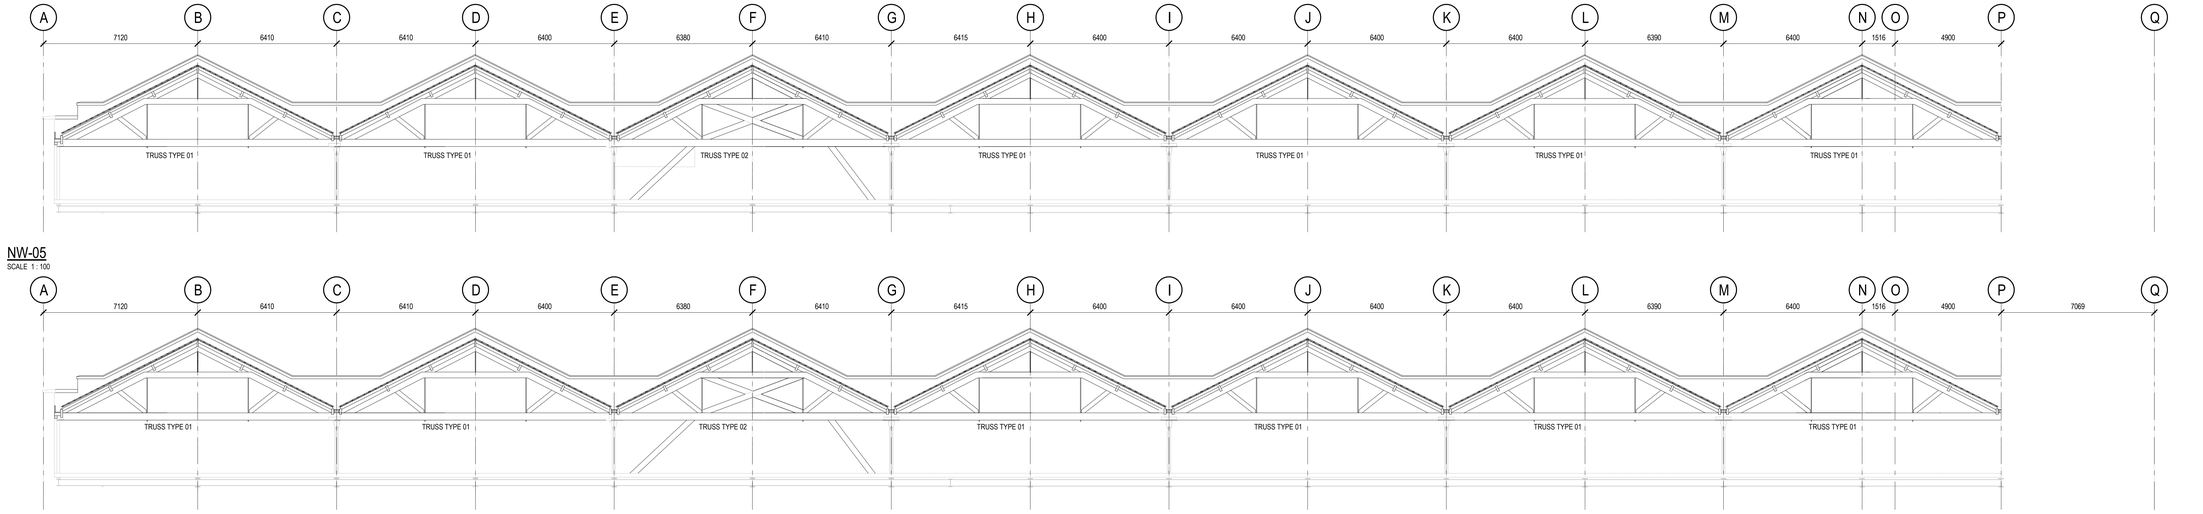

NW-06
SCALE 1 : 100

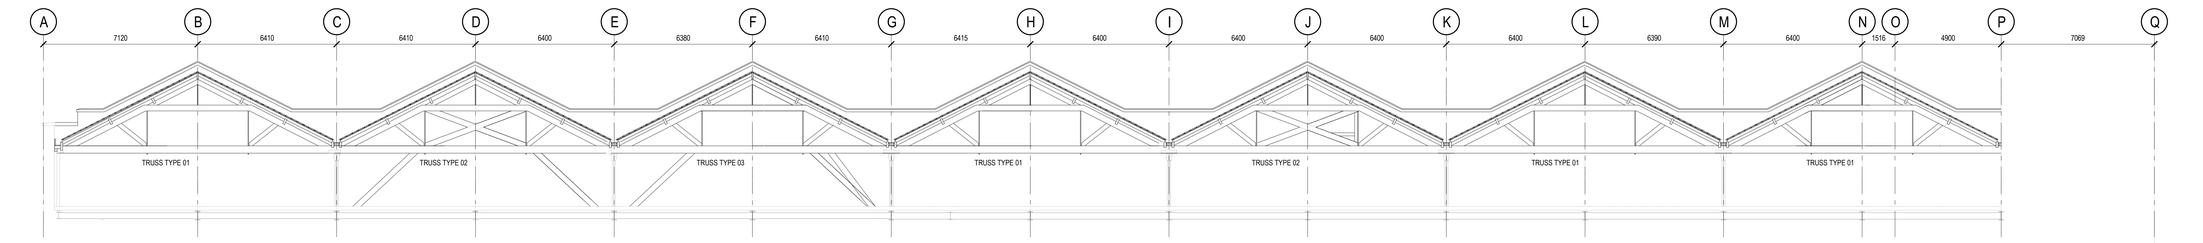

NW-07
SCALE 1 : 100

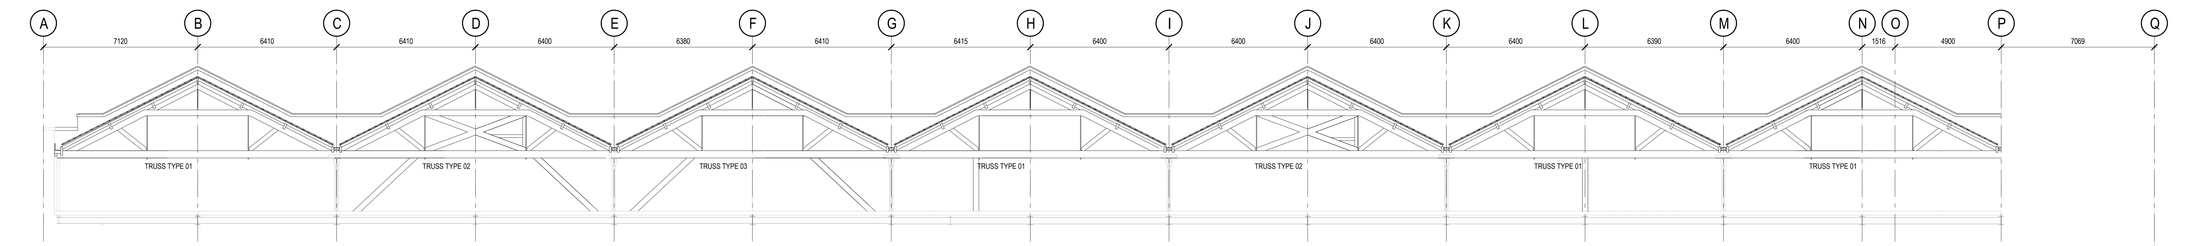

NW-08
SCALE 1 : 100

Rev	Description	Date	Drn	Appd
P01	ISSSUED FOR STAGE 3.	16.06.23	TC	DC

STAGE 3

Project Stage

S3 - FOR REVIEW AND COMMENT

Status of Drawing

BURO HAPPOLD

2nd Floor Eastgate,
2 Castle Street,
Manchester, M3 4LZ,
UK

Tel: +44 (0)161 233 5000
Fax: +44 (0)870 787 4143
Email: 0054704@burohappold.com
Web: www.burohappold.com

Client: *SCIENCE MUSEUM GROUP*

Architect: *BUTTRESS*

Project: **SIM SITE WIDE CAPITAL WORKS**

Drg Title: NEW WAREHOUSE ROOF REPLACEMENT AND STRENGTHENING EXISTING SECTIONS

Job No.	Scale@ A0
0054704	**1 : 100**

Drawn By.	Checked By.	Approved By.
TC	**PC**	**DC**

Drawing No.	Revision
SIM-BHE-NW-XX-DR-S-1111	**P01**