



notes:


- DO NOT SCALE FROM THIS DRAWING - USE FIGURED DIMENSIONS ONLY.
- TO BE READ IN CONJUNCTION WITH ALL OTHER CONSULTANTS / SPECIALISTS DRAWINGS. REPORT ANY DISCREPANCIES BEFORE AFFECTED WORK COMMENCES.
- ALL SETTING OUT DIMENSIONS TO BE CHECKED ON SITE BY CONTRACTOR BEFORE WORK COMMENCES.

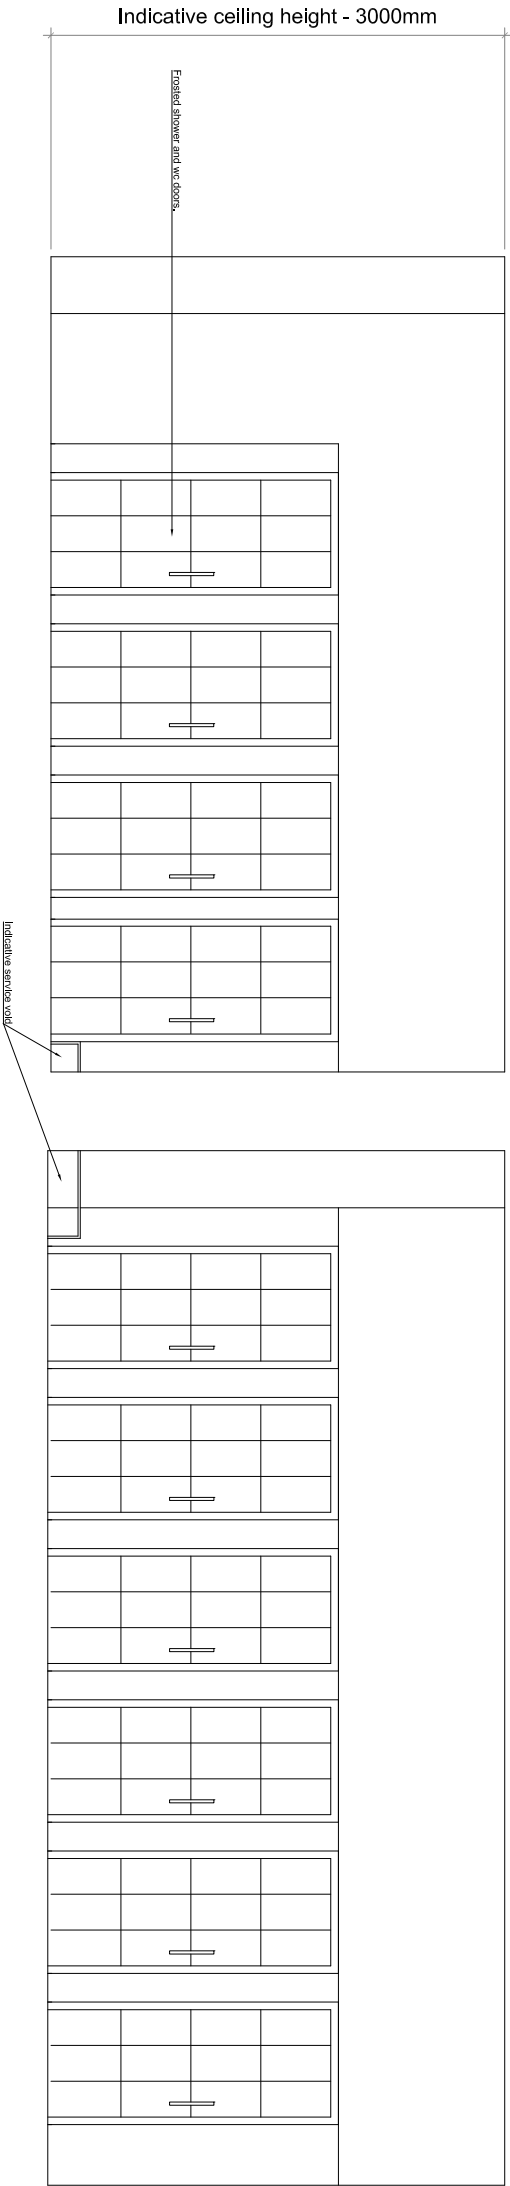

SECTION C-C
SCALE 1:50

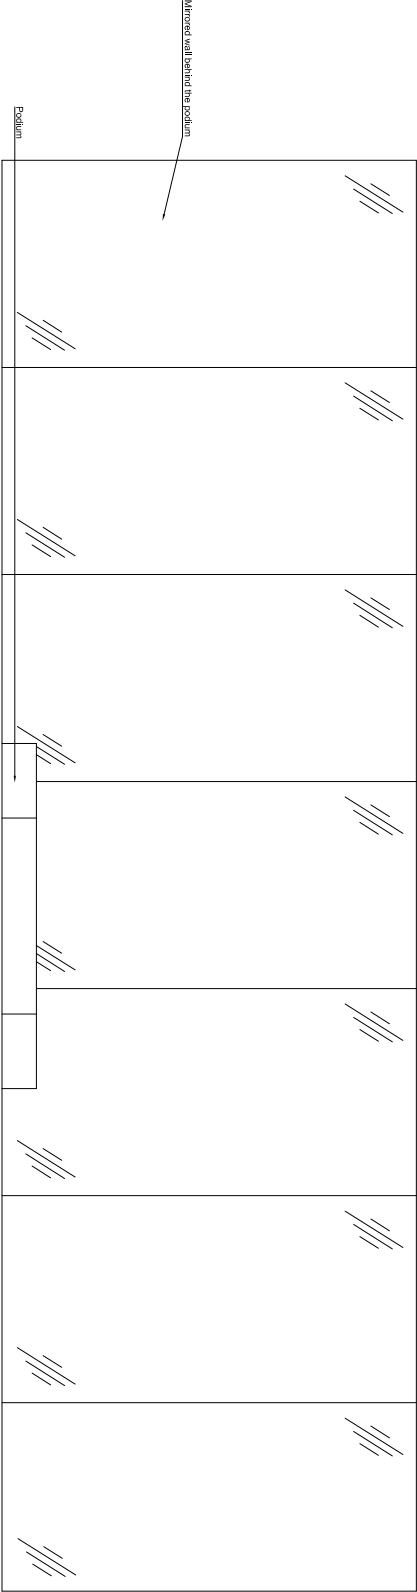

SECTION D-D
SCALE 1:50

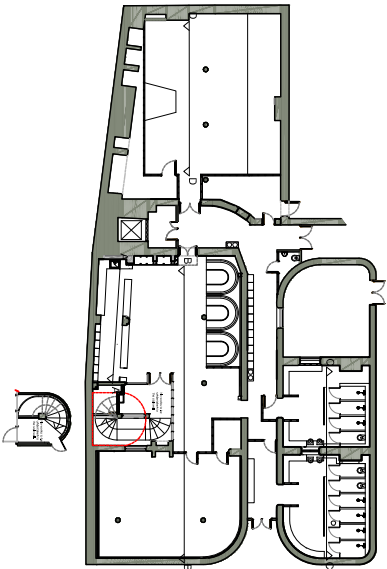

KEY PLAN
SCALE 1:500



REVISIONS

C	Revision for Planning
B	Planning Issue
A	First draft for client comment

DATE: DRAWN: CHECK

CLIENT	Ryde Studios
PROJECT	BAA-Barton Arcade
TITLE	Sections 2 of 2
NUMBER	BAA-SEV-XX-00-DR-A-03002
REVISION	C
STATUS	Planning
SCALE	1:50
DATE	30/06/2023
DRAWN BY	SGI
CHECKED BY	LM



seven
SEVENARCHITECTURE.CO.UK

Studios at :

61 Oxford Street,
MANCHESTER, M1 6EQ
t : 0161 236 5656

Clarendon House, Victoria Avenue,
HARROGATE, HG1 1DY
t : 01423 709 807

Galleri 6, Doc Fictiona,
CAERNARFFON, LL55 1SQ
t : 01286 685 253

24 Greville Street, LONDON,
EC1N 8SS
t : 0203 036 0691