

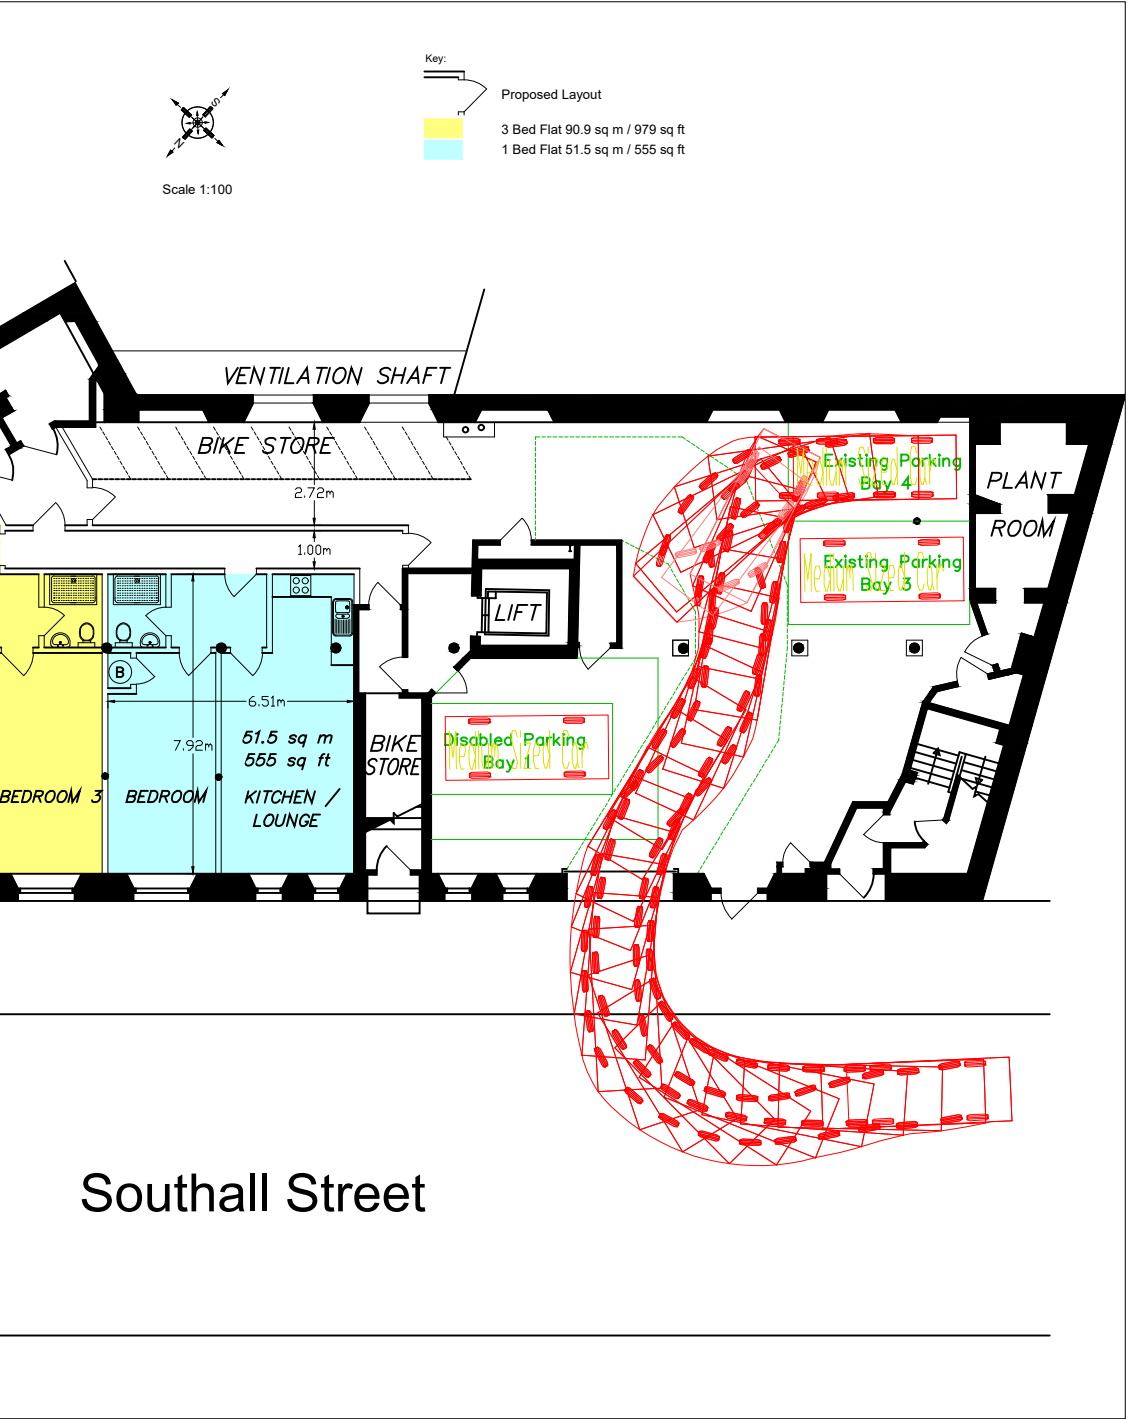
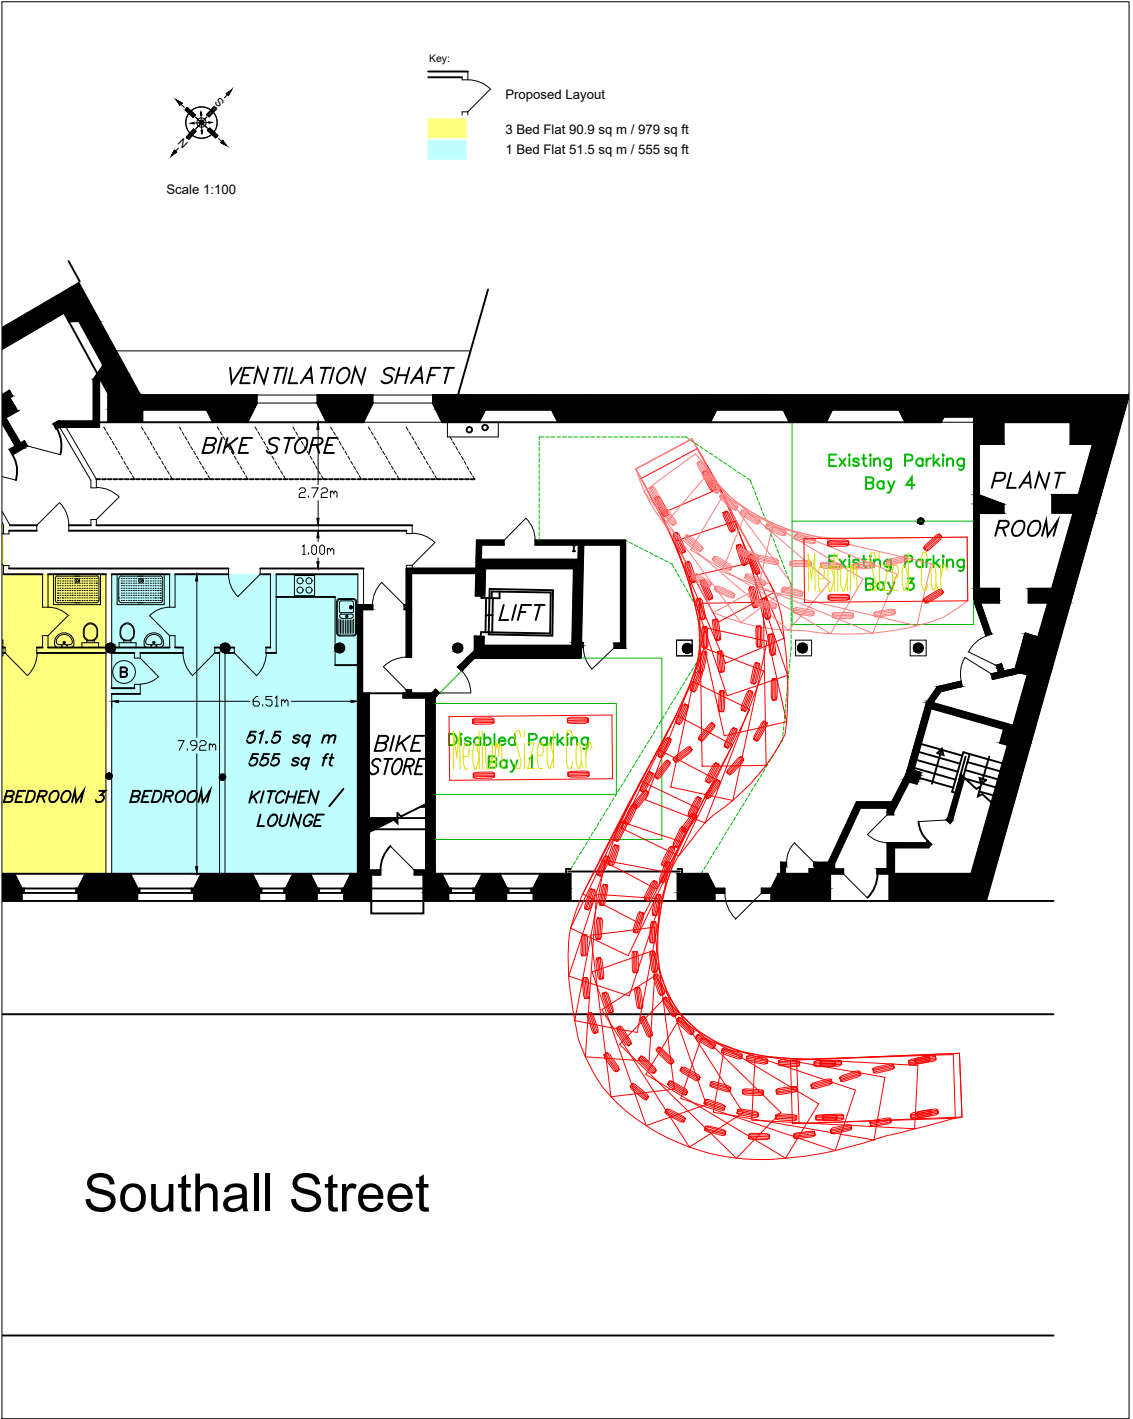
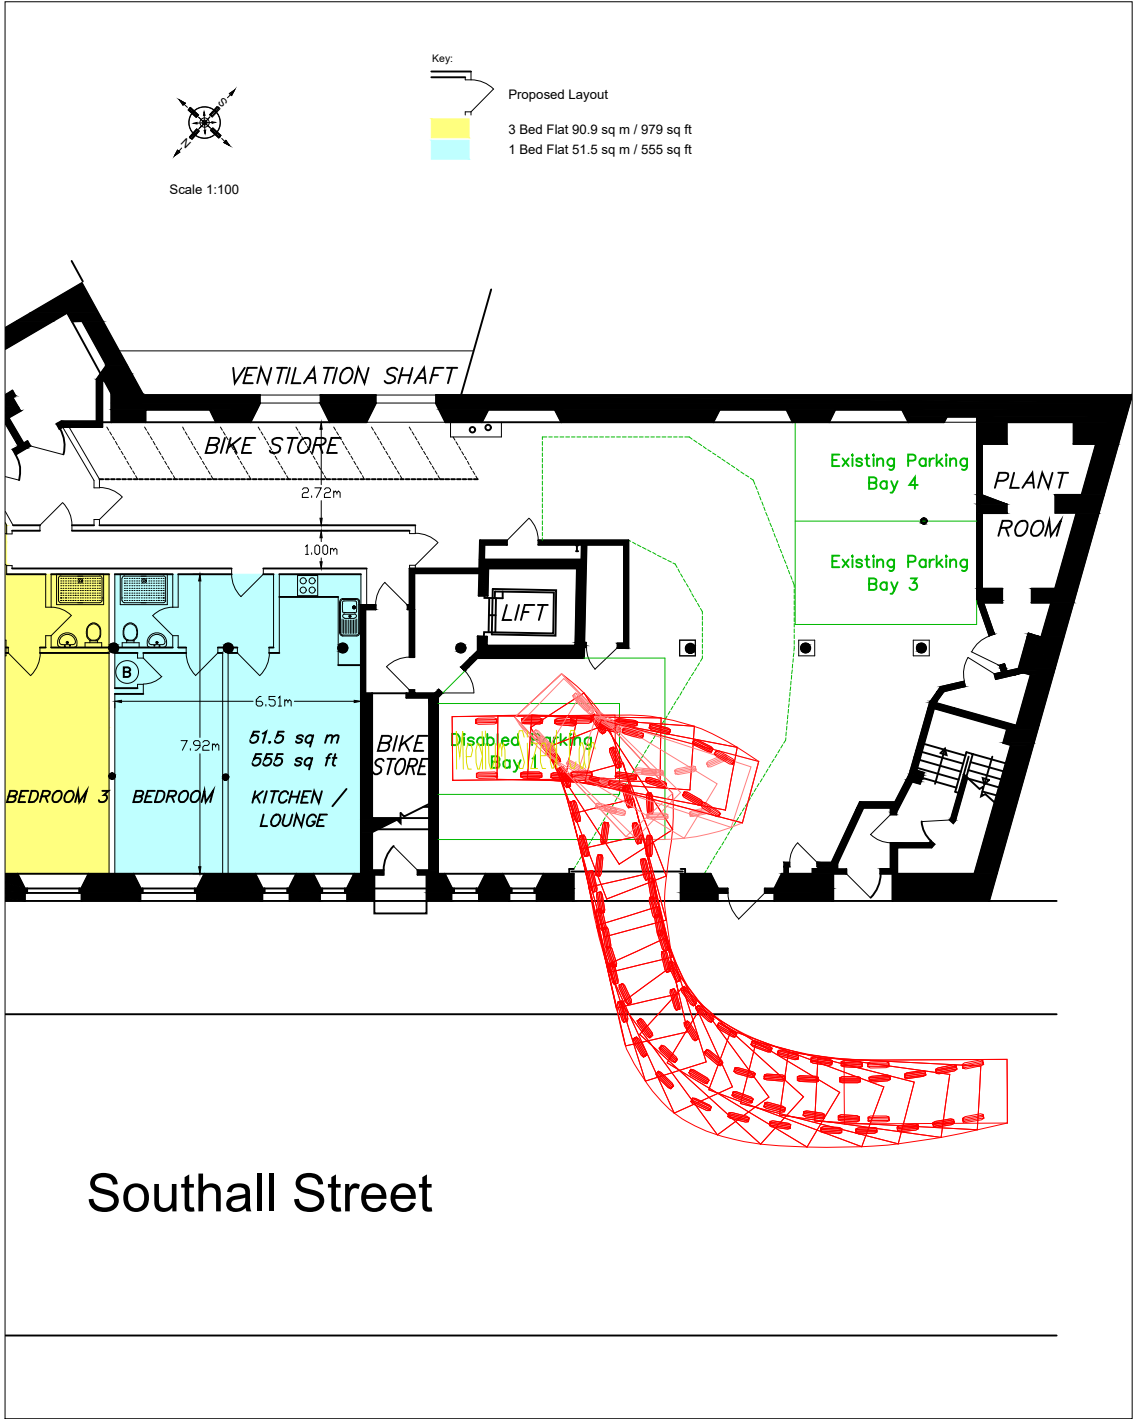
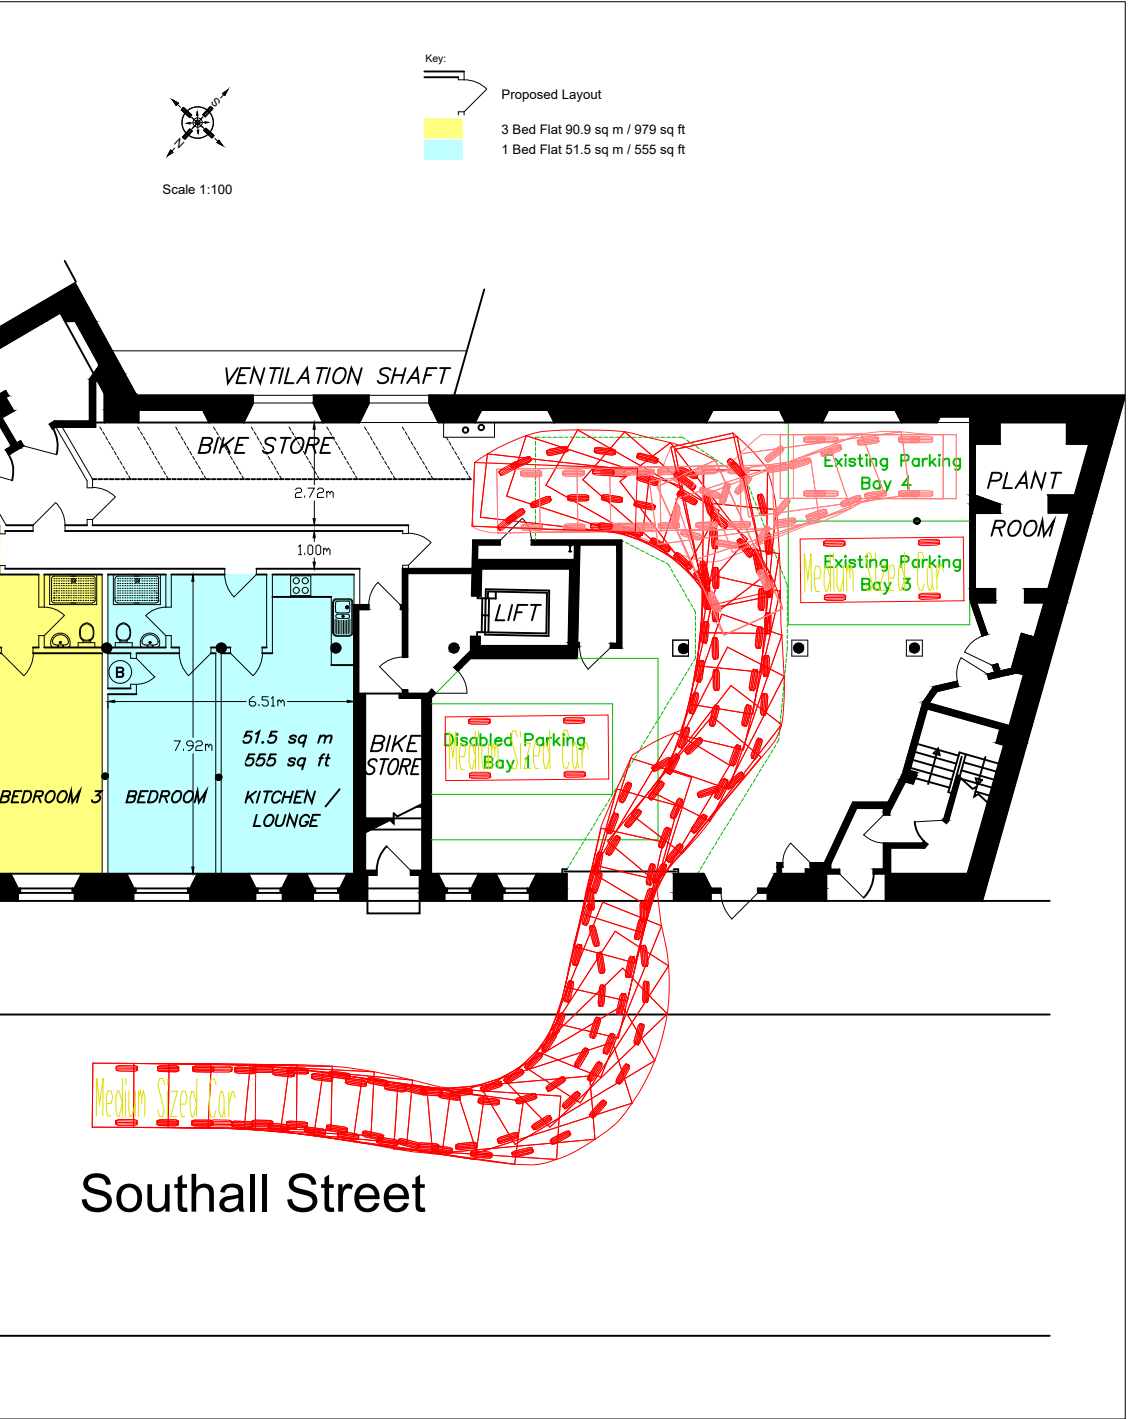
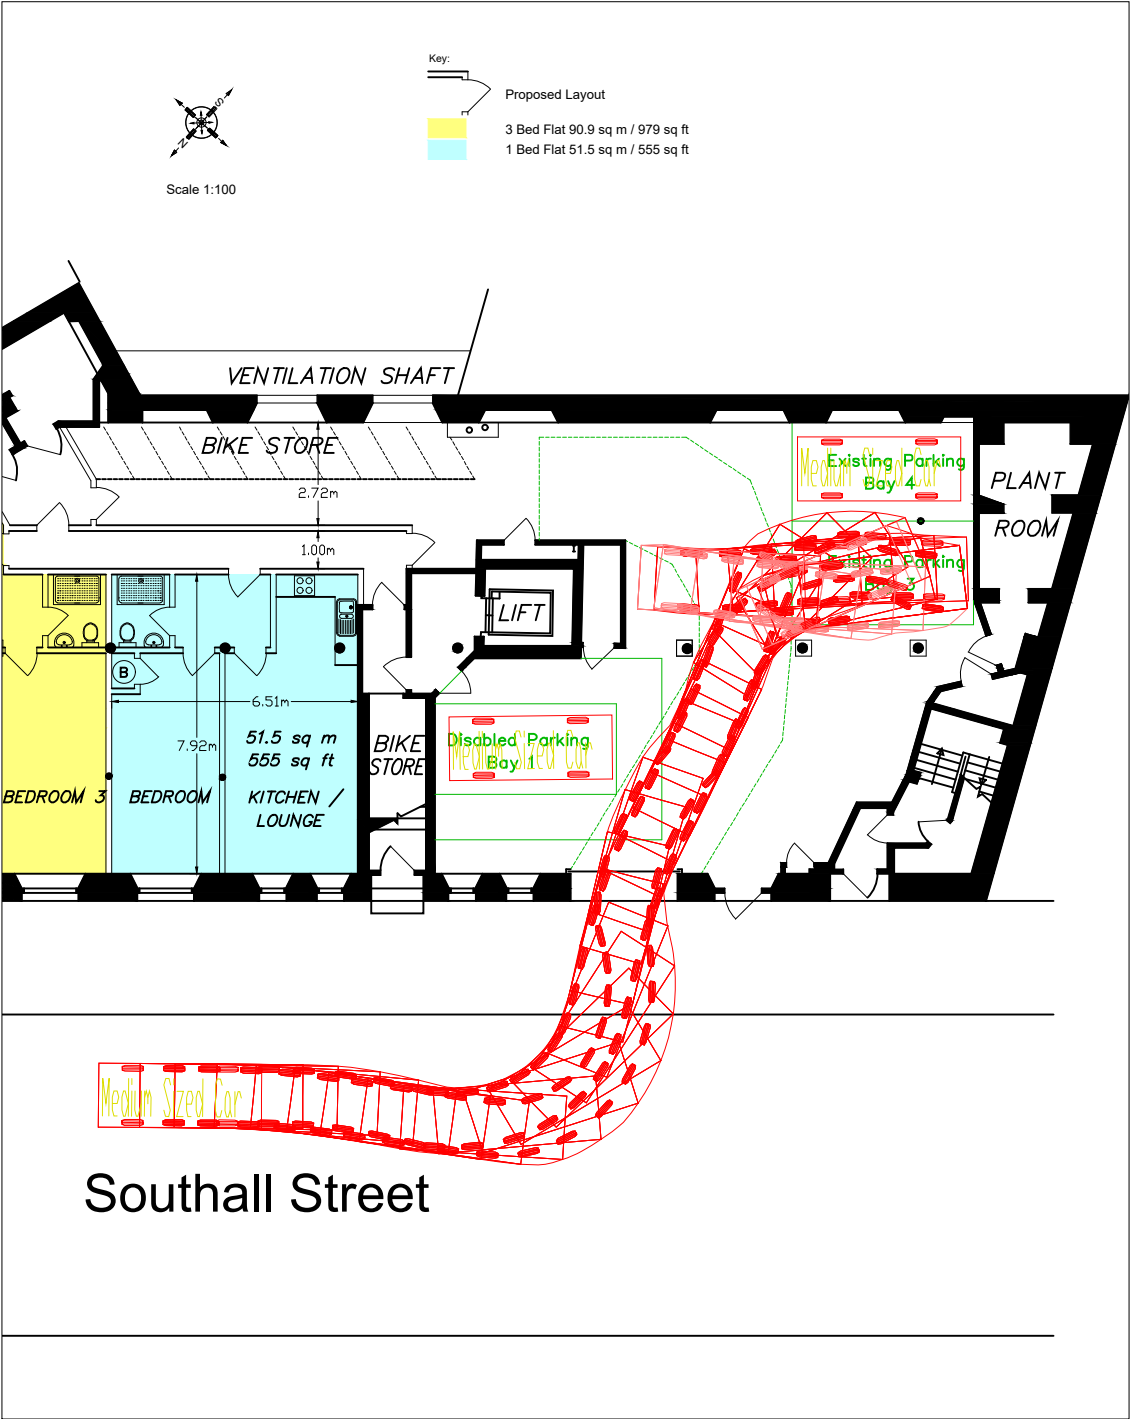


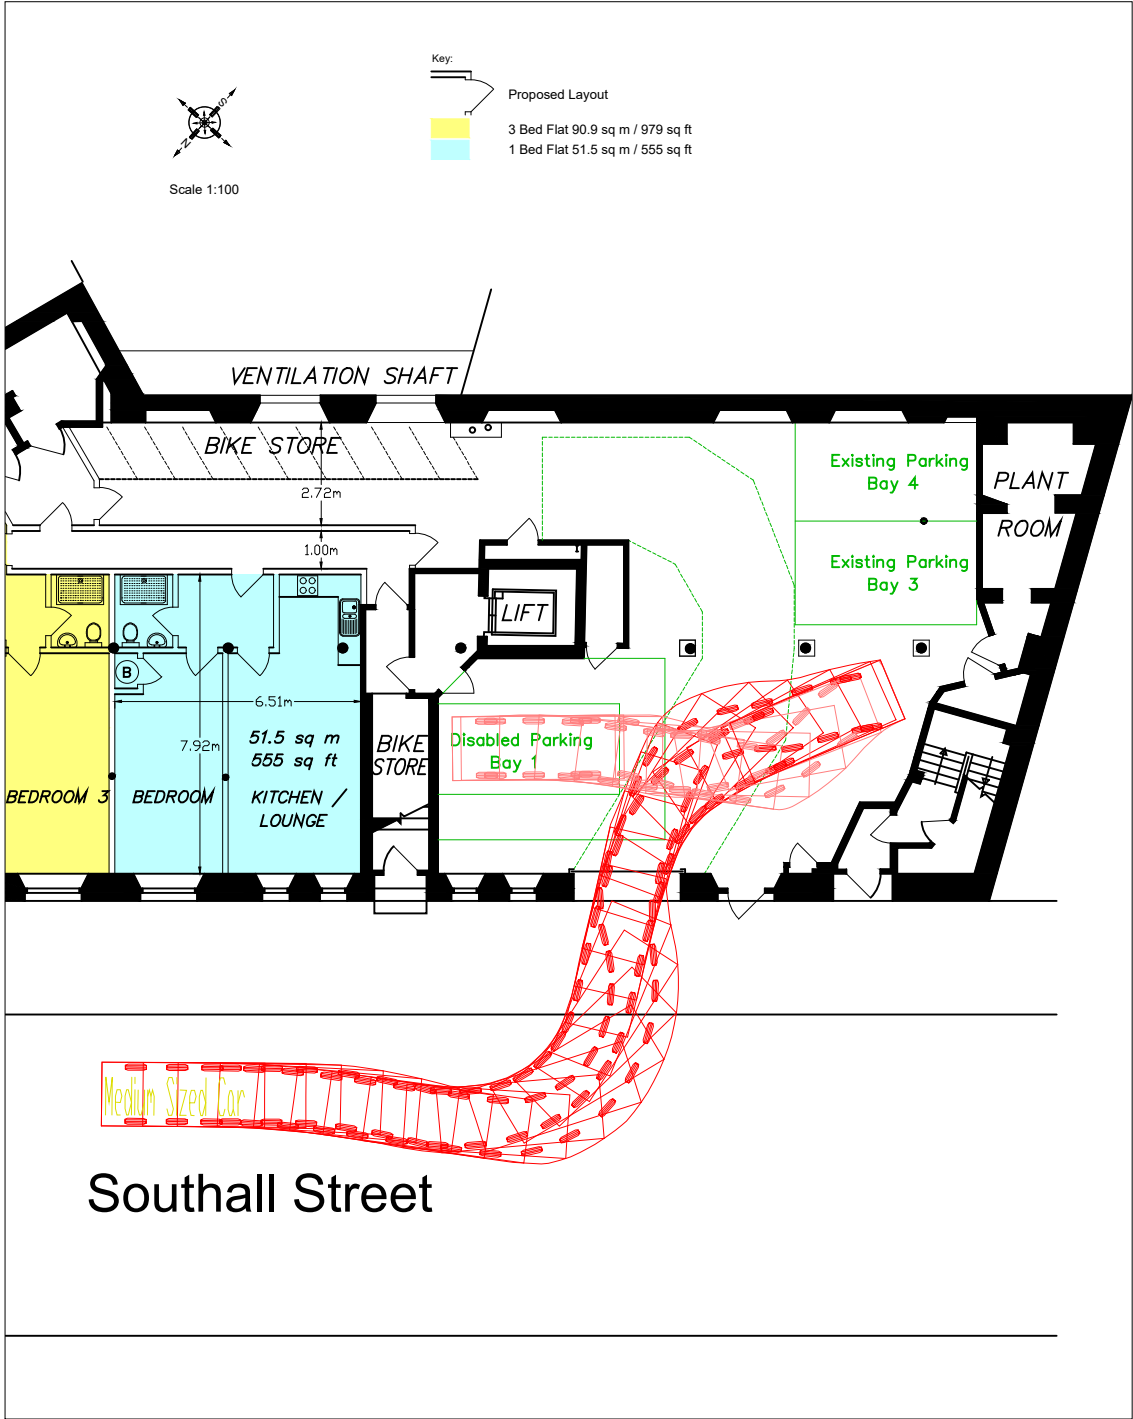

- Sanderson Associates Consulting Engineers ("the consultant"), has not checked or verified, and shall have no liability whatsoever for any inaccuracies which may be attributable to any data, reports, base plan(s) and drawings provided by the client, or purchased by the consultant on the client's behalf, that may have been utilised within this drawing.
- The consultant shall not be liable for the use by any person of any document for any purpose other than that for which the same were provided by the consultant.
- No liability whatsoever is accepted by the consultant for any error or omissions.
- The consultant accepts no liability for any vehicle specification errors within the vehicle track software used and / or its vehicle libraries.

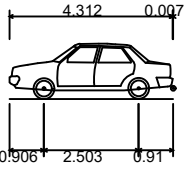

Medium Sized Car
Overall Length 4.319m
Overall Width 1.686m
Overall Body Height 1.466m
Min Body Ground Clearance 0.228m
Max Track Width 1.591m
Lock to lock time 4.00s
Kerb to Kerb Turning Radius 5.042m

Rev	Amendment	Drawn	Date	Checked



Client

GH Property (Manchester) Limited

Project Title

Globe House,
Southall Street, Manchester

Drawing Title

Swept Path Analysis of
Parking Bays

Scale 1:200	Drawn By AA
Drawing Size A2	Checked By SB
Date November 2023	Approved By SB
Drawing Number 158549-001	Rev