
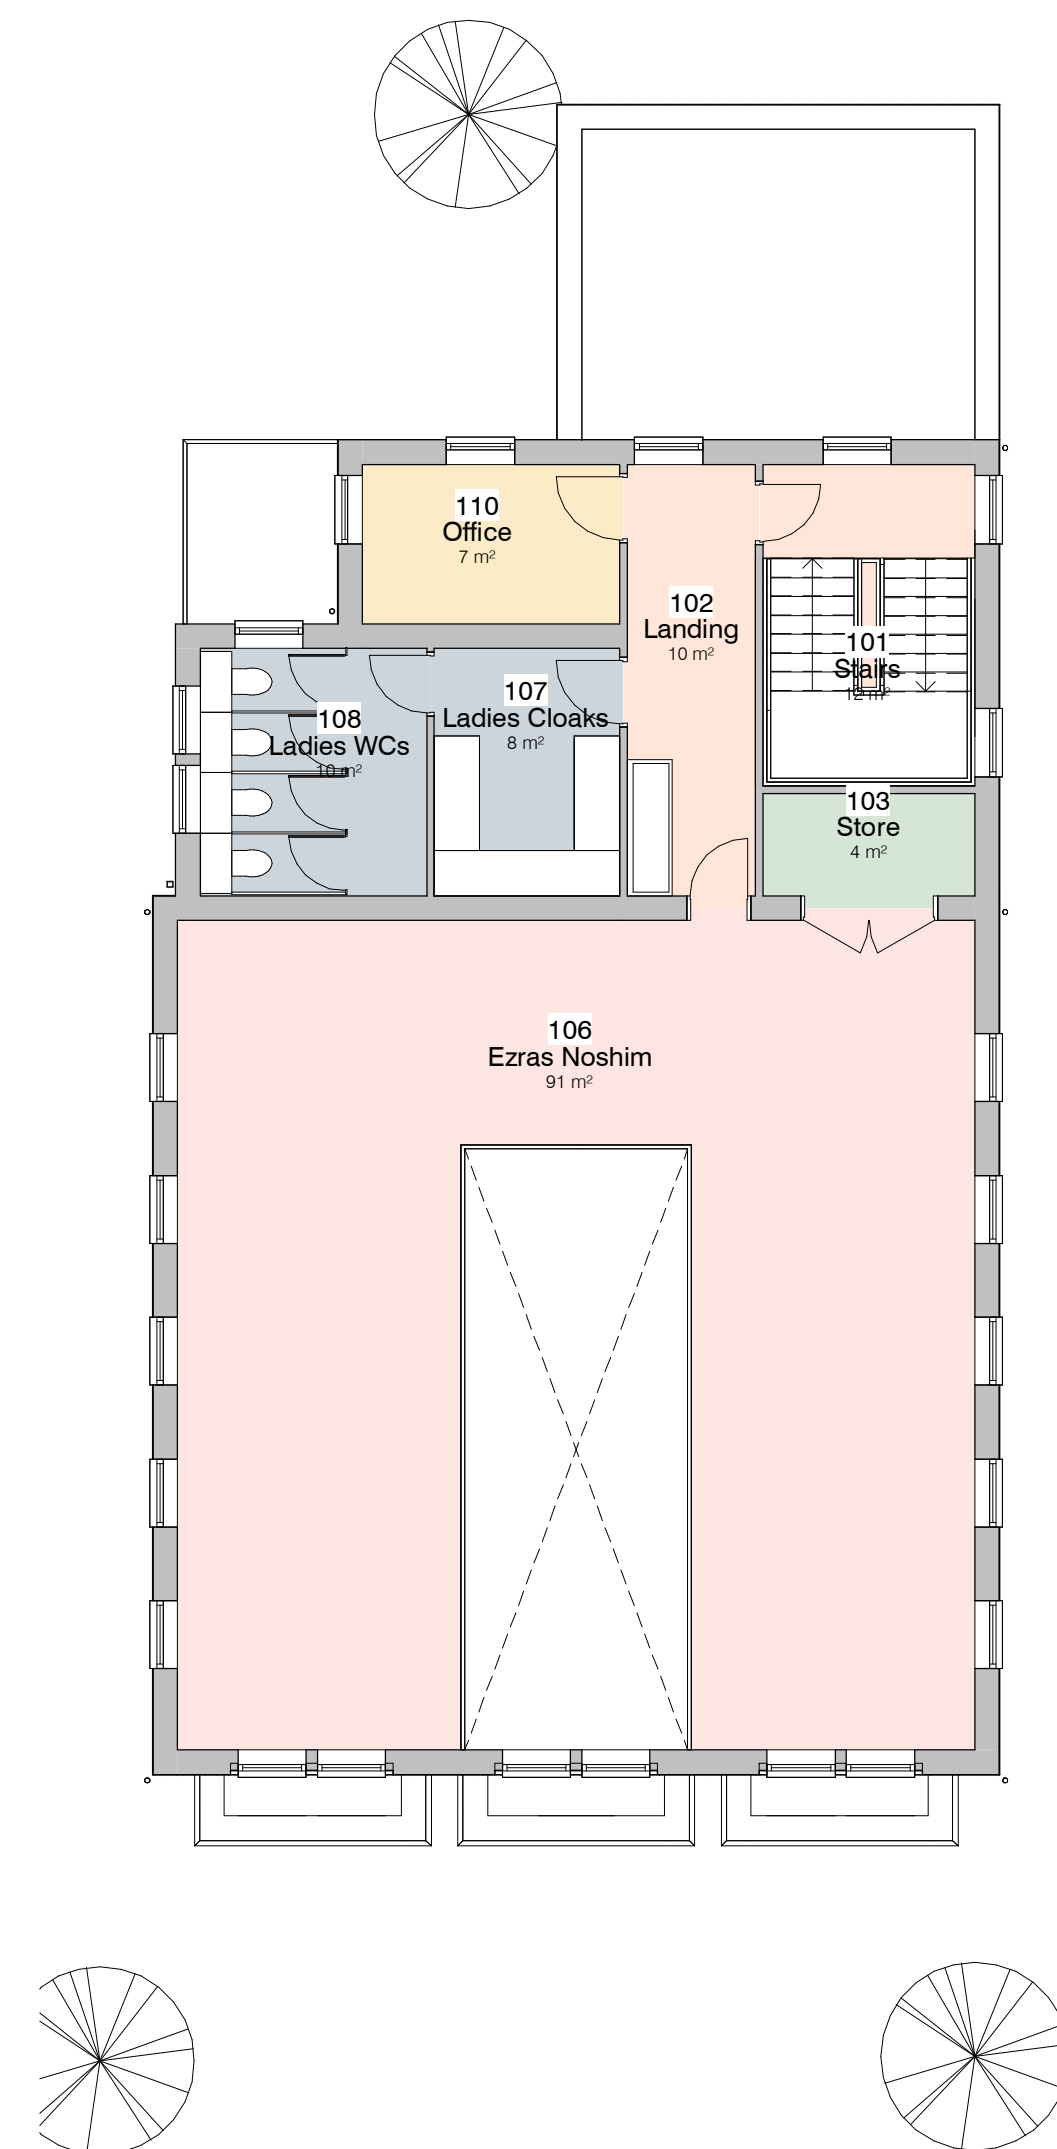
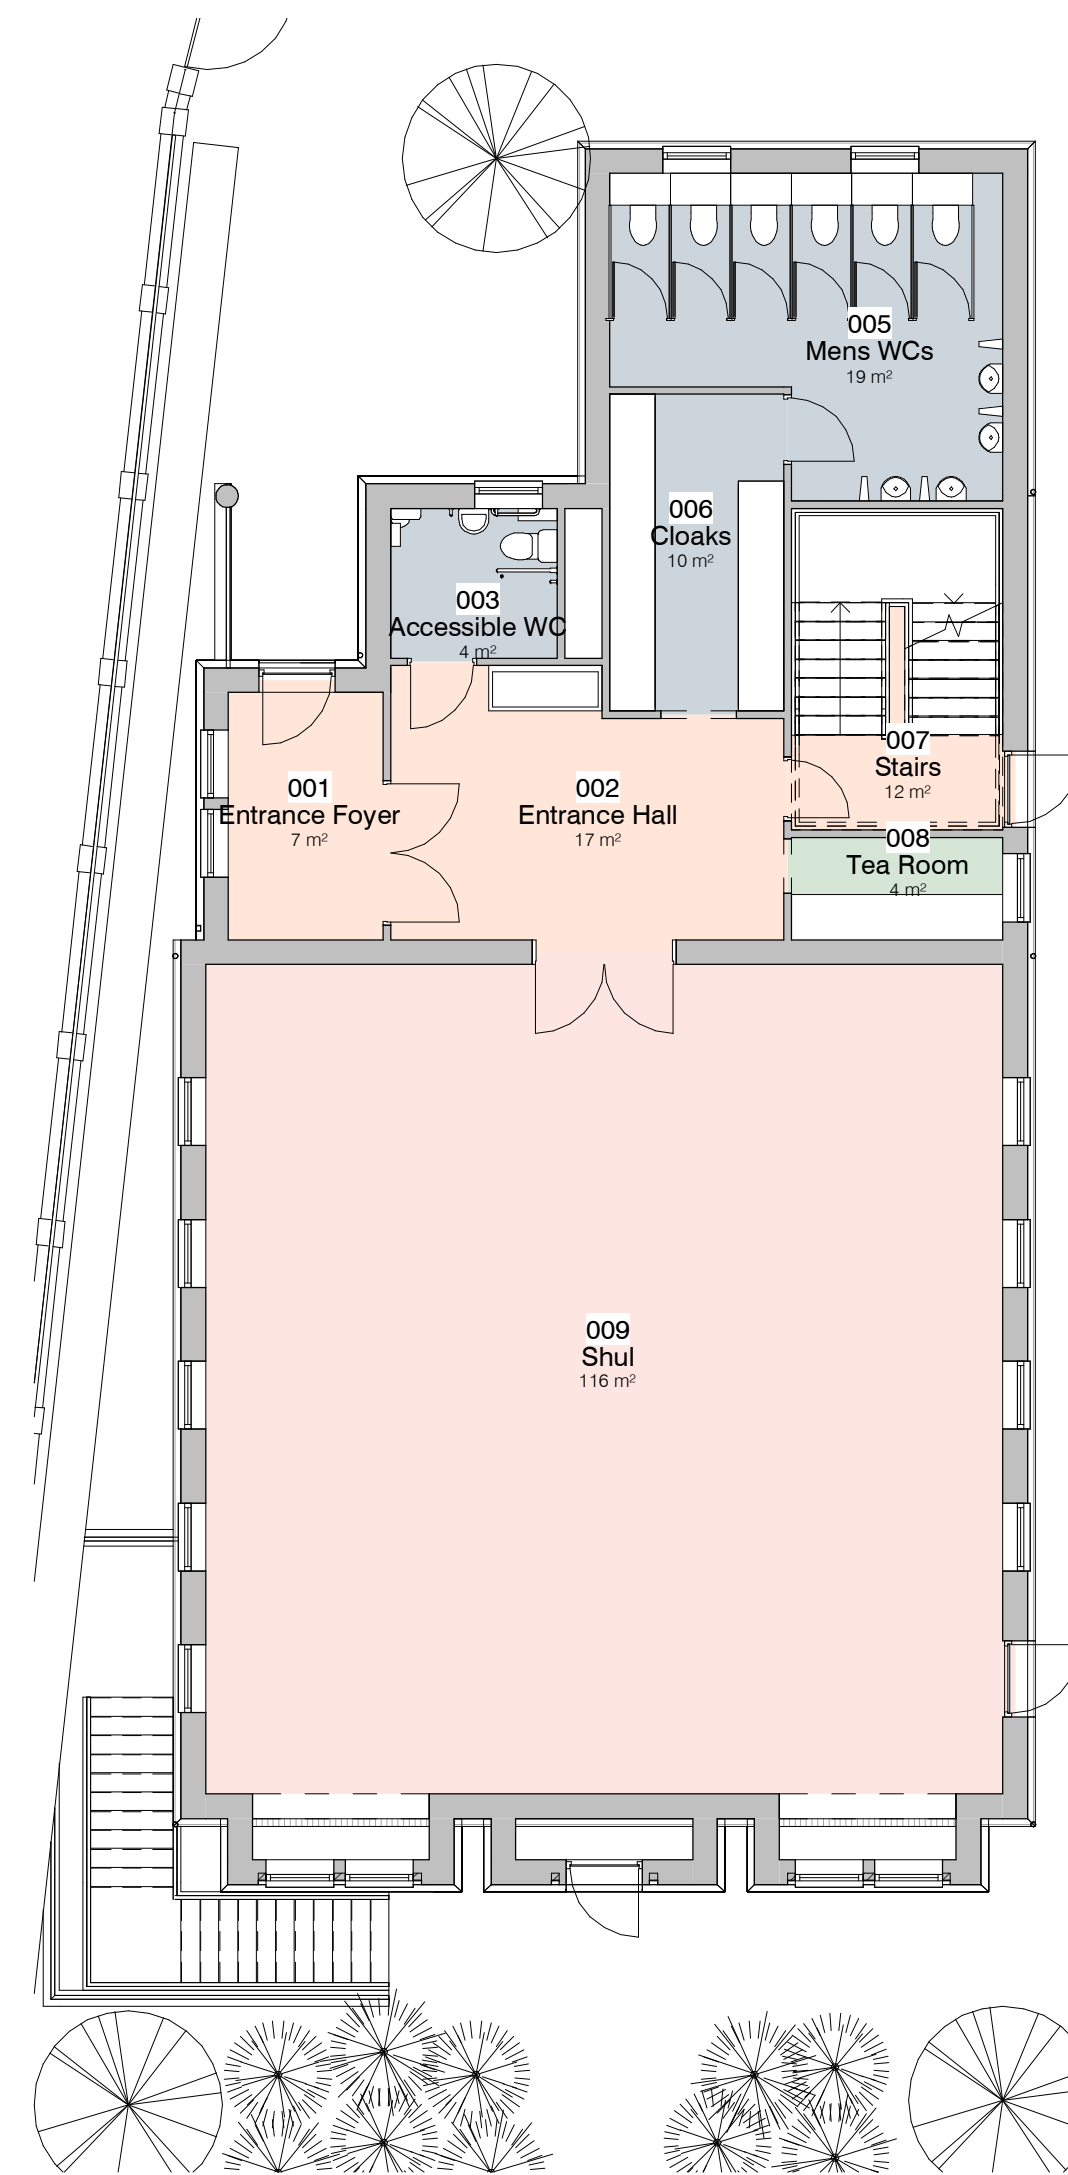


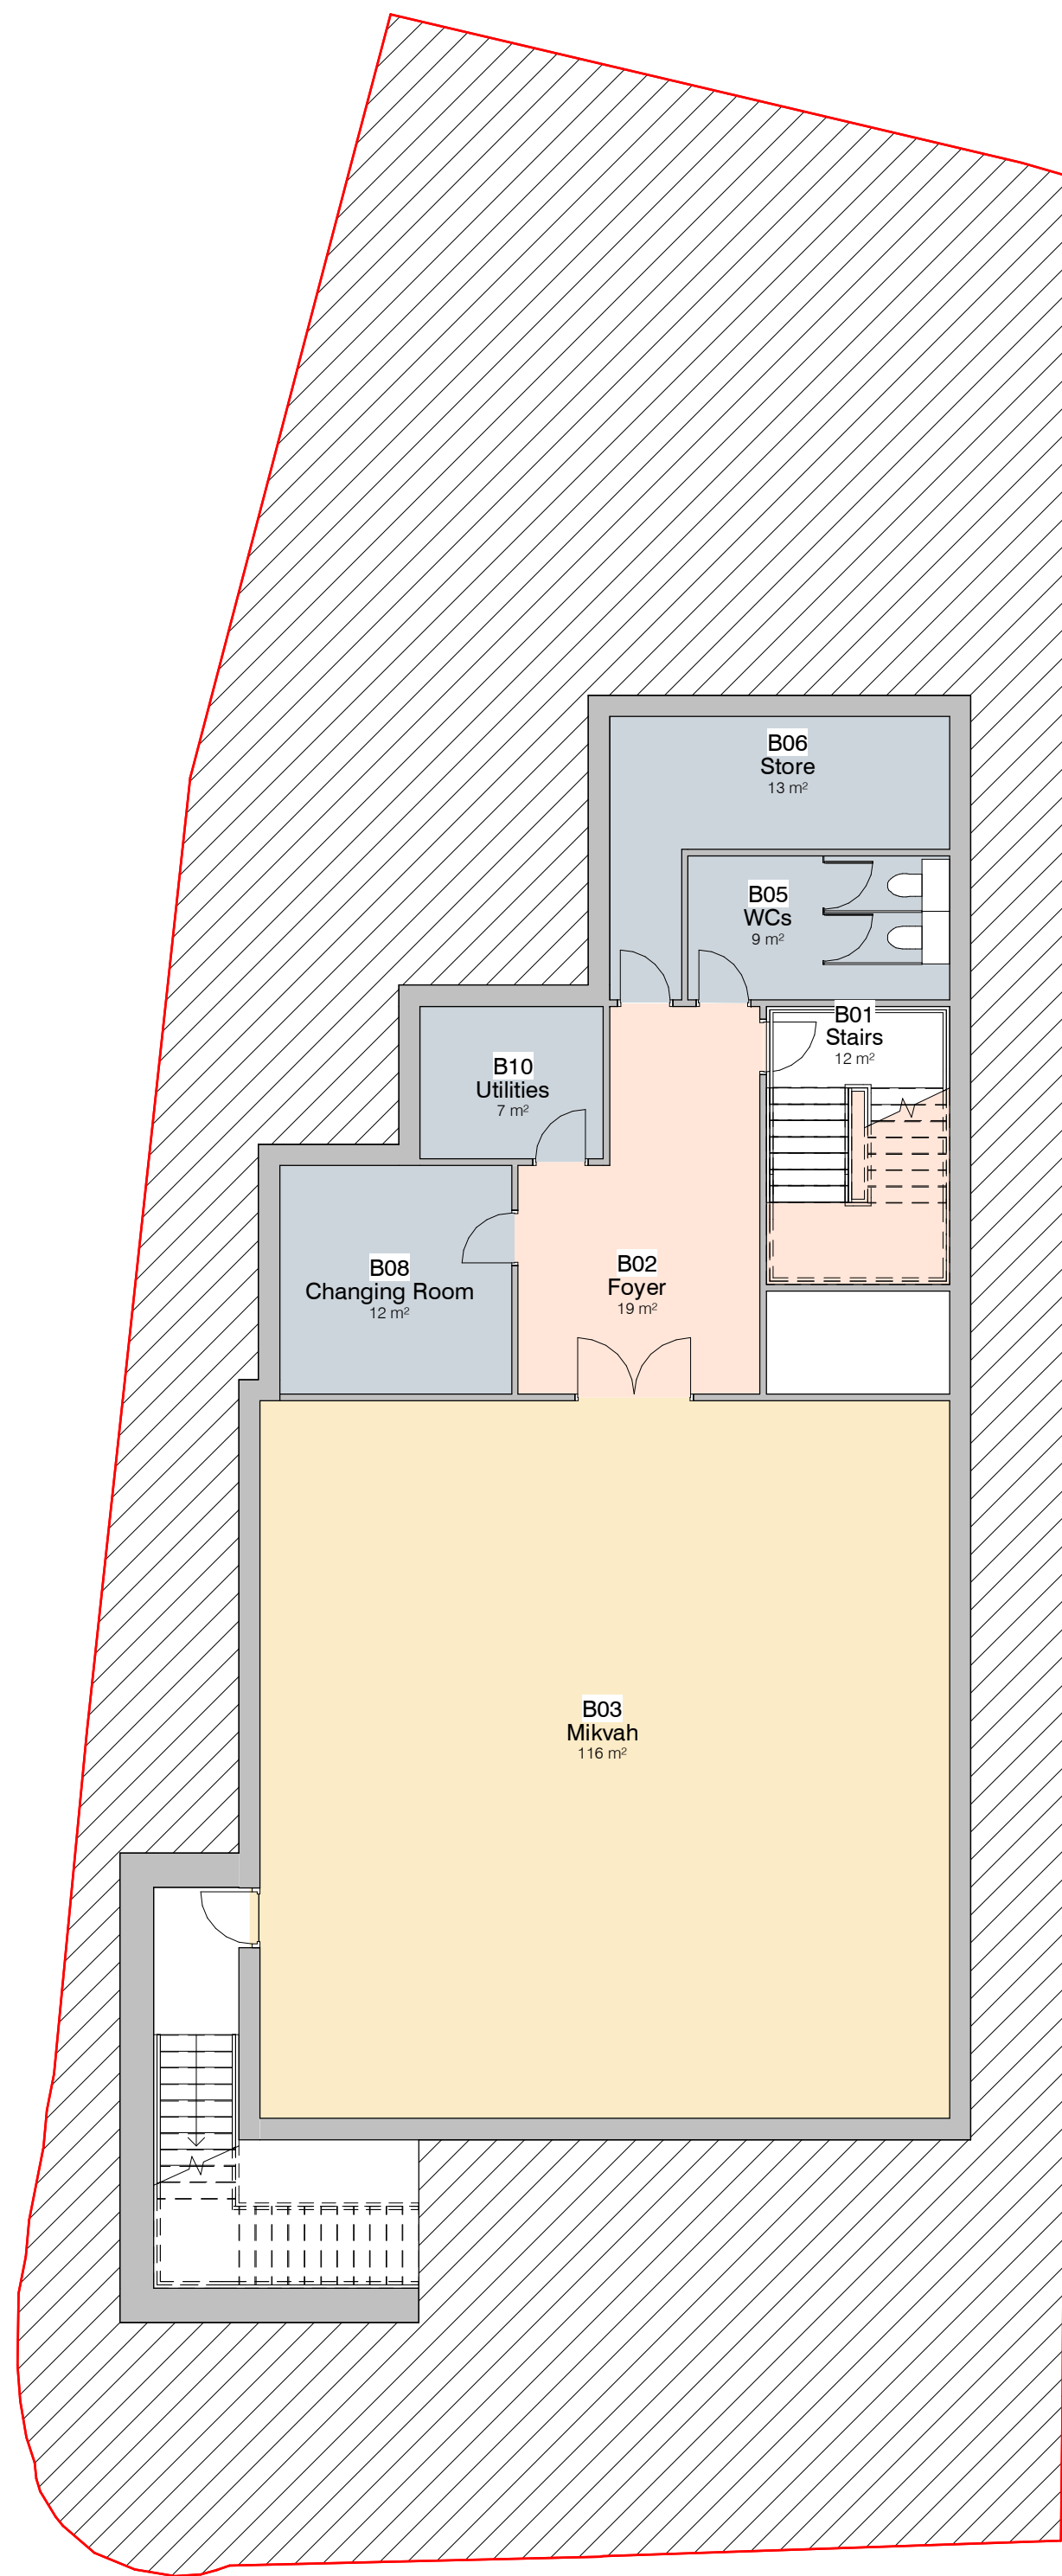

3. Level B1 - GA Proposed

1. Level 0 - GA Proposed

2. Level 1 - GA Proposed

3	Planning Issue	SP	19/07/23
2	Pre-App Amendments	SP	25/04/23
1	Basement reduction	ET	15/02/23
REV	DESCRIPTION	BY	DATE

PROJECT	SCALE @ A1	DATE	DRAWN BY
27-29 Middleton Road	1 : 100	17 MAR 2022	SP
CLIENT	STATUS		
Kehillas Crampsall	PLANNING		
TITLE	PROJECT NO.	DRAWING NO.	REV.
Proposed GA Plans	DA21055.	003.	3
NOTES		© COPYRIGHT. ALL RIGHTS RESERVED THIS DRAWING MUST BE REPRODUCED ONLY WHEN DRAWING TO BE USED FOR THE STATUS INDICATED ONLY ALL DIMENSIONS AND 10% TOLERANCE CHECKED AND COMPARED TO THE ANY CORRECTIONS TO BE REPORTED TO THE CLIENT FOR THE CORRESPONDENCE OF ANY WORK. ALL DIMENSIONS AND TOLERANCES TO BE ACCORDING TO THE BRITISH STANDARDS. ALL DIMENSIONS AND TOLERANCES TO BE PRACTICE AND BRITISH STANDARDS. ALL DIMENSIONS AND TOLERANCES TO BE	

