

SHIP CANAL HOUSE

PROPOSED DEMOLITION TO CHANCERY LANE




This drawing is the property of **bluesky** Design and must not be copied or otherwise reproduced. All dimensions must be checked on site before commencing work. This drawing was produced using AutoCAD 2019.



AREA OF EXISTING GLAZED BRICKS TO BE CAREFULLY REMOVED TO ALLOW FOR INSTALLATION OF NEW A/C VENTS AS PER DRAWING 08-EL-02

EXISTING VENT LOCATIONS

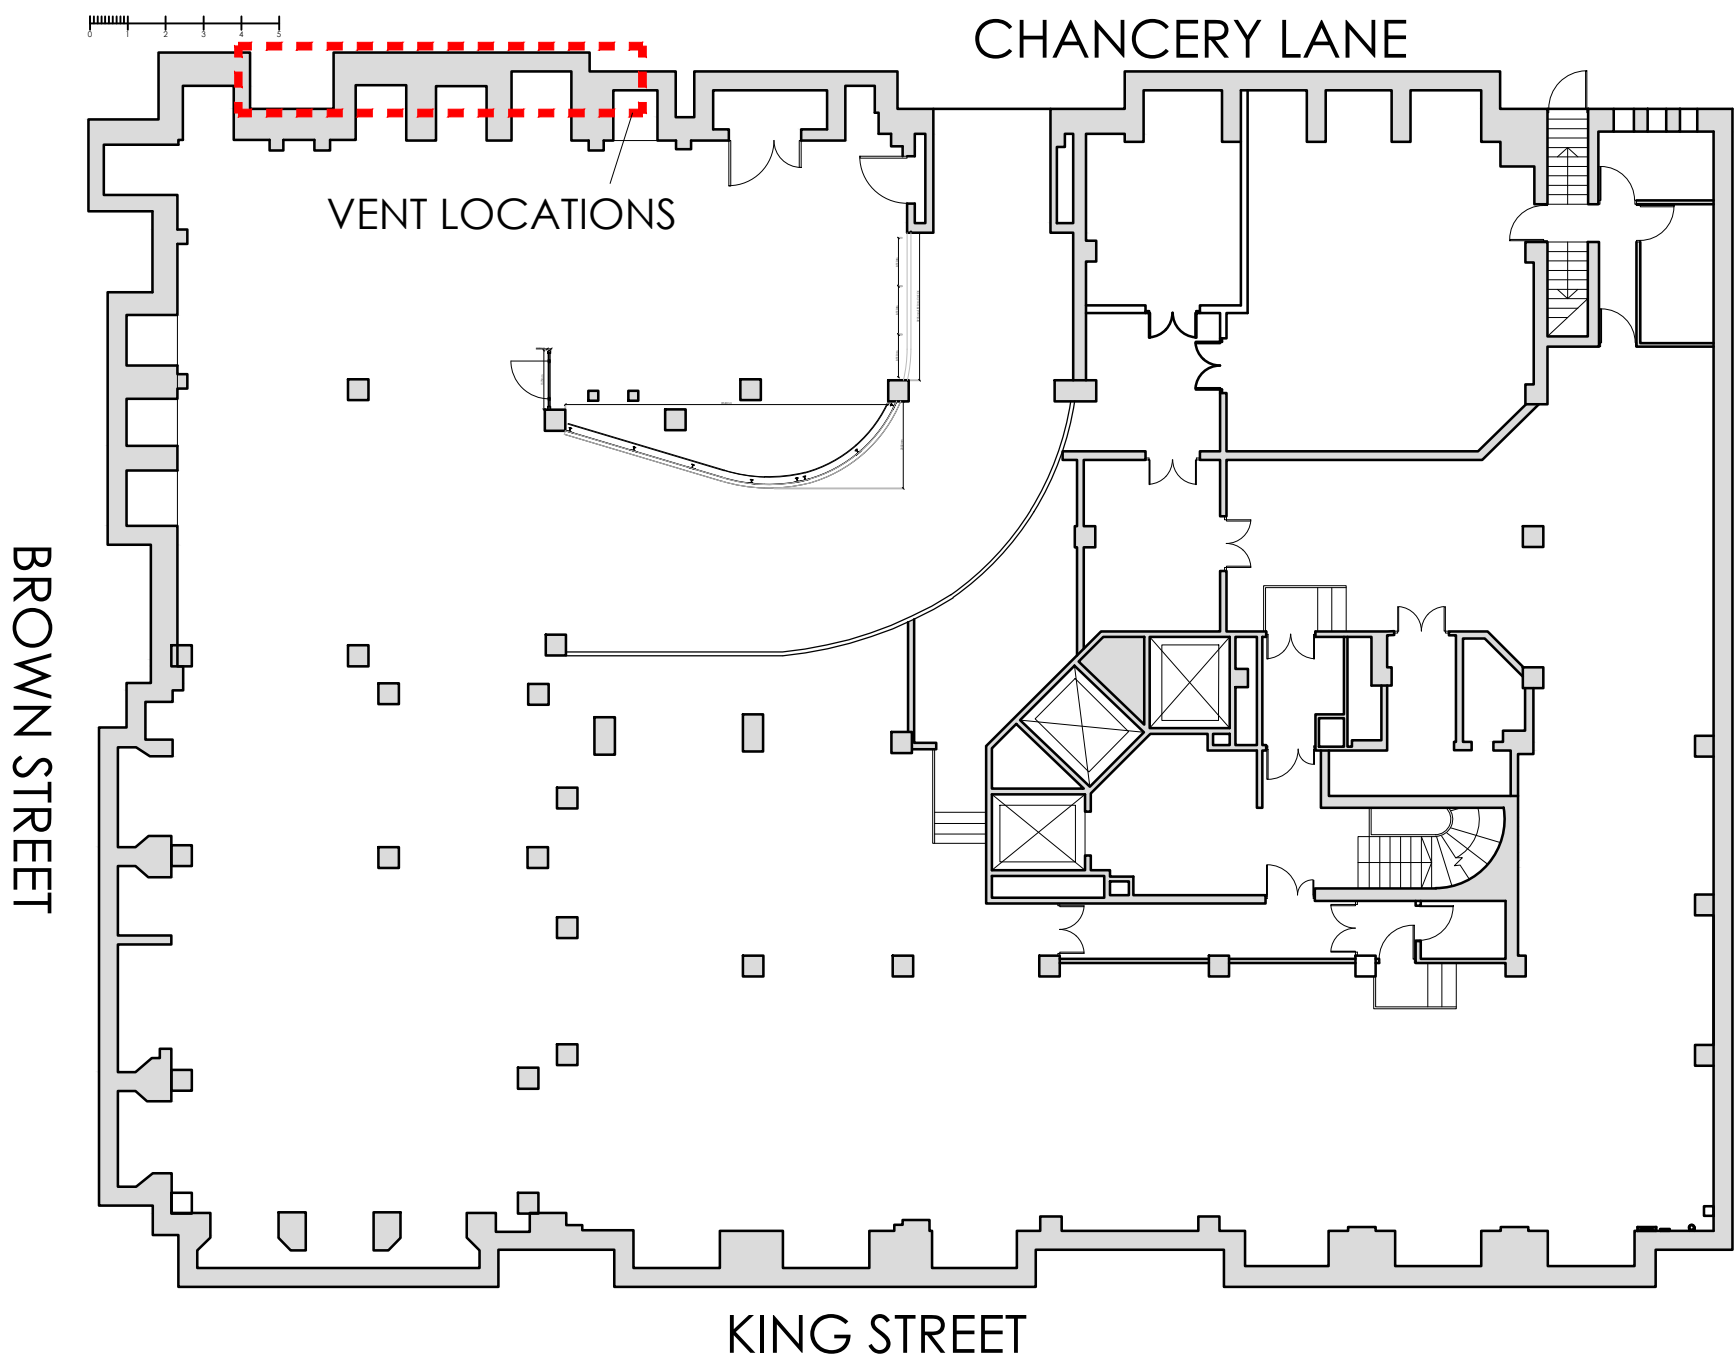

PROPOSED VENT LOCATION PLAN TO CHANCERY LANE - SCALE 1:200

Rev	Date	Description	Initials
B	05.09.23	VENT POSITION UPDATED	FC
A	25.08.23	HERITAGE ISSUE	PB

Client:	GROSVENOR
Project:	SHIP CANAL HOUSE
Address:	KING STREET MANCHESTER
Drawing Title:	CHANCERY LANE ELEVATION - DEMOLITION
Date:	15.08.2023
Project Number:	1308
Scale:	1:50@A1
Drawn by:	FLC
Drawing Number:	1308-0B-EL-04B

PROPOSED DEMOLITION TO CHANCERY LANE - SCALE 1:50