


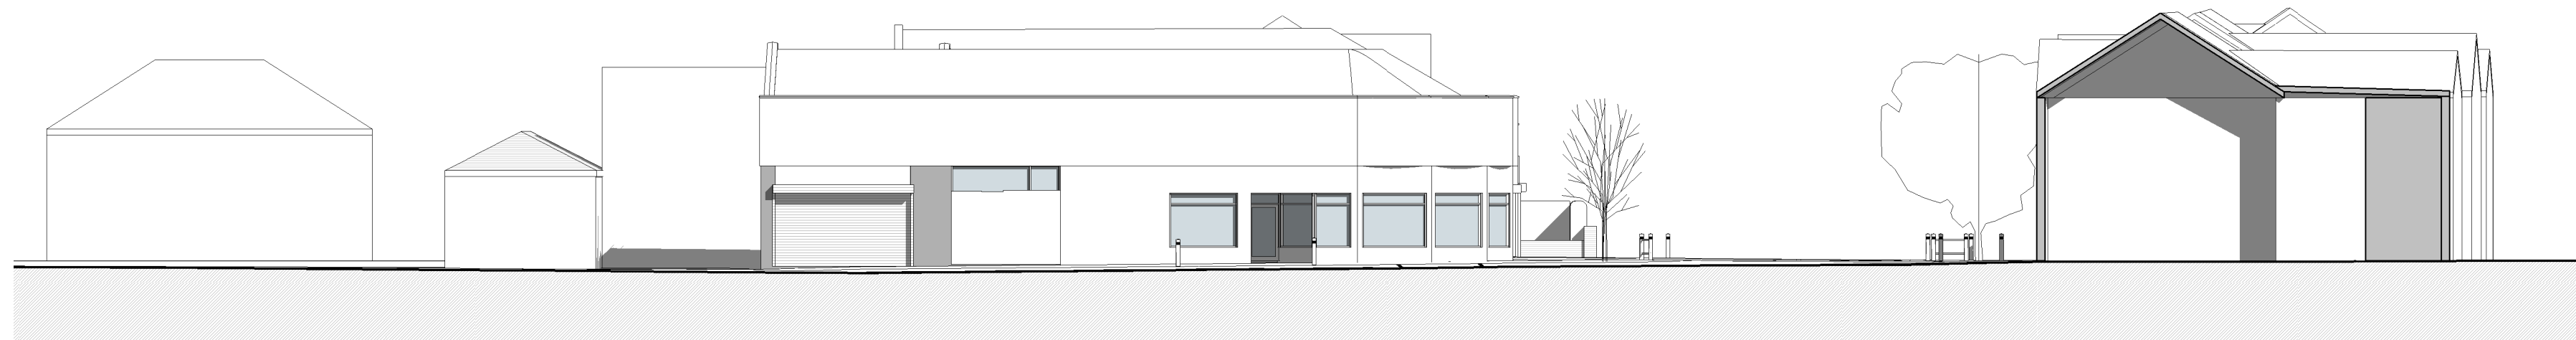

① **Burnage Lane - Existing Streetscene**
1 : 200



② **Burnage Lane - Proposed Streetscene**
1 : 200



③ **Mauldeth Rd - Existing Streetscene**
1 : 200



④ **Mauldeth Rd - Proposed Streetscene**
1 : 200

2 0 2 4 6 8 10
SCALE 200 m
1:

REV	DESCRIPTION	BY	DATE
PROJECT	SCALE @ A1	DATE	DRAWN BY
Burnage Lane	1 : 200	15 AUG 2023	PY
CLIENT	STATUS		
DPH 2 Ltd	PLANNING		
TITLE	PROJECT NO.	DRAWING NO.	REV.
Existing and Proposed Streetscenes	DA19009.6.	006.	
NOTES			
THIS DRAWING MUST NOT BE REPRODUCED WITHOUT WRITTEN CONSENT OF DEBTAL ARCHITECTURE. ALL DIMENSIONS AND MATERIALS SHALL BE CHECKED AND CONFIRMED IN THE FIELD AND CORRECTED TO BE IN ACCORDANCE WITH THE CURRENT STATUTORY LEGISLATION, RELEVANT CODES OF PRACTICE AND PREVIOUS RESPONSES. ALL DIMENSIONS ON THIS DRAWING ARE IN MILLIMETRES UNLESS OTHERWISE STATED.			

DEBTAL
ARCHITECTURE
www.debtal.co.uk