



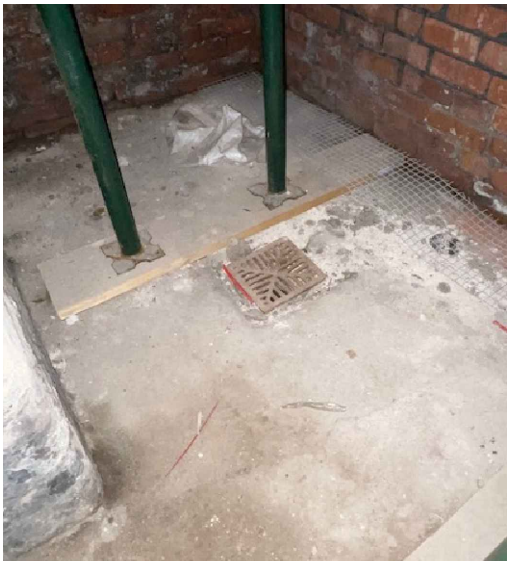

GENERALLY SLAB HAS EXPERIENCED VARYING DEGREES/LEVELS
OF LOCALISED MINOR DEGRADATION WHICH IS PRIMARILY DUE TO WATER INGRESS EVIDENT DURING VARIOUS
SITE WALKOVER

- REPAIR OF EXISTING STRUCTURE WILL BE
REQUIRED. DETAILS OF REPAIR LOCATIONS /
DETAILS TO BE CONFIRMED FOLLOWING SURVEY
RESULTS / SOFT STRIP

P02	UPDATED TO SUIT HERITAGE ARCHITECT	05.07.23	GP	DC
P01	DRAFT ISSUE FOR COMMENT	21.06.23	GP	DC
Rev:	Description:	Date:	By:	Chkd:

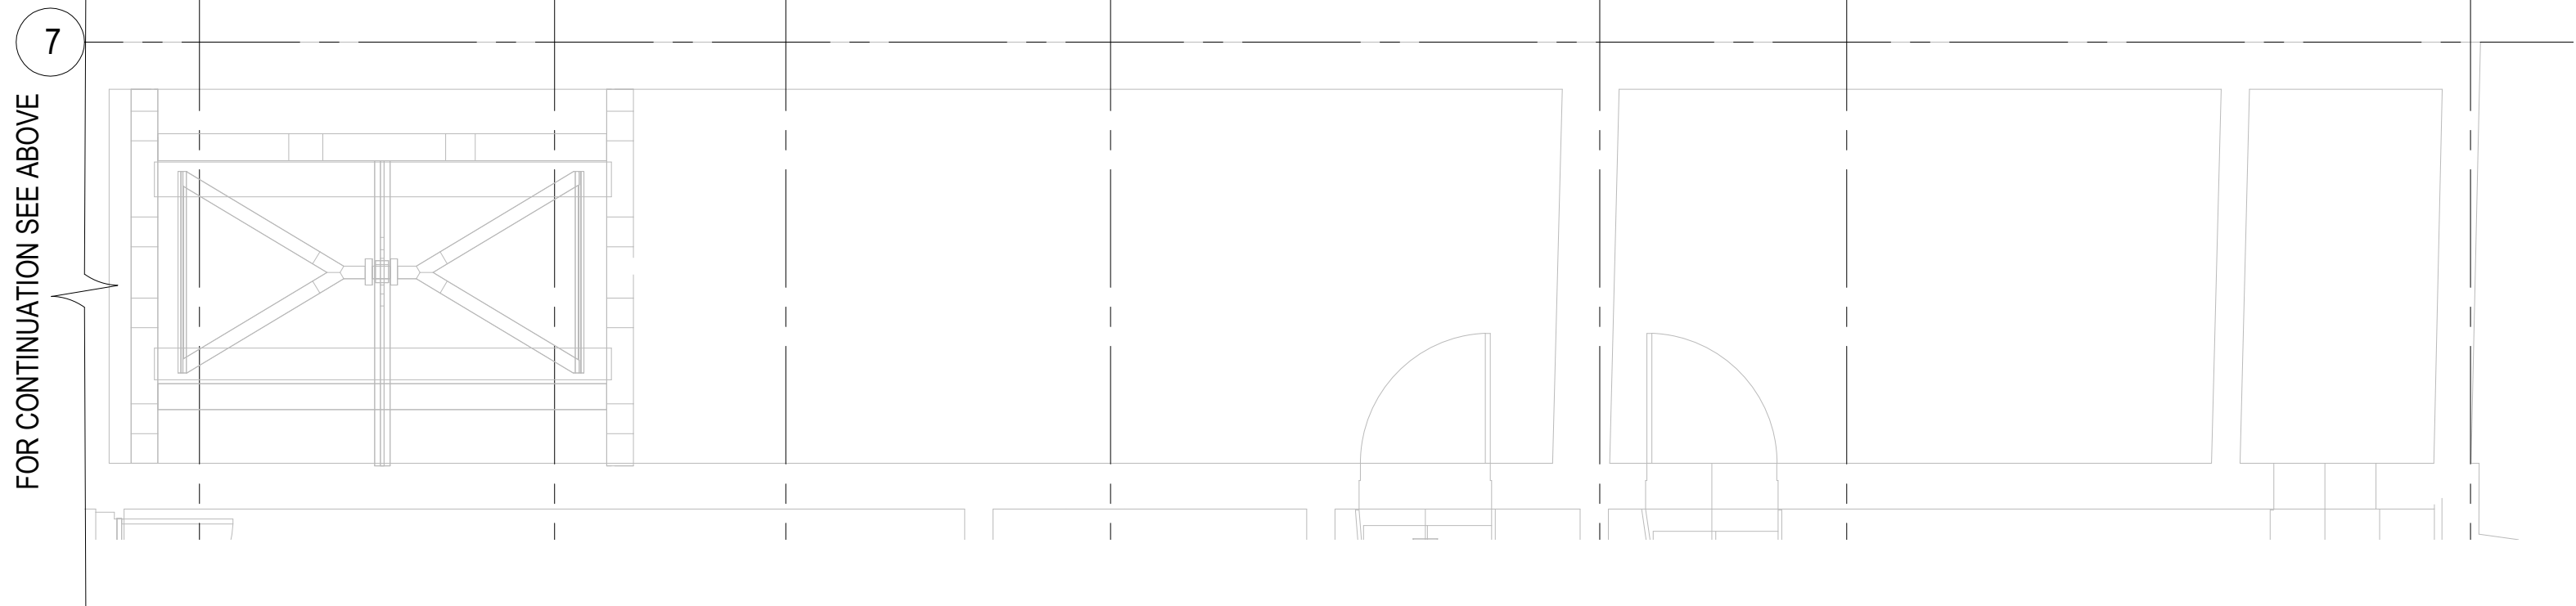

Merchant Exchange, 17-19 Whitworth Street West, Manchester, M1 5WG
0161 236 2394
manchester@curtins.com
www.curtins.com

Civils & Structures • Transport Planning • Environmental • Infrastructure • Geotechnical • Conservation & Heritage • Principal Designer
Birmingham • Bristol • Cambridge • Cardiff • Douglas • Dublin • Edinburgh • Glasgow • Kendal • Leeds • Liverpool • London • Manchester • Nottingham

Status: **SUITABLE FOR INFORMATION** **S2**

Project: **ORMOND BUILDING,
MANCHESTER**

Dwg Title:

EXISTING PLAN ON
GINNEL BASEMENT

Drawn By GP	Designed By DC	Checked By DS
	Date JUN 23	Scales @ A1 1:50
Project No - Originator - Function - Spatial - Form - Discipline - Number		Revision
078665 - CUR - XX - B1 - DR - S - 0001		P02