



1 INTERNAL GF

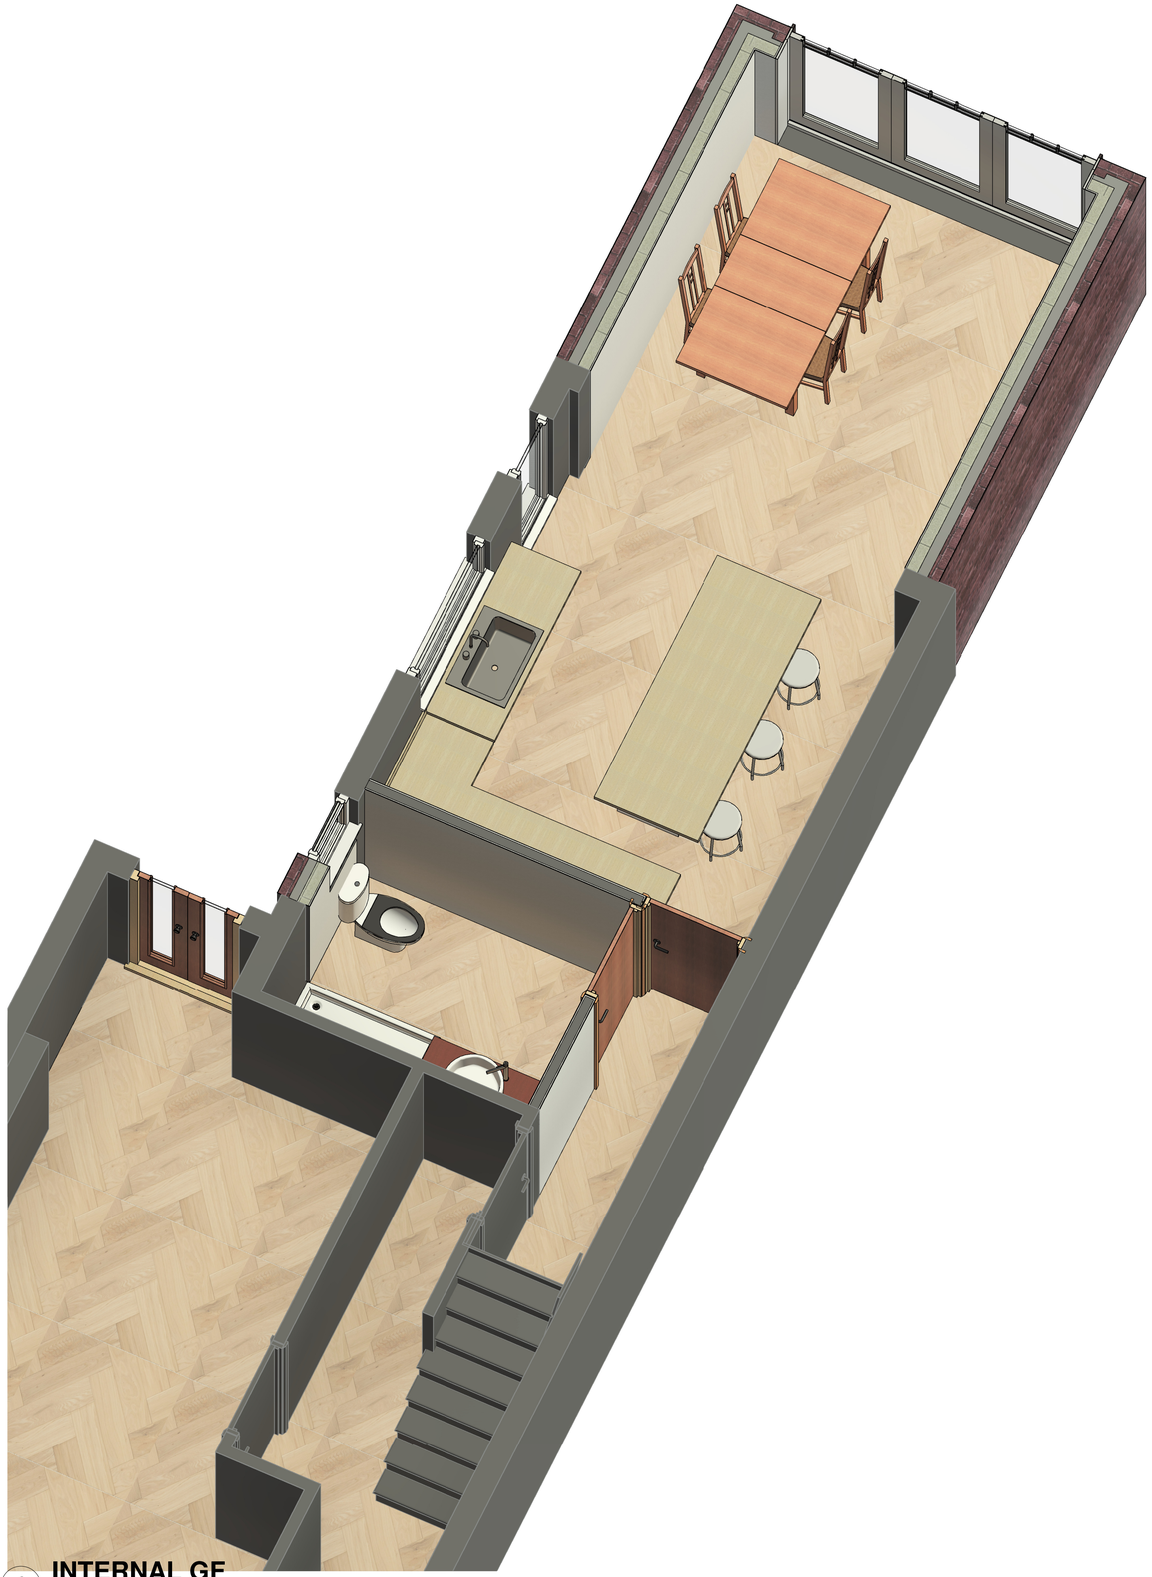

2 INTERNAL 1ST FLOOR

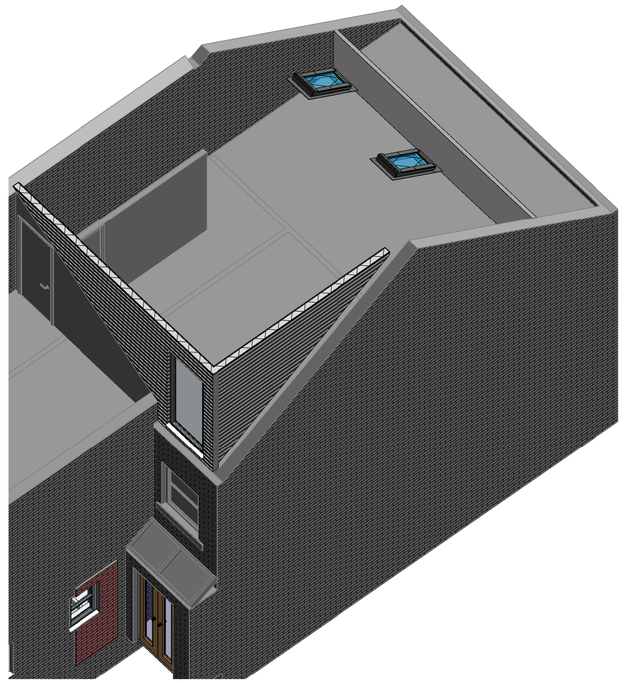

Vision | DESIGN | Group
Engineering Consultancy

Rev	Description	Date
1	PLANNING SUBMISSION	15/11/23

CODE	SUITABILITY DESCRIPTION
I	PLANNING SUBMISSION
STATUS	PURPOSE OF ISSUE
S2	PLANNING SUBMISSION

PROJECT

49 MARSHALL ROAD,
MANCHESTER M19, 2EG

TITLE

INTERNAL LAYOUTS

CLIENT

49 MARSHALL ROAD,
MANCHESTER M19, 2ED

DRAWN BY	CHECKED BY	DATE
MW	MW	24.09.23
SCALE (@ A1)	PROJECT NUMBER	
	MCS2185	
DRAWING NUMBER	REV	
A104	1	

15/11/2023 11:38:56