

MATERIAL KEY

- 01

Vision Unit – TYPE 1: Full height clear vision unit (unitised)
- 02

Vision Unit – TYPE 2: Full height clear vision unit (unitised)
- 03

Floor Edge cover: Dark Grey, concealing floor slab edge
- 04

Purge Vent - TYPE 1 (Light Blue): Light blue anodised aluminium perforated sheet in plane of façade, concealing glazed door behind
- 05

Purge Vent - TYPE 2 (Light Green): Light green anodised aluminium perforated sheet in plane of façade, concealing glazed door behind

- 06

Opaque Unit - TYPE 1 (Light Blue): Light blue anodised aluminium sheet (unitised)
- 07

Opaque Unit - TYPE 2 (Light Green): Light blue anodised aluminium sheet (unitised)
- 08

Opaque Spandrel – TYPE 1 (Light Blue): Light blue anodised aluminium sheet (unitised)
- 09

Opaque Spandrel – TYPE 2 (Light Green): Light green anodised aluminium sheet (unitised)
- 10

Perforated Spandrel – TYPE 1 (Light Blue): Light blue anodised aluminium perforated sheet, concealing floor slab edge and ventilation behind
- 11

Perforated Spandrel – TYPE 2 (Light Green): Light green anodised aluminium perforated sheet, concealing floor slab edge and ventilation behind

- 12

Glazed Unit - TYPE 3: Uncapped glass curtain wall with up to 50% opaque units with enamelled frit coating
- 13

Feature facing brickwork: Dark Grey with colour matched mortar
- 14



Aluminium louvre system: Dark Grey
- 15

Aluminium flashing: Dark Grey
- 16


Fair Faced Feature Concrete Columns: Light Concrete
- 17

Brick or PPC Kicker Plate
- 18


Louvre Door

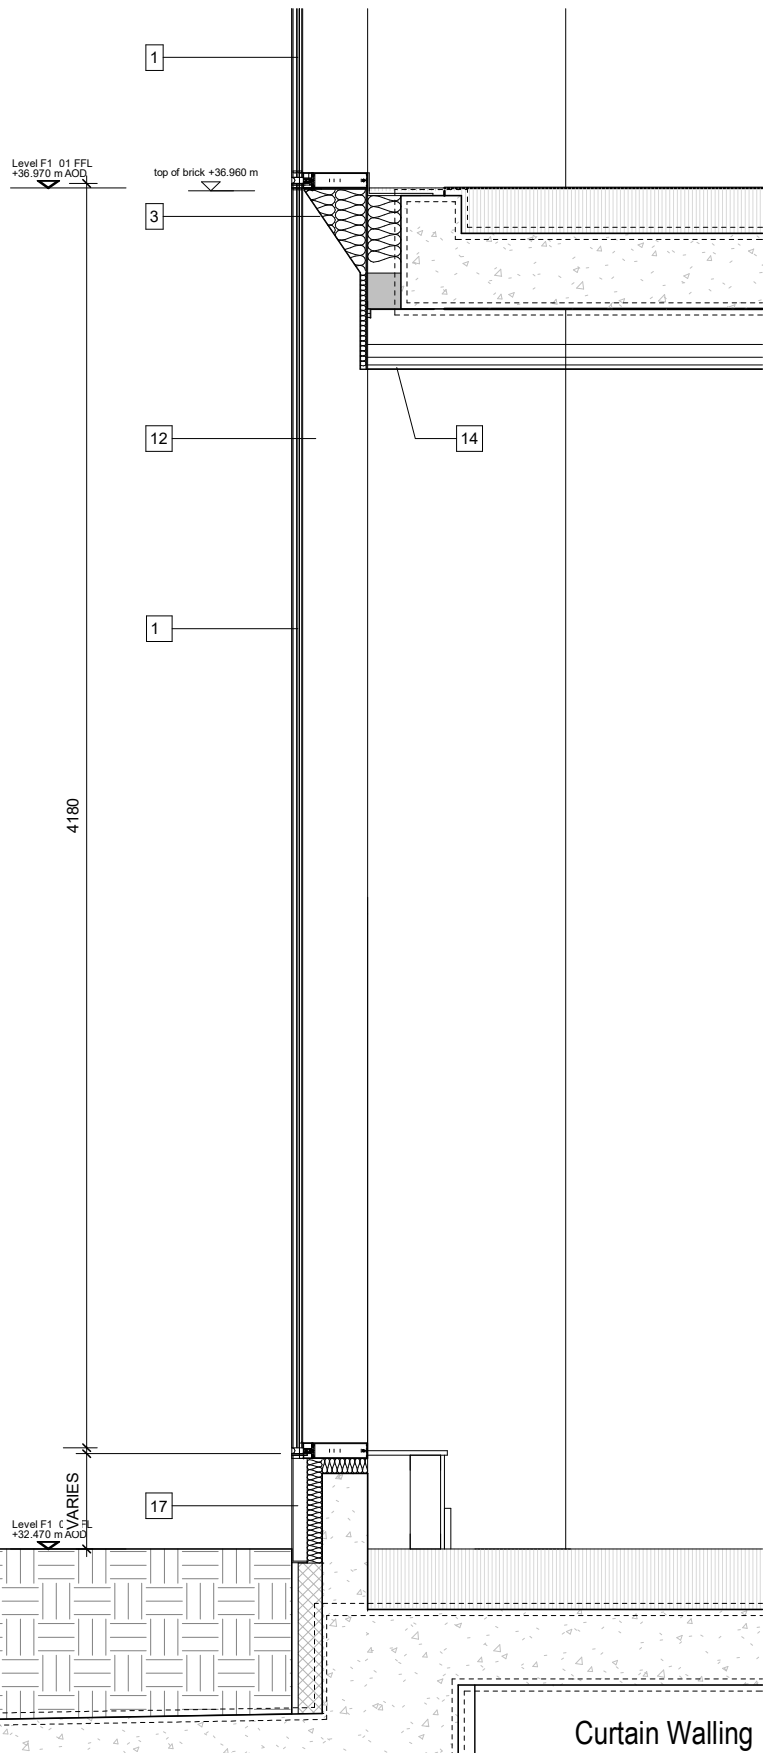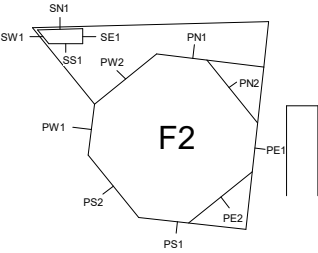

Curtain Walling

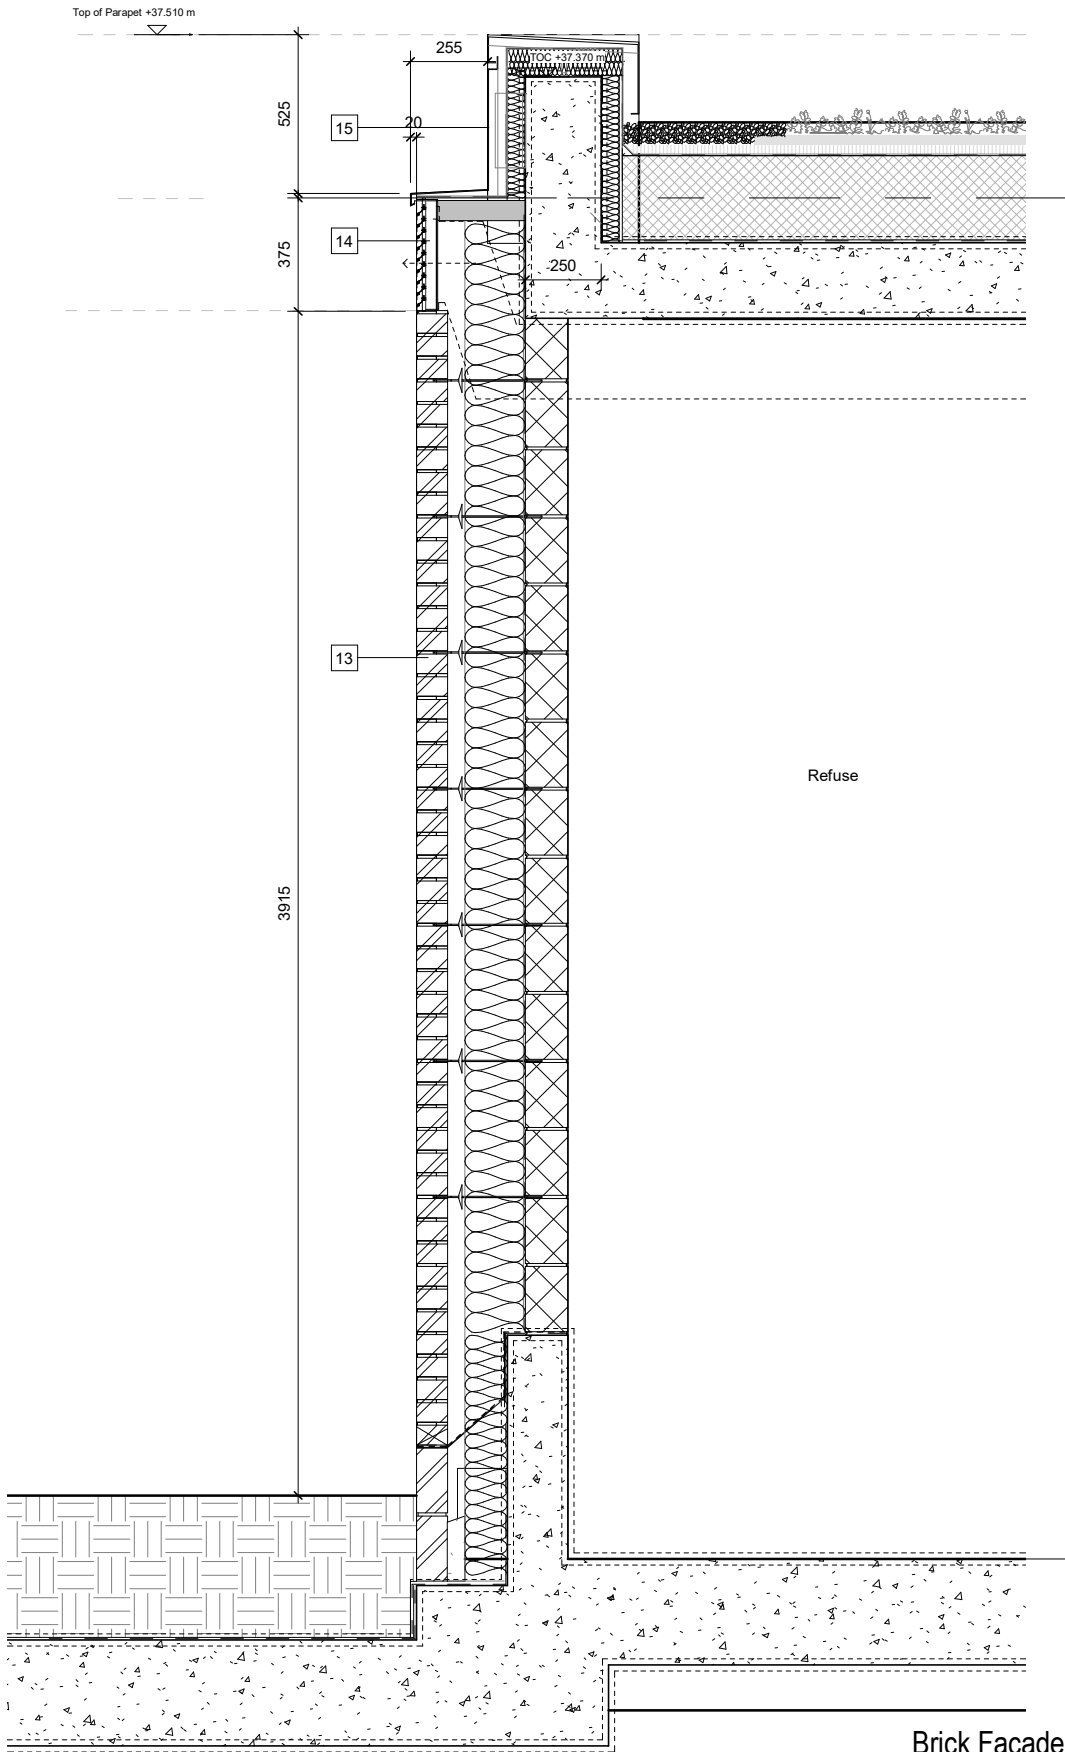

Brick Facade

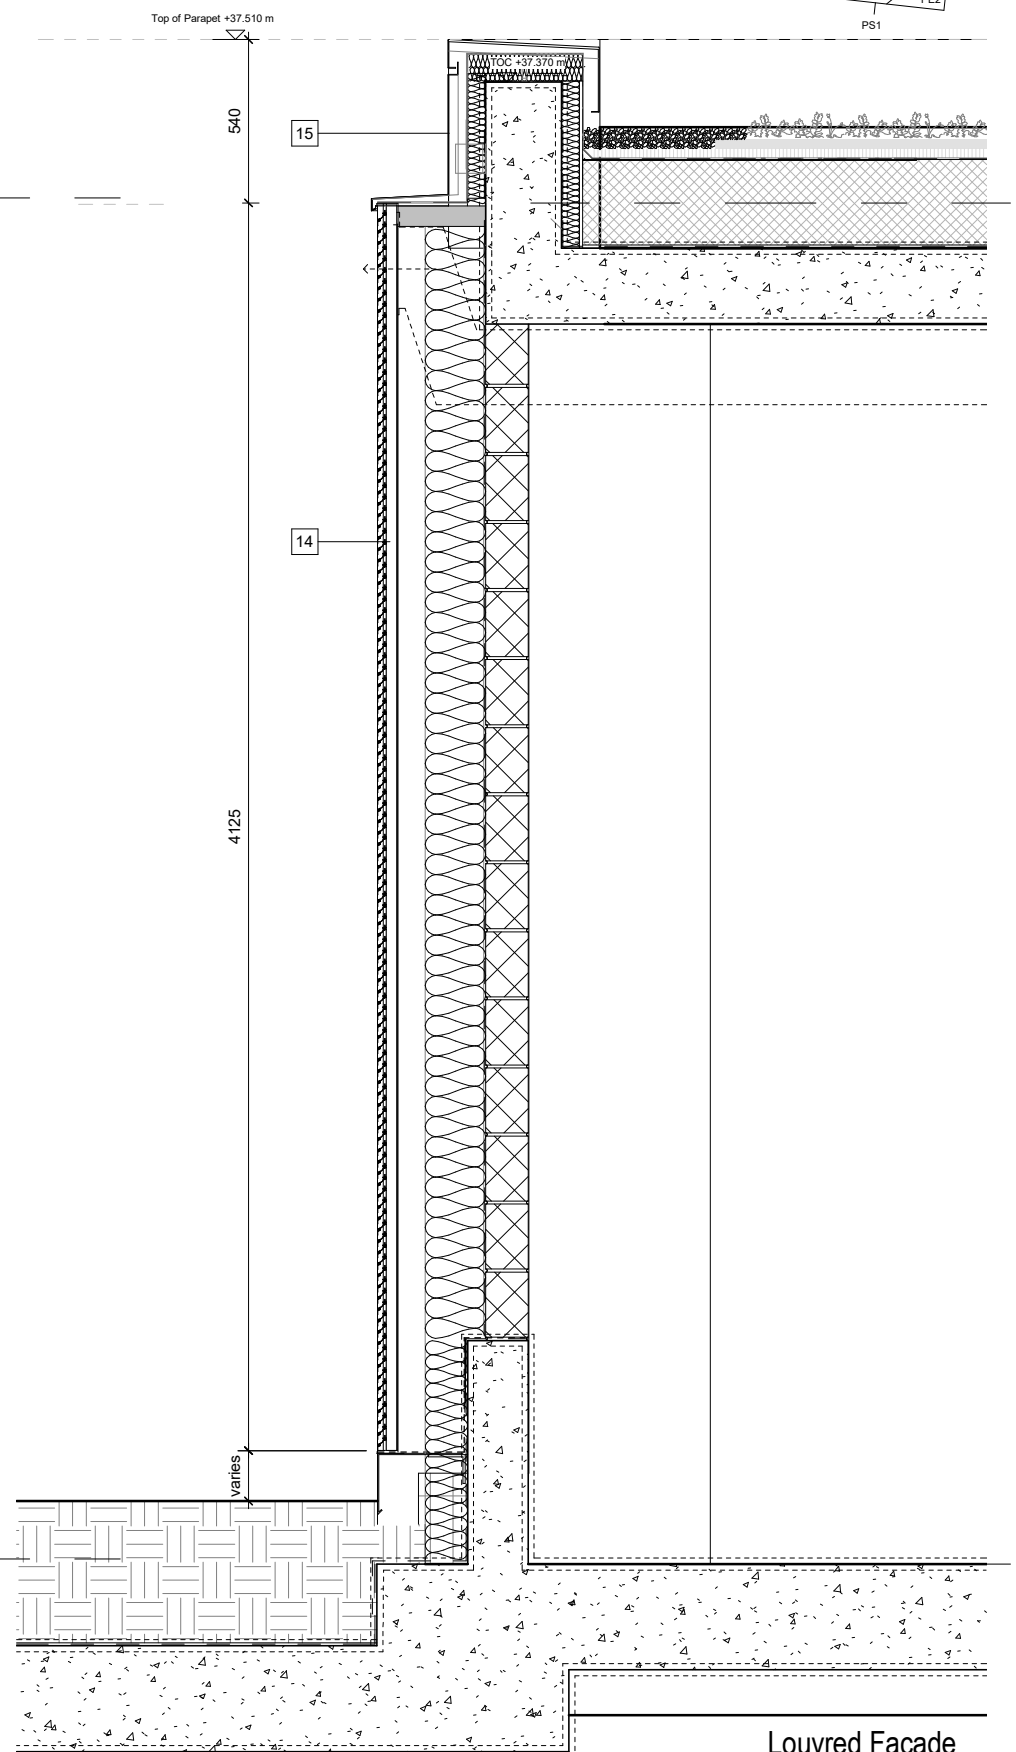

Louvred Facade

This drawing is copyright
Do not scale off dimensions.
All dimensions to be checked on
site by contractor.
Contractor to report any
dimensional discrepancies,
errors or omissions prior to
commencing on site.

Drawing to be read in conjunction with
SHP visual specification and Façade
Engineer's performance specification.

Indicative details to illustrate visual
design intent only. All to Façade
Contractor's design.

All dimensions are measured to the
centre line of the panel joint.

All details to be co-ordinated with
adjacent trades, SE and M+E details.

The Façade Contractor is responsible for
meeting the specified performance
criteria.

All samples to be agreed as per SHP
sample schedule

Rev	Date	Description
P01	2023-06-21	First Issue
P02	2023-06-22	Annotation update

Project Title

Great Jackson Street - Plot F
Manchester

Status

Preliminary

Drawing Title

F2 Podium
External Walls
Ground Floor Section Details

Project No

10334

Scale

1 : 25 @ A3

SHP Drawing Code

10334-F2-SHP-G251-DE-GRD-9001

Revision

P02

Manchester

+44 (0)161 835 2345

London

+44 (0)20 7549 4000

simphonhaugh

© SimpsonHaugh and Partners 2020