






PROPOSED SCHOOL PLAN - MAIN BLOCK
SCALE 1:100@A1

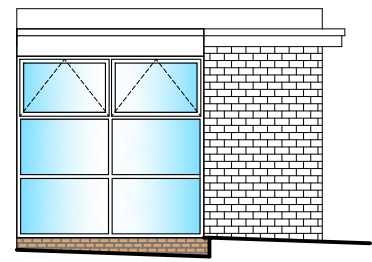

PROPOSED ELEVATION A
SCALE 1:100@A1

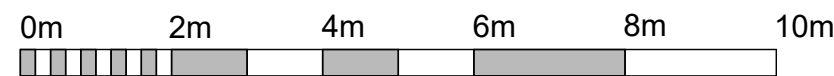

PROPOSED ELEVATION B
SCALE 1:100@A1

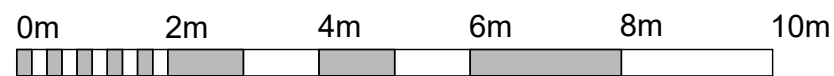

This drawing is Copyright and the property of Lancaster Maloney Martin Limited and must not be reproduced in whole or in part without their written permission. Copyright is reserved. © This drawing must not be scaled. The Contractor is to report all dimensional discrepancies & errors to the Contract Administrator prior to commencing construction. It is essential that this drawing is read in conjunction with the specification and all works identified included for.

NOTES

Rev	Date	Comments	By

STATUS
PLANNING ISSUE

Client
The Board of Governors
St Francis RC Primary School,
Gorton

Project Title
Safeguarding Works to
Relocate Main Entrance

Drawing Title
Proposed School Plan
(Main Block) & Elevations

Scale 1:100@A1	Drawn by MAB	Date May 2023
Job no. 2209/03	Drawing no. P05	Revision no. N/A