



All Dimensions should be checked on site.
Do not scale this drawing.
Any drawing errors should be brought to the attention of the architect.
COPYRIGHT DaC Design
REVISIONS:
REV: DETAILS OF REVISION DATE

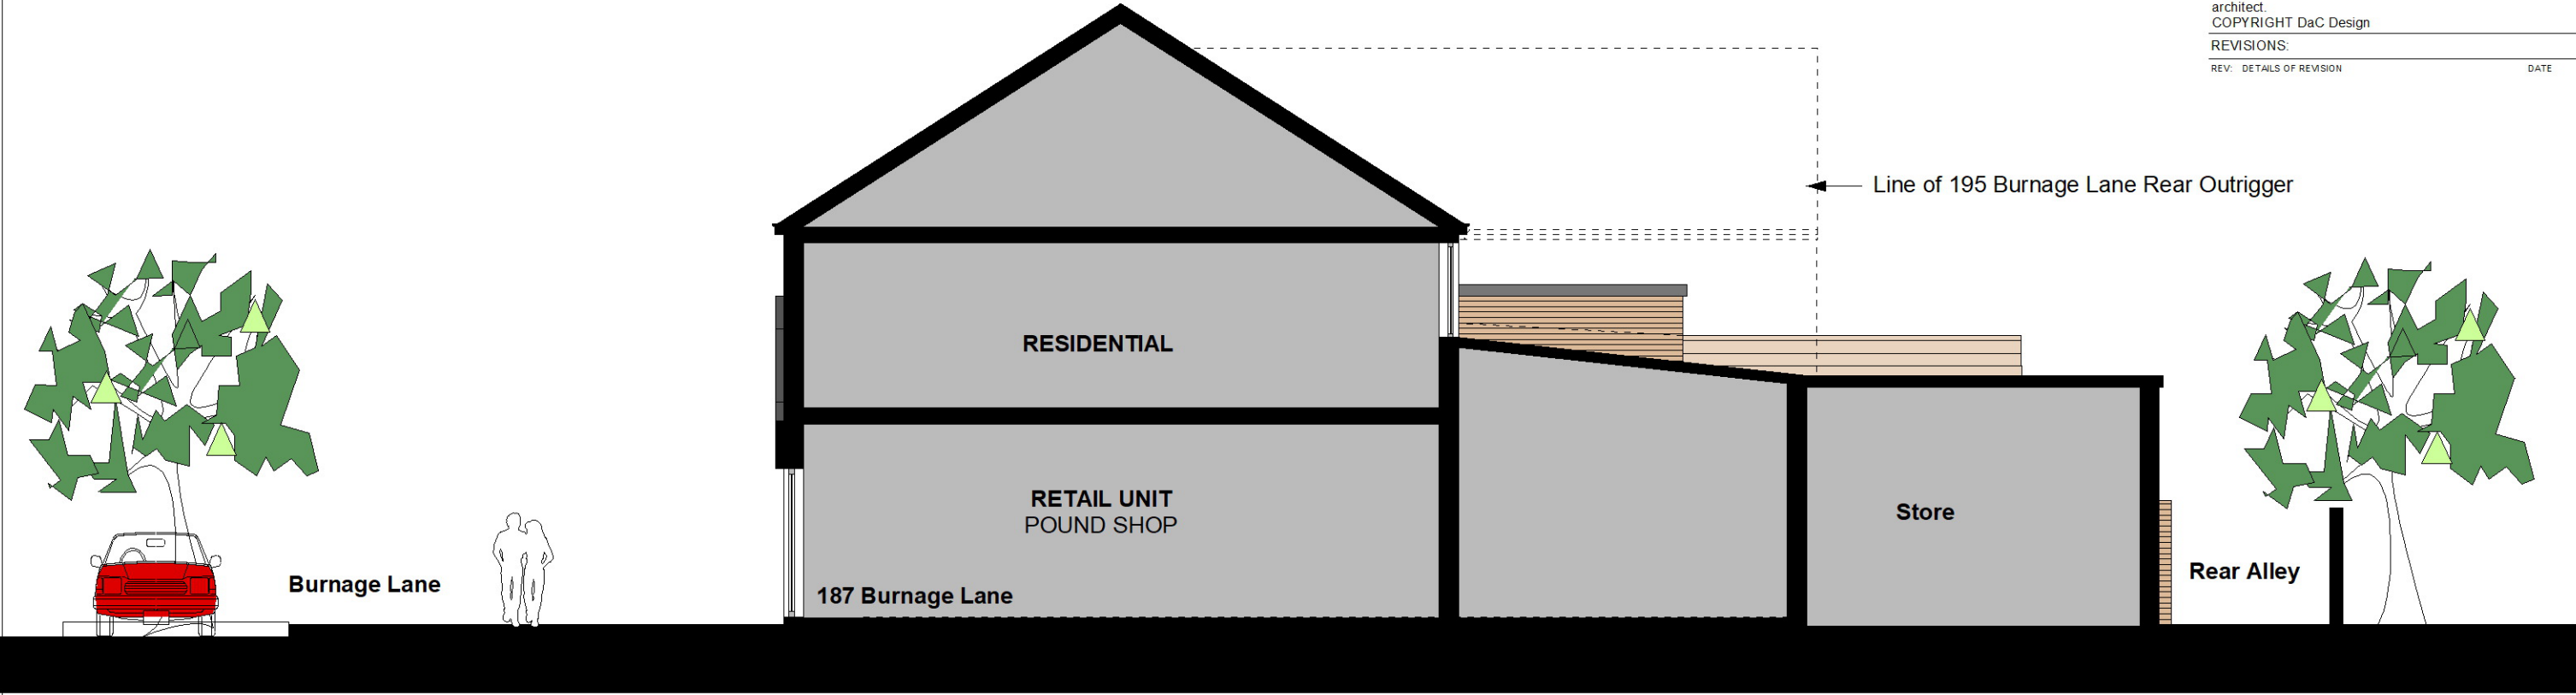

ELEVATION TO 187 BURNAGE LANE AS EXISTING (SOUTH)

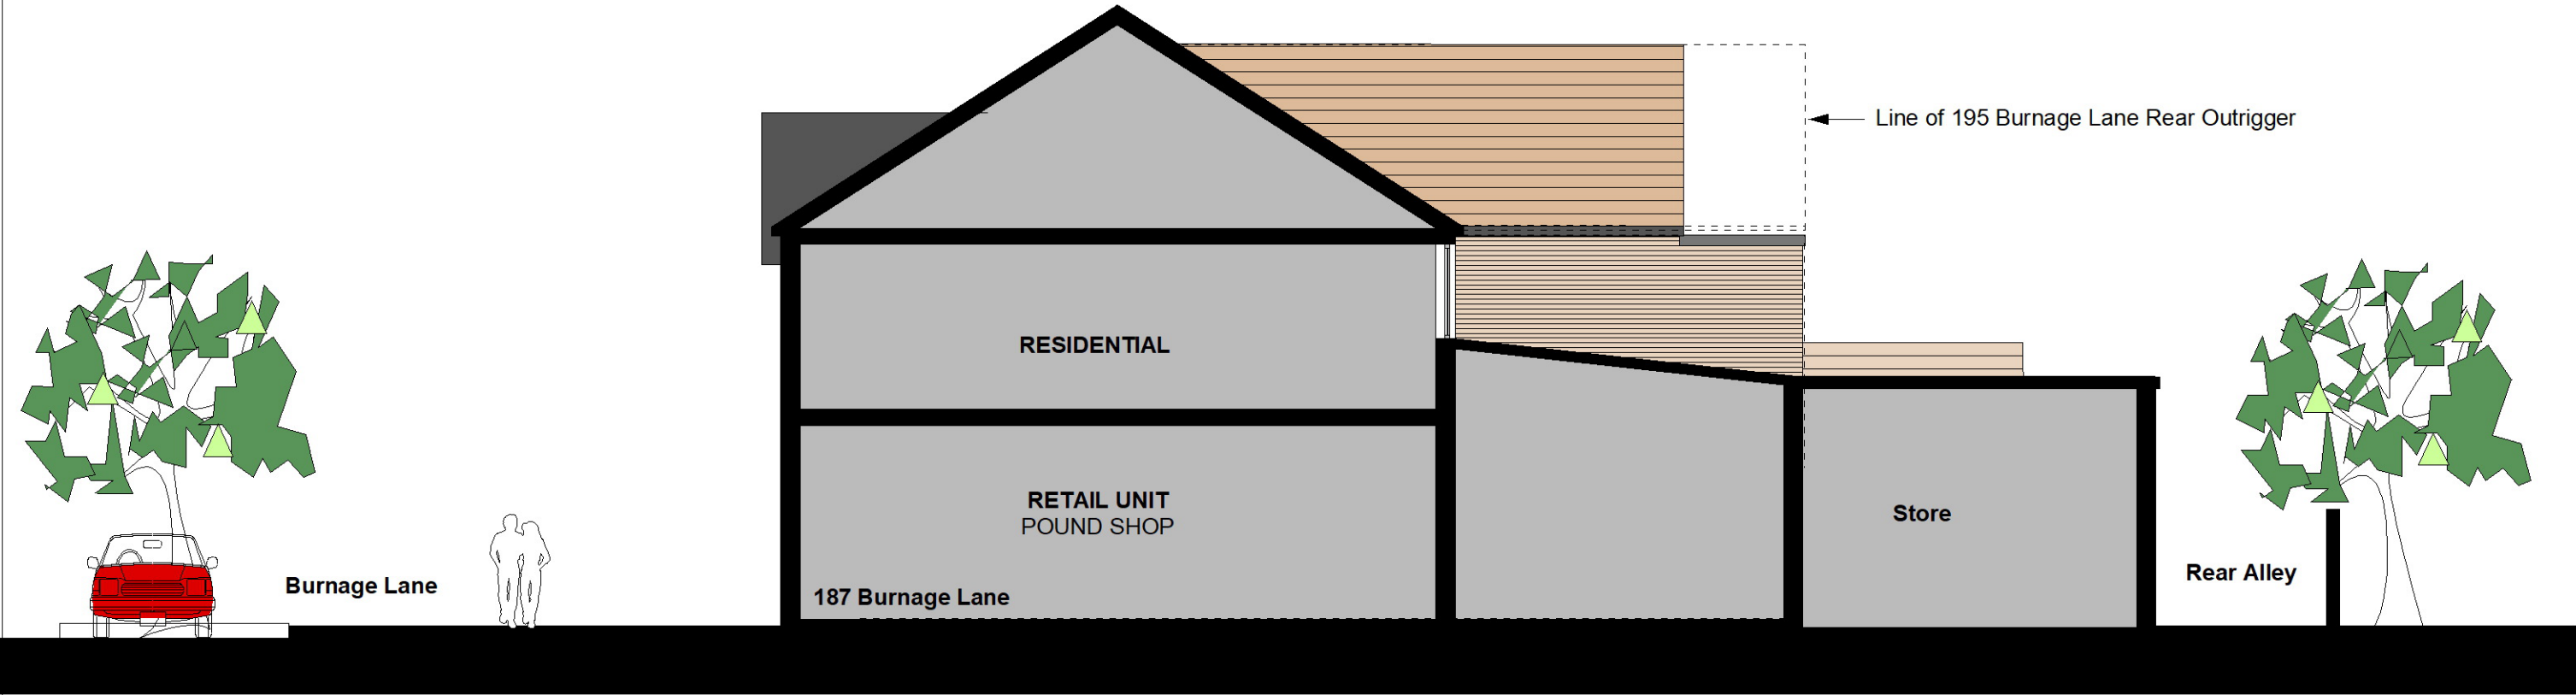

ELEVATION TO 187 BURNAGE LANE AS PROPOSED (SOUTH)

REV B - First floor bathroom roof amended mar 23
REV A - First floor flat reduced to 1bed