
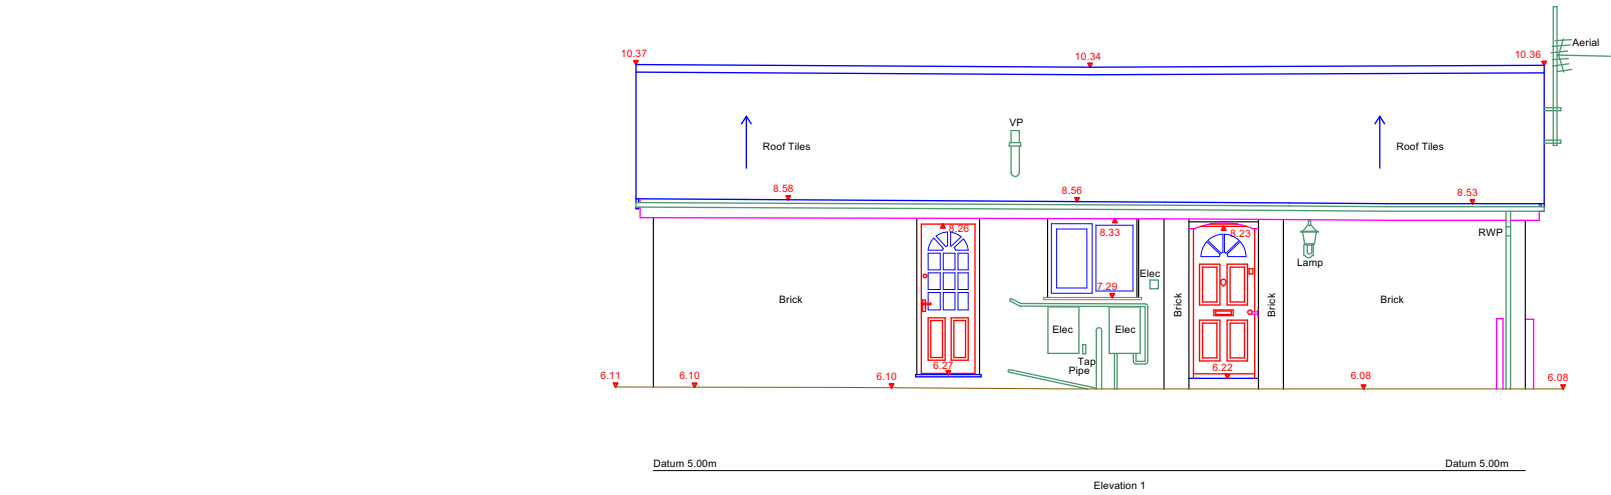
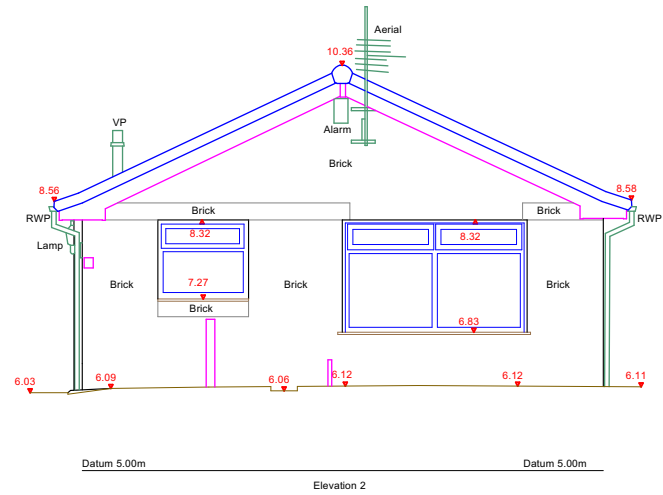
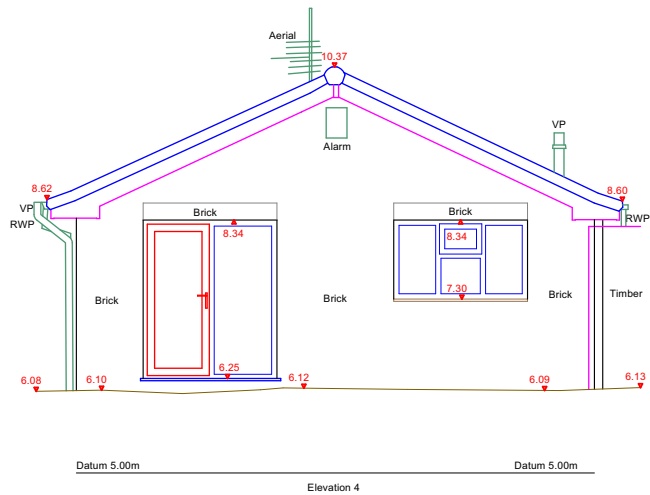


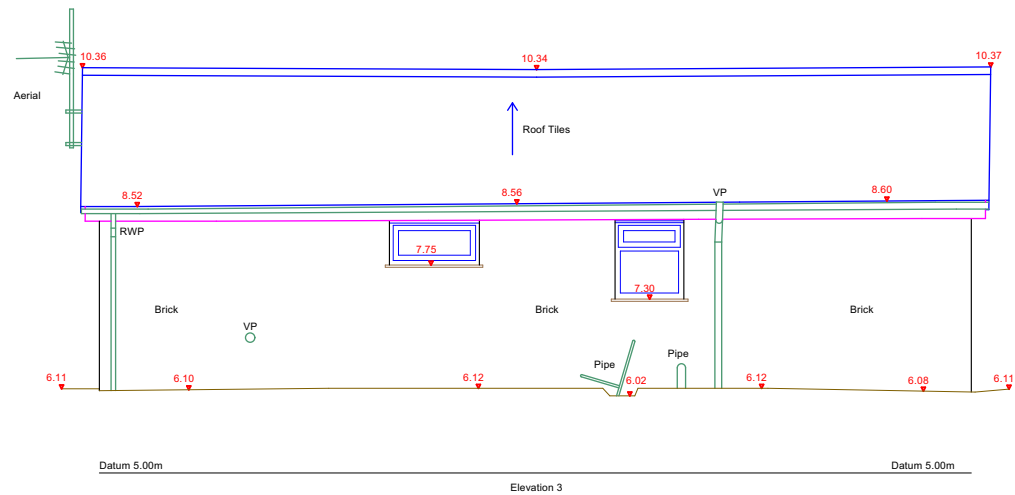

<div><div>elliottarchitects</div><div><div>t 01434 633 007</div><div>e info@elliottarchitects.co.uk</div><div>w www.elliottarchitects.co.uk</div><div>a 24 battle hill, hexham, northumberland ne46 2eb</div></div></div> <div><div>NOTES</div><div><div>- elliott architects ltd are not responsible for the accuracy of survey information</div><div>- do not scale this drawing / do not scale off dimensions</div><div>- all dimensions in mm unless stated otherwise</div><div>- all variations and supplementary drawings to be approved by the architect</div><div>- all dimension and conditions are to be checked on site</div><div>- contractor to report any dimensional discrepancies or errors without delay</div></div><div><div>IMPORTANT: All work is to be carried out in accordance with CDM Regulations 2015.</div><div>All work to be compliant with current buildings regulations.</div><div>To be read in conjunction with structural engineer's drawings.</div></div><div>© 2021 elliott architects Ltd all rights reserved</div></div>							<div>Project</div> <div>Thoralby Close</div> <div></div> <div>Project Address</div> <div>7 Thoralby Close, Manchester, M12 4NW</div> <div></div> <div>Status</div> <div>Concept</div>	<div>Sheet Title</div> <div>Existing Elevations</div>			
								<div>Sheet Scale</div> <div>1:100 A3</div>	<div>Drawn By</div> <div>BS</div>	<div>Reviewed By</div> <div></div>	
								<div>Project ID</div> <div>474</div>	<div>Number</div> <div>2001</div>	<div>Current Revision</div> <div></div>	