



Proposed Section 1a - 1a

1 : 100

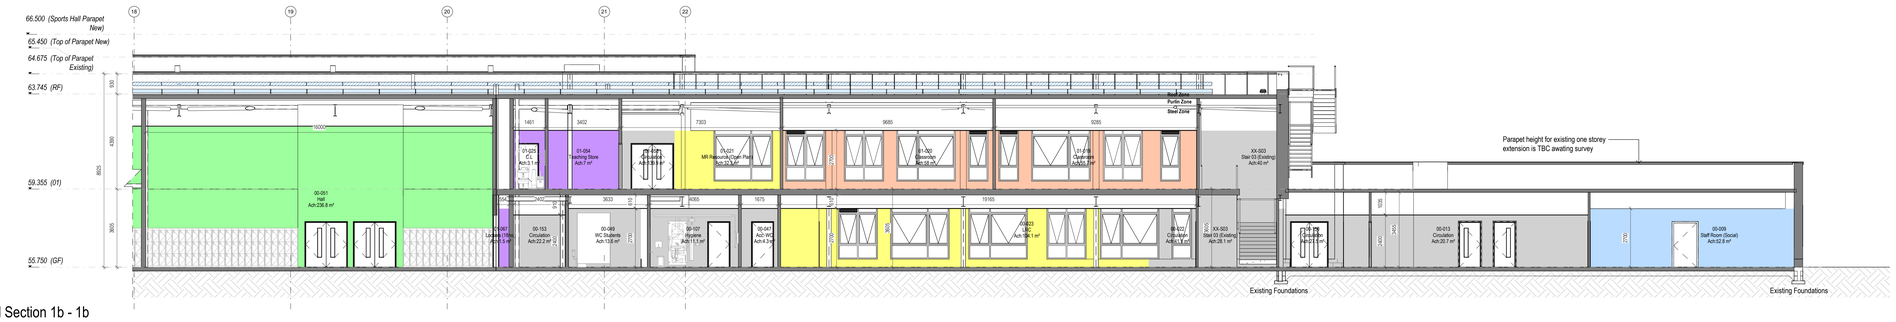


Proposed Section 1b - 1b

1 : 100

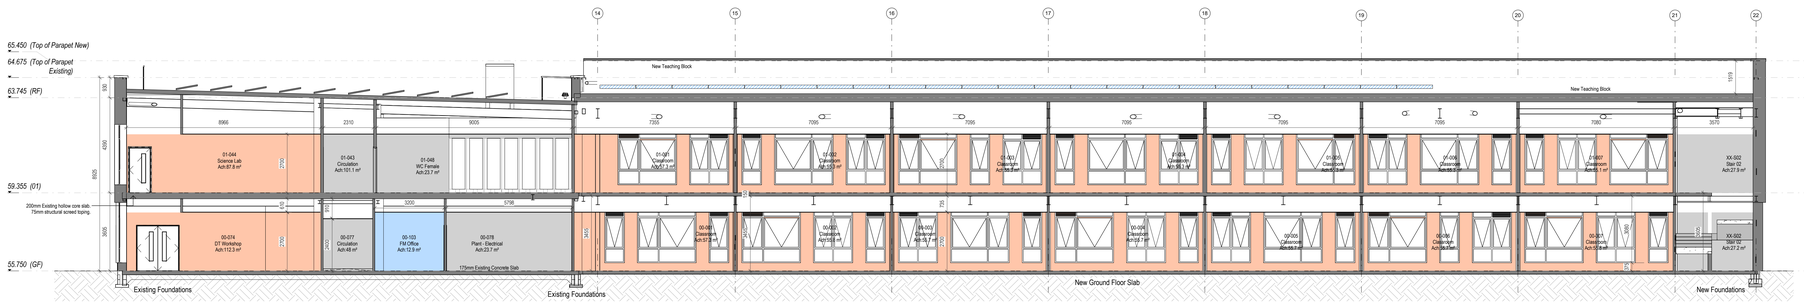

Proposed Section 2 - 2

1 : 100

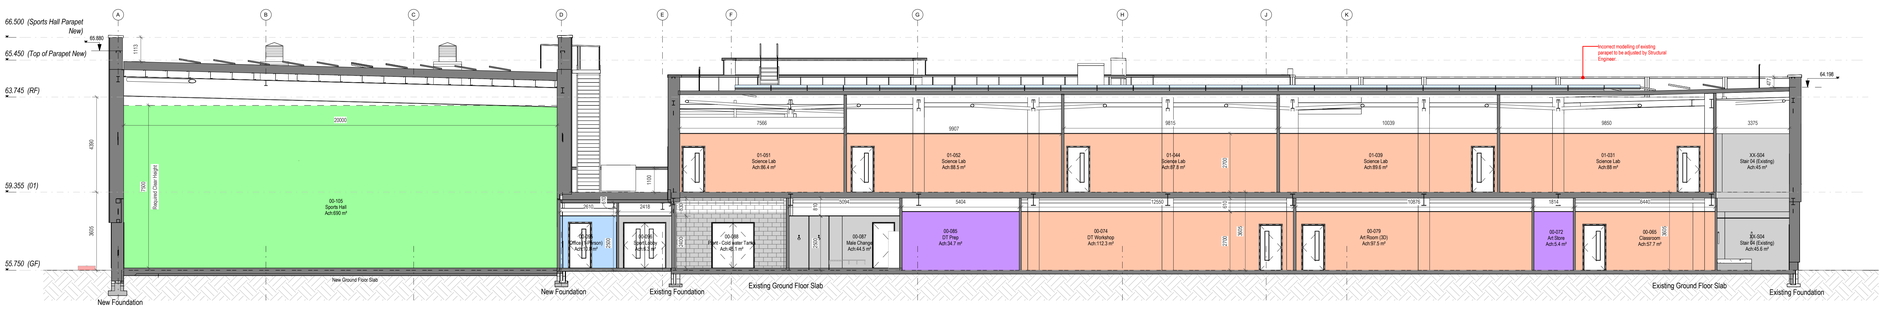

Proposed Section 3 - 3


1 : 100

Notes:
- This drawing is copyright.
- Do not scale dimensions from this drawing.
- This drawing is to be read in conjunction with all other relevant drawings.
- All discrepancies on this drawing are to be reported to the architect.
- Do not modify any element of this drawing.
- Use drawing only for purpose(s) issued.
- This drawing may contain colour.

North Point

Scale Bar
0 1m 3m 5m
Scale: 1:100

Key Plan

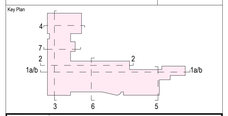

Hazard
HAZ-xx
To warn of significant hazards or information that is unusual
To be read in conjunction with all other consultant's information
Refer to CDM Schedule XXXX-IBI-WB-XX-SH-A-200-XXXX

The following external model files are included within this drawing.

New Teaching Block window location TBC

Rev	Date	Revision Notes	Drawn	Review
P04	16/10/23	Roof parapet update	EA	CP
P03	01/09/23	Revised Stage 4	EA	CP
P02	31/07/23	Revised Stage 4 – Planning Submission	MC	EA
P01	20/03/23	RIBA Stage 3 Issue	EA	CP

Logos

DIXONS ACADEMIES TRUST

MORGAN SINDALL CONSTRUCTION

IBI Intelligence Buildings Infrastructure www.ibigroup.com

Project
Dixons Manchester

Drawing Title
GA Sections

Job Number	Date	Security Classification	Drawn By
142037	20/03/2023		AJ
Scale@A0	Purpose		Reviewed By
As indicated	Suitable for Stage Approval		EA

Drawing Number	Revision	Suitability
FS0998-IBI-A-4-XX-D-A-3301	P04	S4