A3

Site Boundary Area 200m²

NOTES:

This drawing is not a working drawing, and is only for the purpose of the following:-

A- Planning Submission
B - Building Regulations Submission

The main contractor is responsible for Informing the lead designer of any discrepency on, or between, this drawing and any other relevant document.

All existing walls, foundations and lintels or other structural items are to be confirmed load bearing and adequate for increased loading where relevant prior to work commencing.

Any existing walls to be removed are to be confirmed non - loadbearing prior to removal.

Boundaries, angles, and dimensions are to be checked by the main contractor prior to work commencing.

Written dimesions only to be used from this drawing. If in doubt consult the lead designer for clarification.

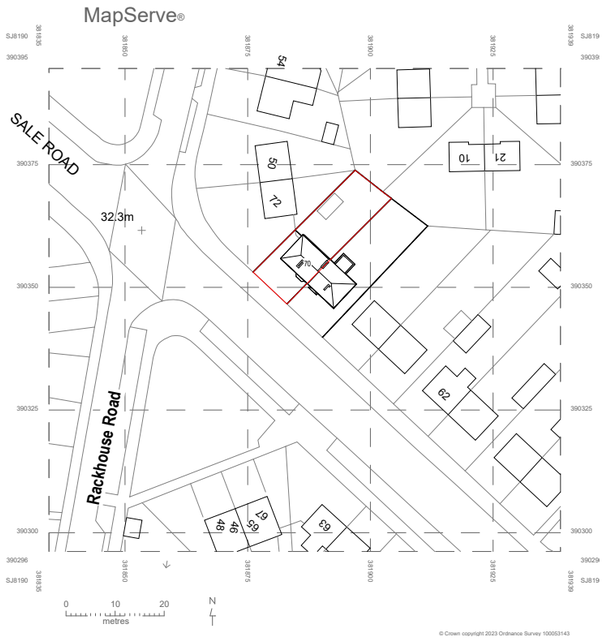

1 Location Plan
1 : 1250

0m 25m 50m 75m 100m 125m

VISUAL SCALE 1:1250 @ A3

N

M83 Associates Ltd, Water Street, Manchester
www.m83associates.com
t: 01870 871 434
e: info@m83associates.com

Client
Mr David Withers

Project Title
70 Sale Road, Manchester, M23 0DE.

Drawing Title
Location Plan A3

Drawing No. P1
Rev
Scale @ A3 1 : 1250
Date
Created By Rakesh M
Check By Rakesh M
Planning
Building Control
Client
Sketch
Information

This drawing and the copyright, design rights and all other intellectual property rights in it belong to M83 Associates Ltd. No licence or assignment of any such rights is granted hereunder. This drawing is not to be copied or divulged to a third party without written permission.

08/11/2023 11:16:27