



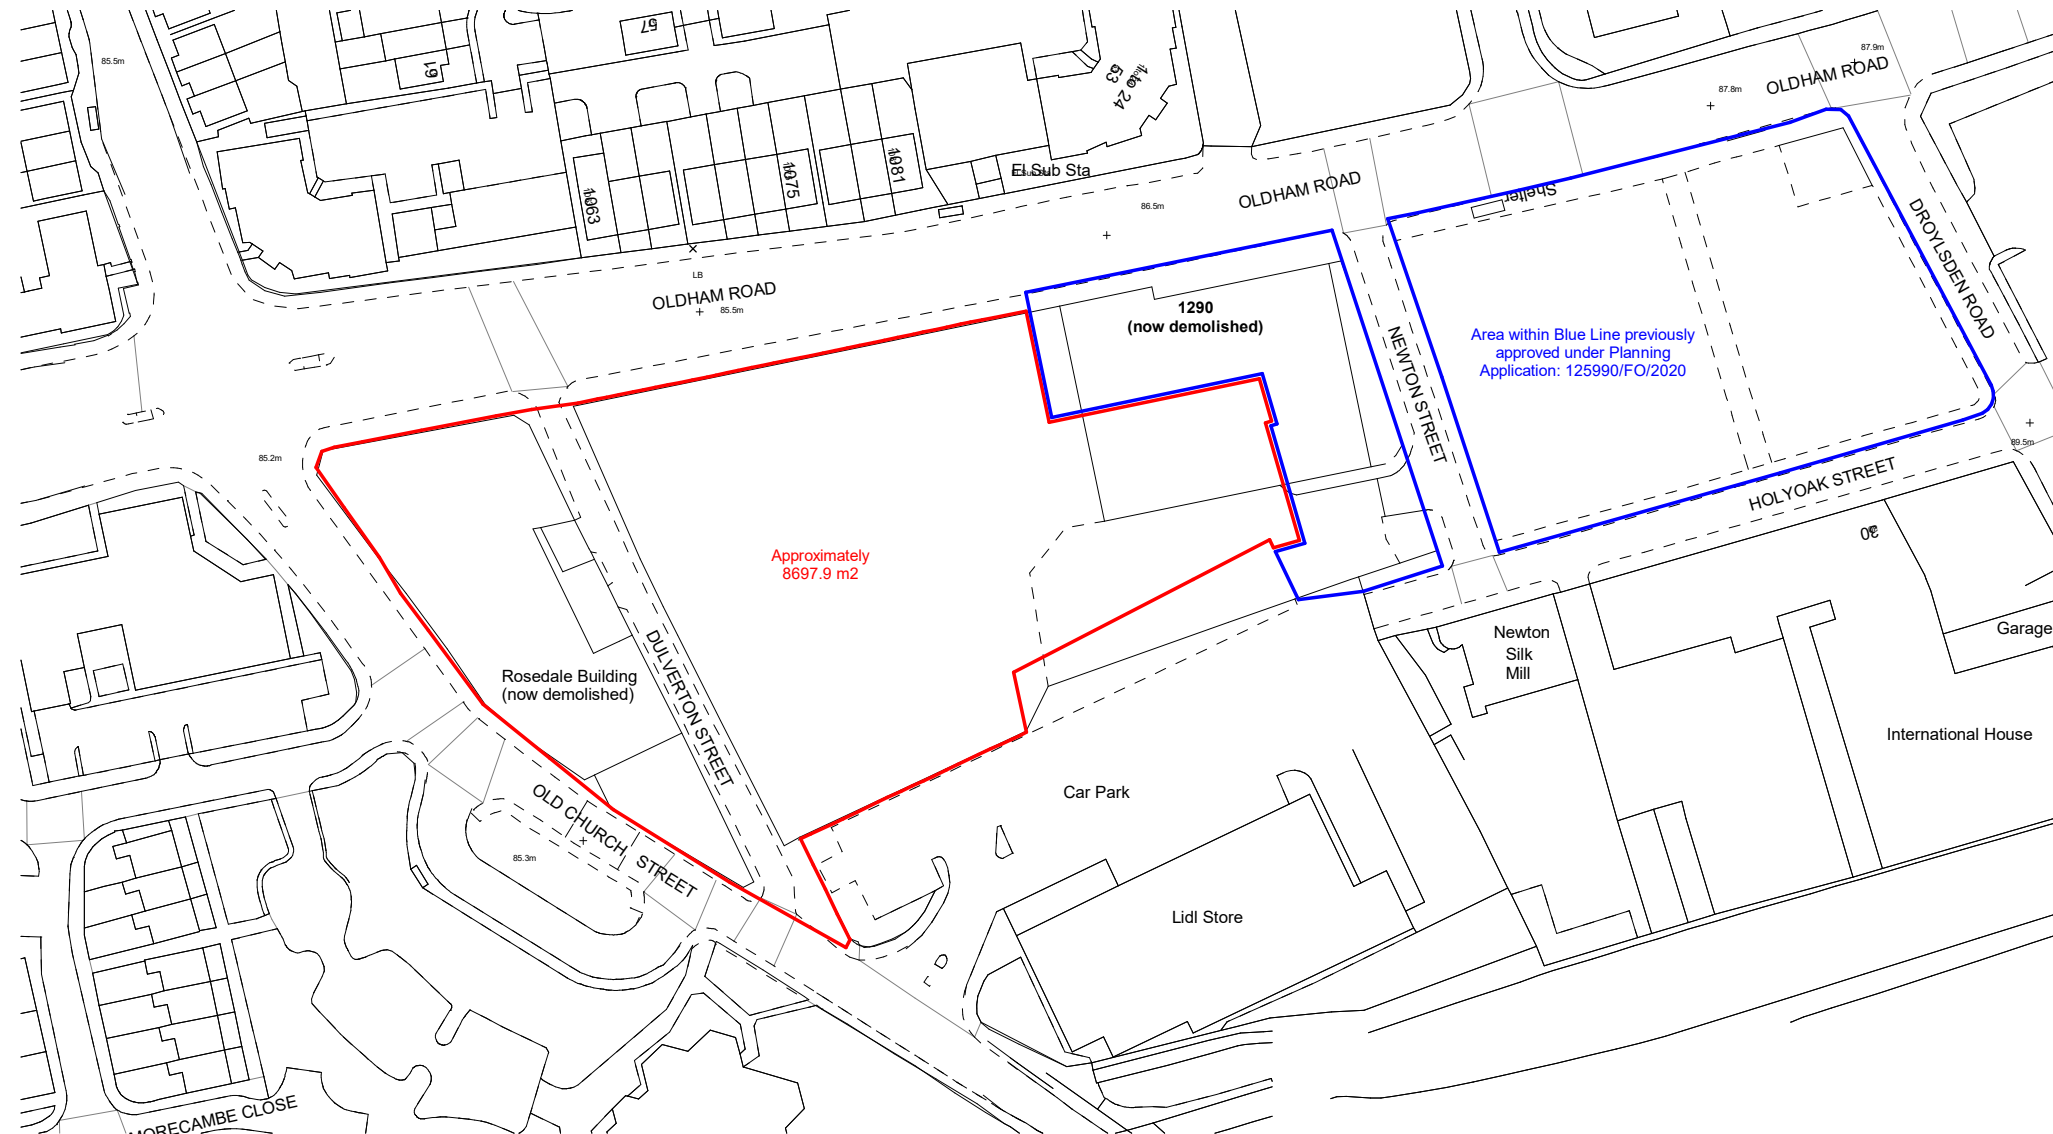

Key
— Ownership Line
— Site Boundary

1 Location Plan
1 : 1250

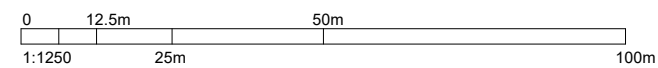

CLIENT
One Manchester
STRUCTURAL ENGINEER
Curtins Consulting
SERVICES ENGINEER
TBC
CONSULTANT
Wilkinson Cowan Partnership Ltd

NOTES:

DO NOT SCALE. FIGURED DIMENSIONS ONLY TO BE TAKEN FROM THIS DRAWING. CHECK DIMENSIONS ON SITE AND REPORT DISCREPANCIES TO THE ARCHITECT.

THIS DRAWING IS PROTECTED BY COPYRIGHT.

ALL AREAS HAVE BEEN MEASURED FROM CURRENT DRAWINGS. THEY MAY VARY BECAUSE OF (EG) SURVEY, DESIGN DEVELOPMENT, CONSTRUCTION TOLERANCES, STATUTORY REQUIREMENTS OR RE-DEFINITION OF THE AREAS TO BE MEASURED.

ALL AREAS HAVE BEEN MEASURED IN ACCORDANCE WITH THE RICS CODE OF MEASURING PRACTICE 6TH (EDITION AUGUST 2007) FROM CURRENT DRAWINGS AND ARE APPROXIMATE. THEY RELATE TO AREAS AT THE CURRENT STATE OF DESIGN AND ARE RELIANT UPON THE INFORMATION AVAILABLE. THEY MAY VARY BECAUSE OF SURVEY DATA INACCURACIES, DESIGN DEVELOPMENT, CONSTRUCTION TOLERANCES, STATUTORY REQUIREMENTS OR RE-DEFINITION OF THE AREAS TO BE MEASURED ETC. ANY DECISIONS TO BE MADE ON THE BASIS OF THESE PREDICTIONS SHOULD INCLUDE DUE ALLOWANCE FOR VARIATION INHERENT IN THE DESIGN'S DEVELOPMENT, THE BUILDING SURVEY, ANY RIGHTS TO LIGHT SURVEY AND THE BUILDING PROCESS. THE FOLLOWING FACTORS SHOULD BE CONSIDERED BEFORE USING THESE FIGURES IN ANY FINANCIAL OR OTHER EXERCISE:

- THERE IS DESIGN DEVELOPMENT YET TO TAKE PLACE THAT MAY AFFECT THE AREAS
- THE BUILDING MAY PRESENT ANOMALIES IN RELATION TO SURVEYED/DRAWN PLANS
- THE CONTRACTOR IS REQUIRED TO WORK TO SPECIFIED TOLERANCES DURING CONSTRUCTION.

I1	28-07-2023	Issued for Planning	DJW	AJL
P4	07-07-2023	General updates. Issue for comment and approval.	JMG	AJL
P3	05-06-2023	Minor updates to red Phase 2 & 3 site boundary.	JMG	AJL
P2	18-04-2023	Blue & Red lines amended following phasing structure and design development. Key Updated.	DJW	AJL
P1	25-01-2023	First Issue	DW	AL
No.	Date	Comments	Drawn	Chkd

Issue Status

Information

tp bennett

architecture
interiors
planning

Royal Mills Unit 2B 17 Redhill Street Manchester M4 5BA | UK +44 (0) 161 694 7700 www.tpbenett.com

Project

Residential Development
Phase 2 & 3
Newton Heath, Manchester

Drawing Title

Location Plan

Drawn	Date	Scale @ A3	Alt. Ref.
JMG	16/01/2020	1:1250	

tp bennett Project No.	Series	Zone	Drawing No.	Rev.
T8170	D	0	001	I1