


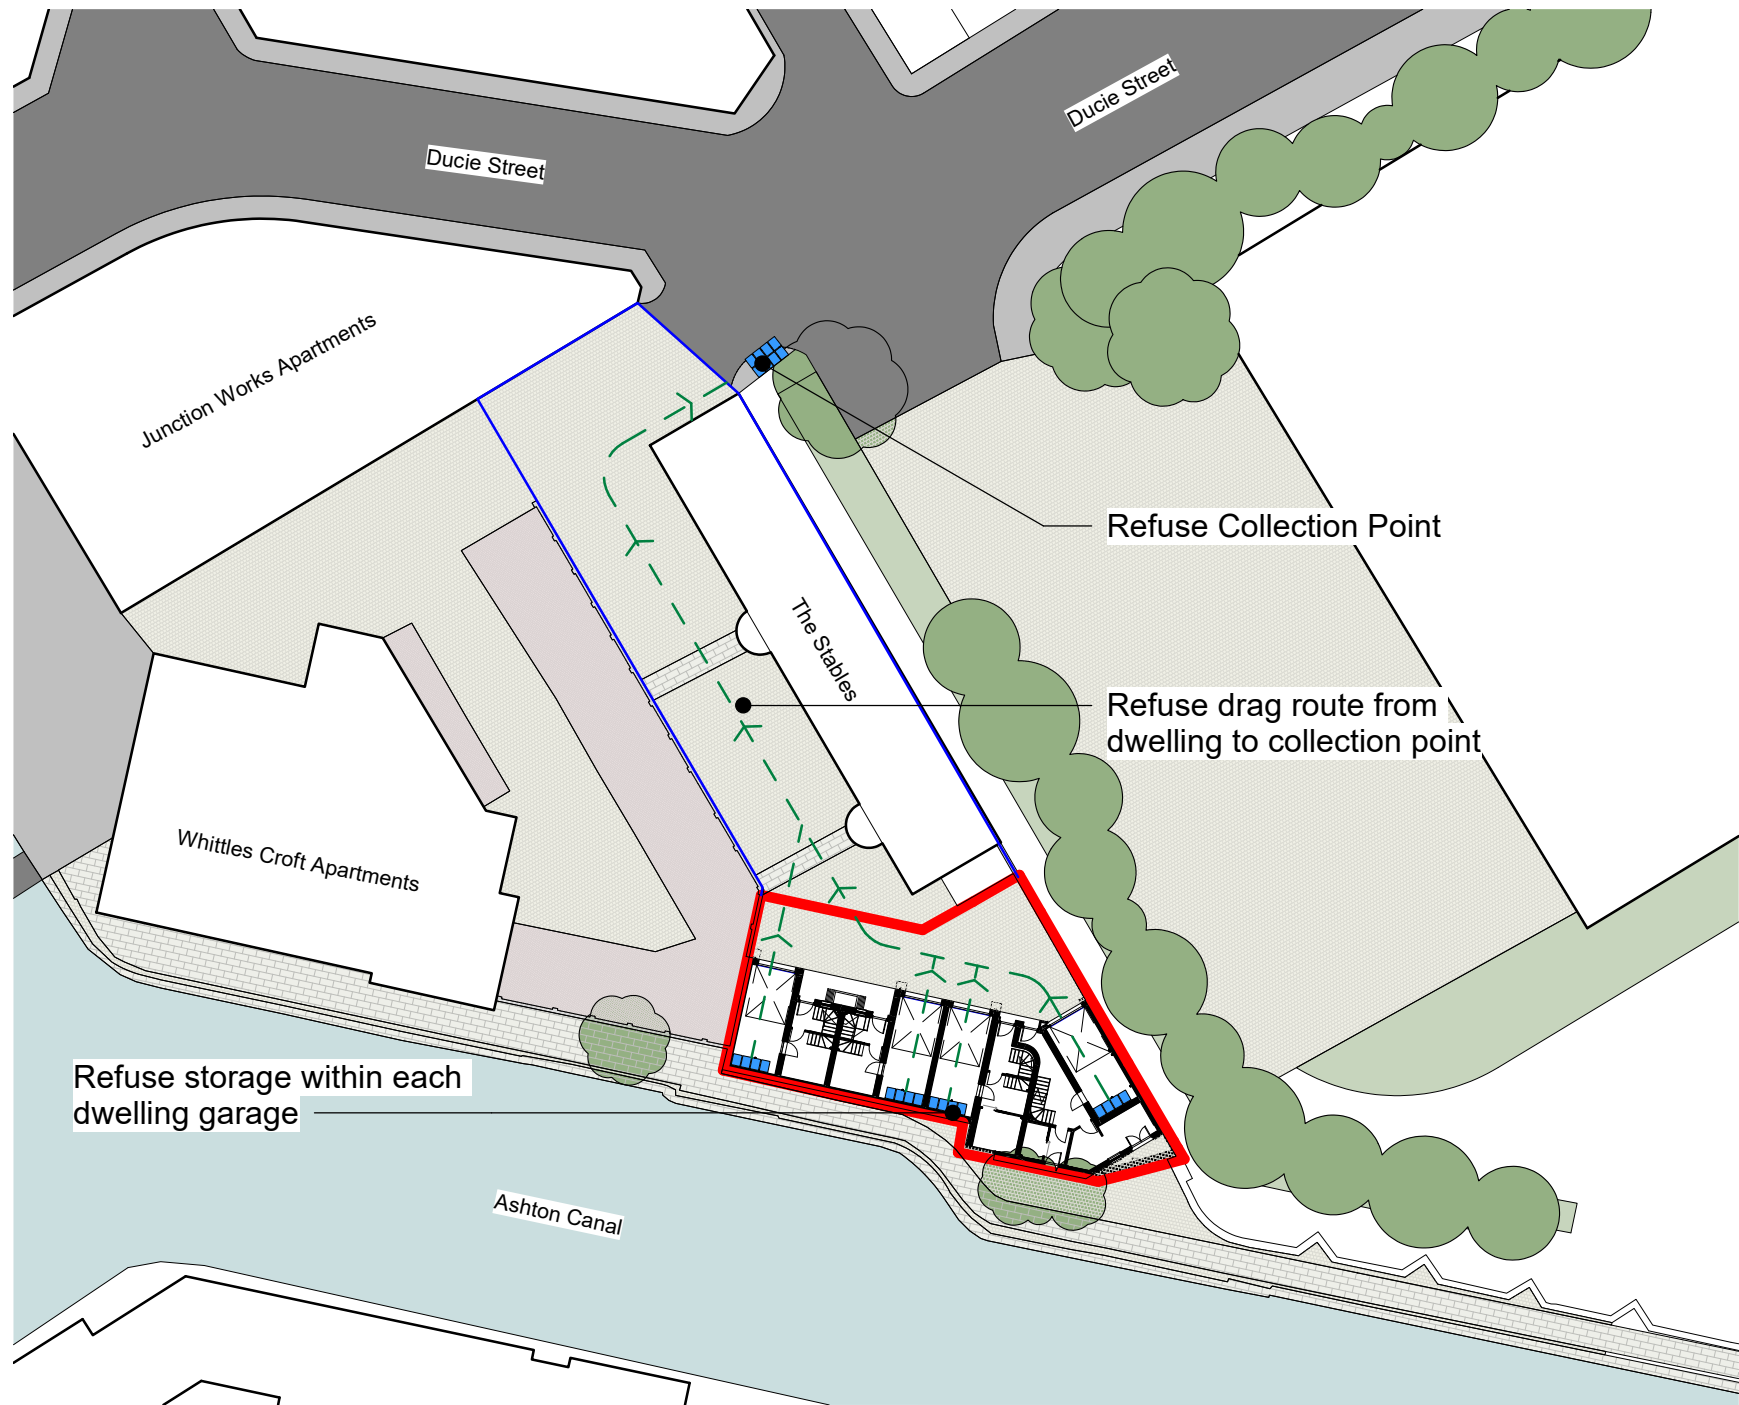

REFUSE STRATEGY

In accordance with the 'Manchester Residential Design – Make it Practical – Section 4' there has been an allowance for each of the following refuse container for each dwelling:

- Refuse – 140l wheeled bin
- Food & Garden Waste – 240l wheeled bin
- Mixed Pulpable – 240l wheeled bin
- Co-Mingled – 240l wheeled bin
- Food Waste – 23l Caddy

With the exception of the food waste Caddy, each of the refuse storage containers will be located to the back of each garage, as per the planning approved drawings. The food waste caddy will be located in the kitchen of each property.

On the day of collection, the storage containers will be relocated (by the resident) to the refuse collection point at the northern end of the existing stables building where they will be collected and emptied by the refuse collection team. Residents will then return them back to their own properties.

1 Site Refuse Strategy
1 : 500

NORTH

0

5.0

10.0

15.0

20.0

25.0

35.0m

The copyright of this drawing is vested with Corstorphine & Wright Ltd and must not be copied or reproduced without the consent of the company.

01	Boundary Updated	08.08.23	DTC	RE
00	First Issue	07.08.23	DTC	RE
Rev.	Description	Date	Drw.	Chk.

Client
VICTOR (M1) Limited

Project
PARADISE MEWS,
MANCHESTER

Drawing Title
PROPOSED REFUSE
STRATEGY

Drawing Status
WIP

Manchester Studio
The Stables, Paradise Wharf, Ducie Street, Manchester, M1 2JN
0161 272 8100
corstorphine-wright.com

Drawing No.
20005-SK005

Revision
01

Drawn
DTC

Checked
RE

Paper Size
A3

Scale
1 : 500

Date
07/08/23