AS EXISTING BUILDING PLAN

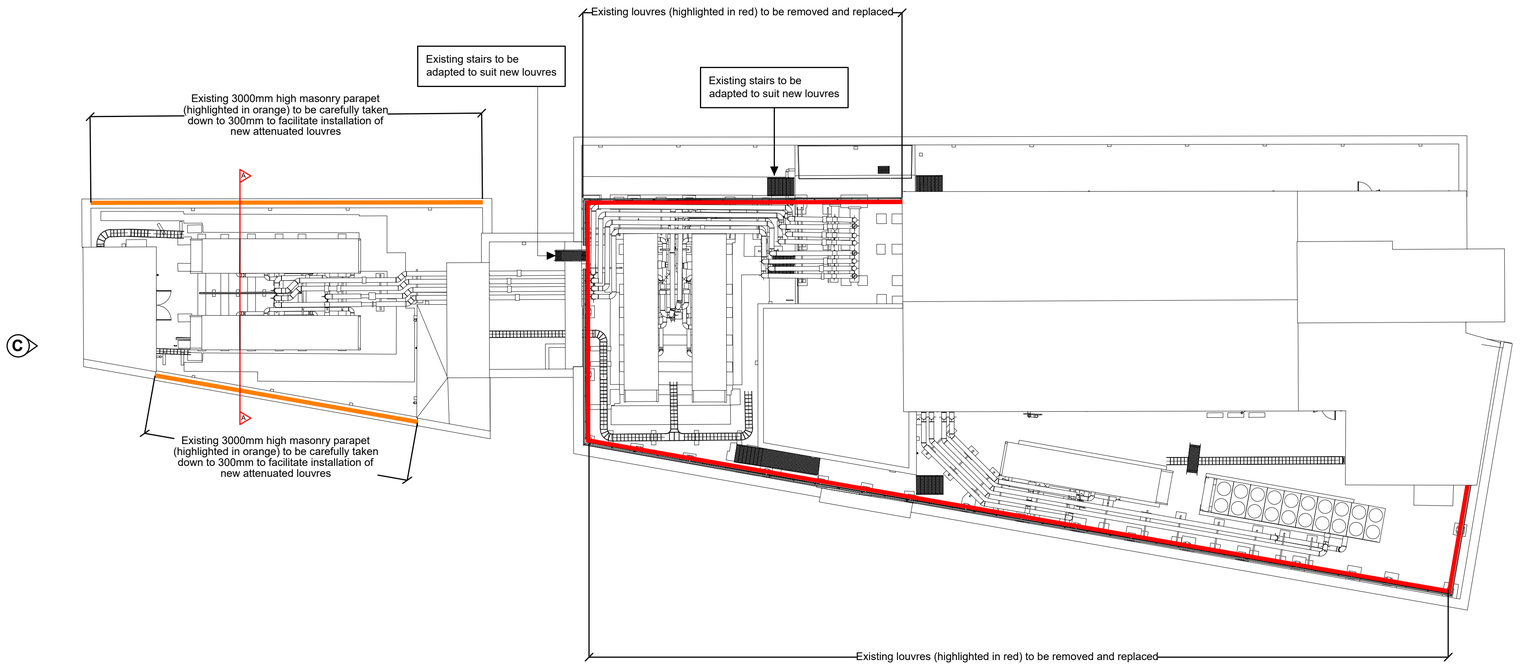

Note:
Contractor is to verify all dimensions and levels on site prior to site works commencement. Under no circumstances are any dimensions or levels to be scaled from this drawing number for the purpose of manufacturing components. Contractor to report any discrepancies to the Designer.

REVISION	DESCRIPTION	DATE
--	PLANNING	SEPT 23

SCALE 1:200		SIGNATURE	DATE
	DRAWN	LP	SEPT 23
ORIGINAL SIZE A1	CHECKED	MAB	SEPT 23
	APPROVED	MAB	SEPT 23

This drawing is copyright and may not be reproduced or made use of unless expressly agreed by M Bradbury Consulting Ltd

CLIENT

CM Oxendale Ltd
Unit 5 Dorlan Court
Alan Ramsbottom Way
Great Harwood
Blackburn
Bb6 7UR

PROJECT

Manchester Royal Infirmary, Oxford Road, Manchester, M13 9WL
Louvred Plant Room Fencing Replacement Scheme

Bradbury CONSULTING CHARTERED SURVEYORS
59 Wilmslow Road, Handforth, Cheshire, SK9 3EN
WEB: www.bradbury-consulting.co.uk TEL: 01625 522 209

TITLE

AS EXISTING BUILDING PLAN

JOB NUMBER

2022.098

DRAWING NUMBER

2022.098.002A