




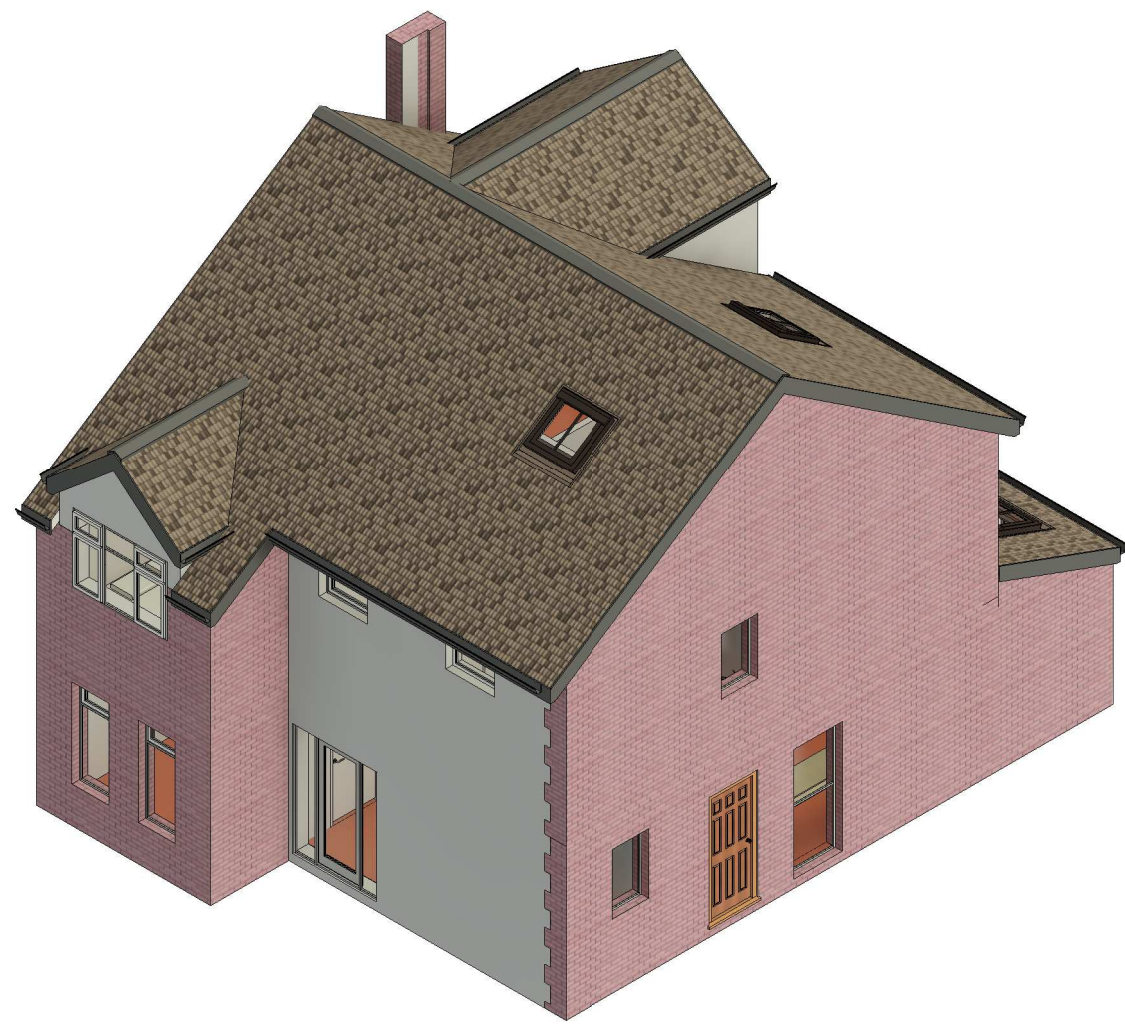

6 Existing 3D

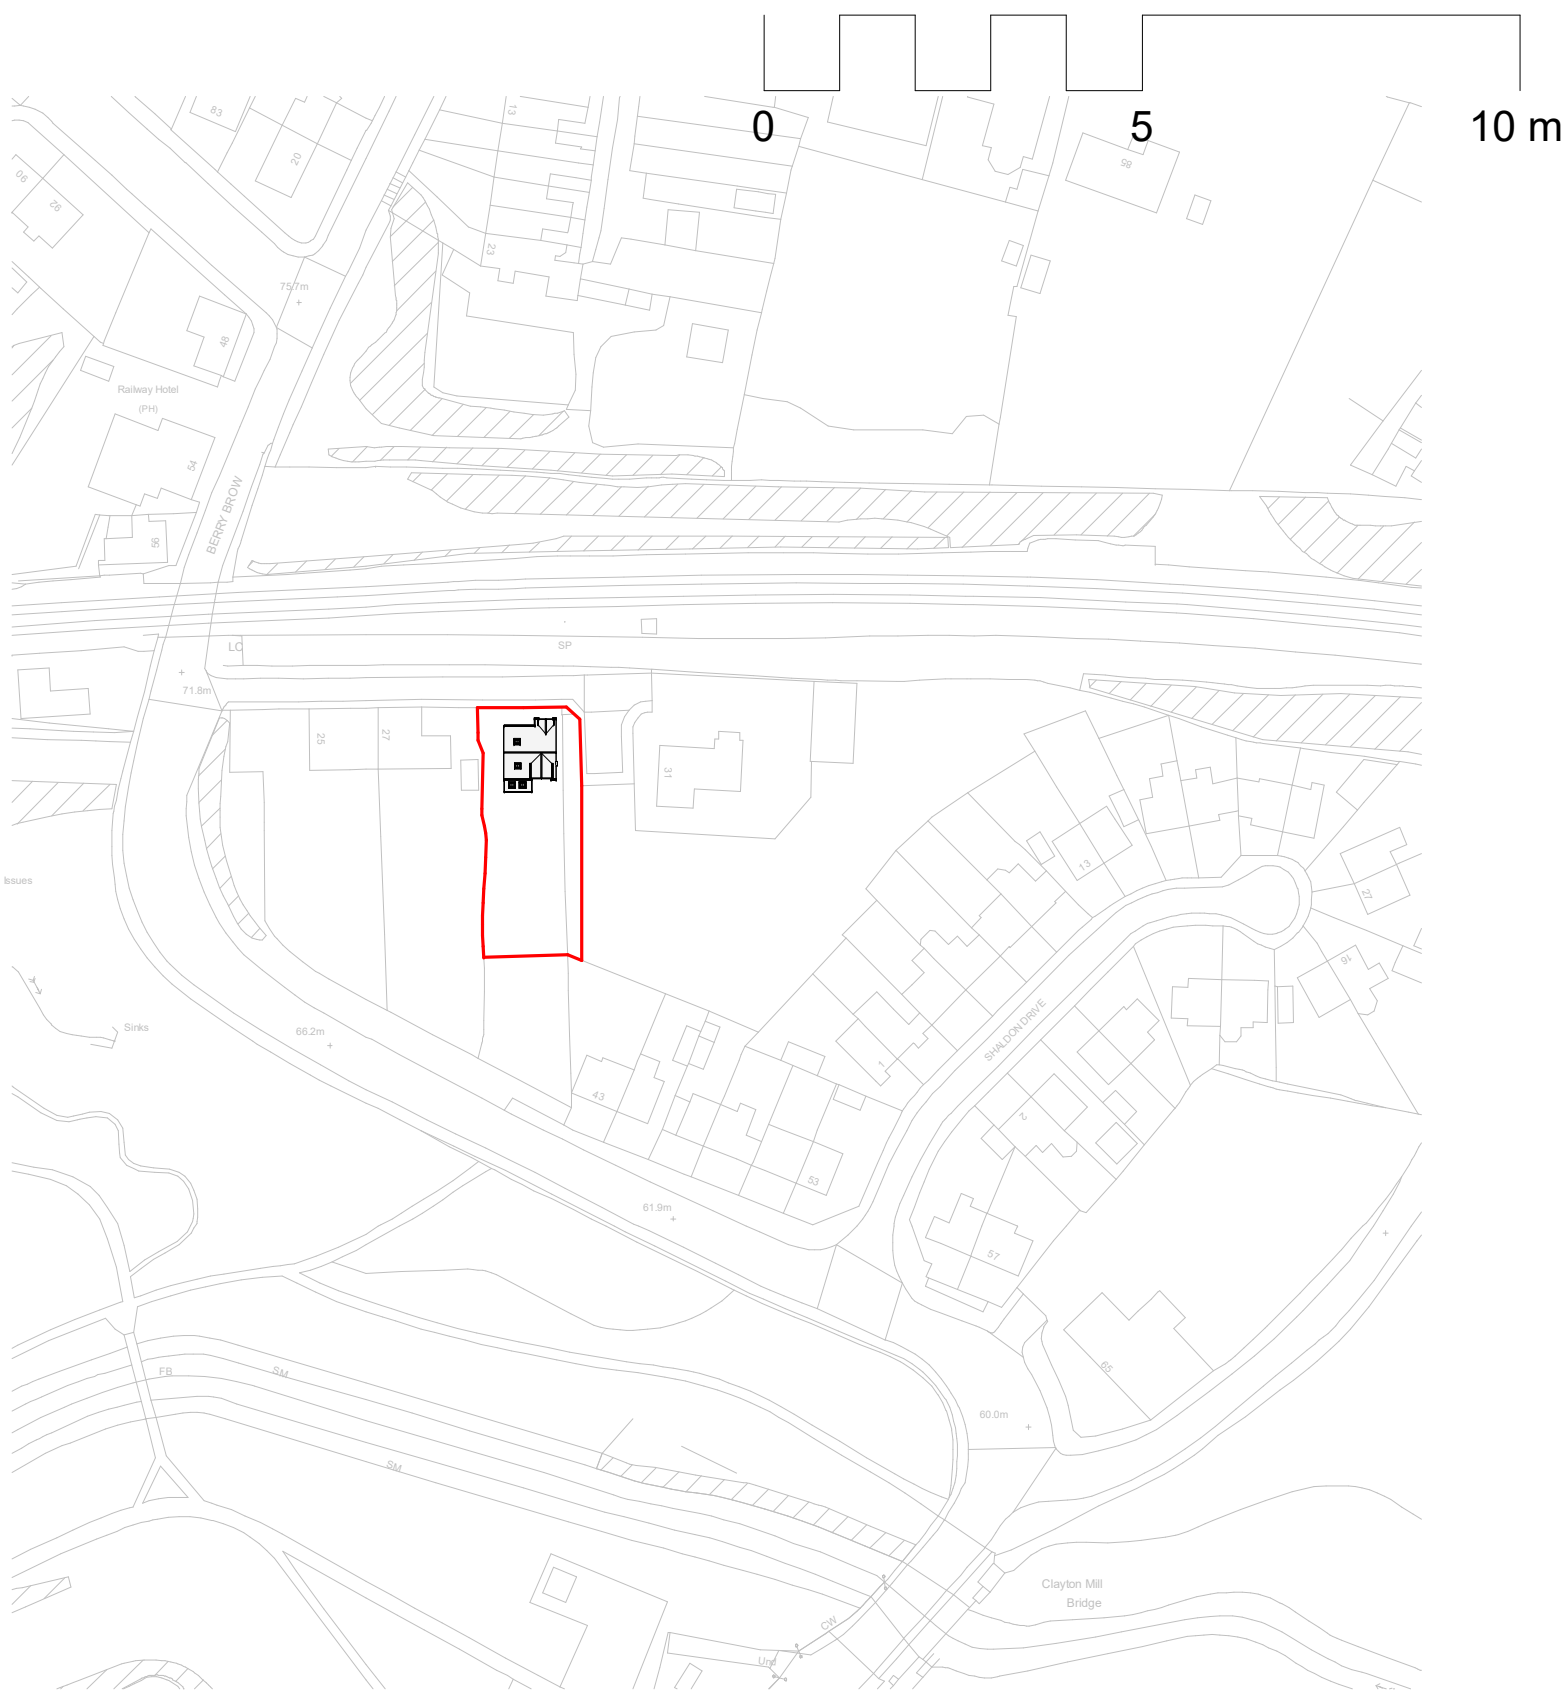

1 Location Plan
1 : 1250

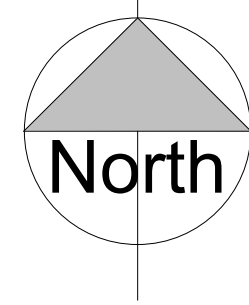


NOTES

ALL DIMENSIONS AND LEVELS ARE TO BE CHECKED ON SITE


ANY DISCREPANCIES ARE TO BE REPORTED TO THE PROJECT MANAGER BEFORE ANY WORK COMMENCES

THIS DRAWING SHALL NOT BE SCALED TO ASCERTAIN ANY DIMENSIONS WORK TO FIGURED DIMS ONLY


THIS DRAWING SHALL NOT BE REPRODUCED WITHOUT EXPRESS WRITTEN PERMISSION FROM Clarks Bespoke Design LTD.

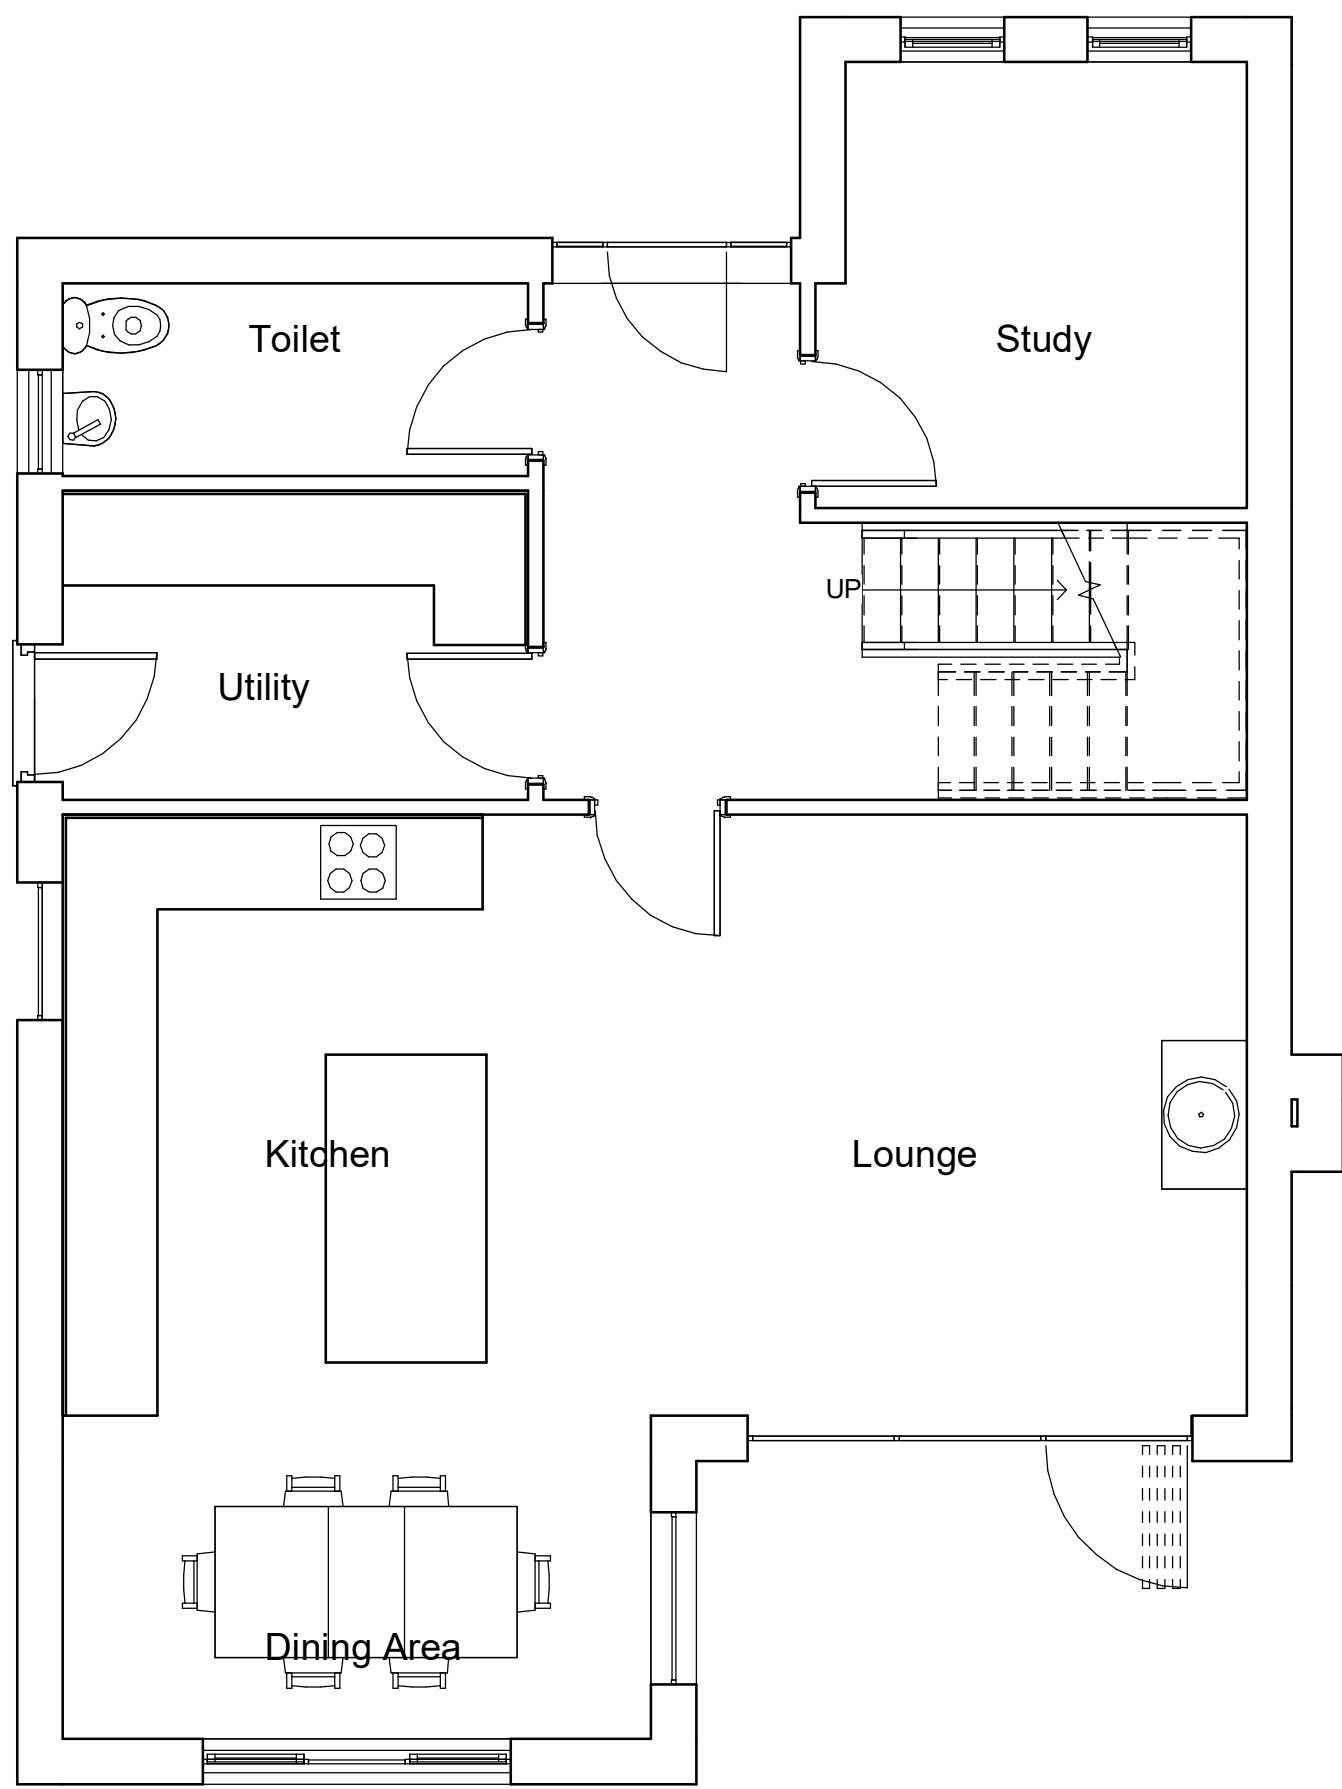

3 Existing Ground Floor
1 : 50

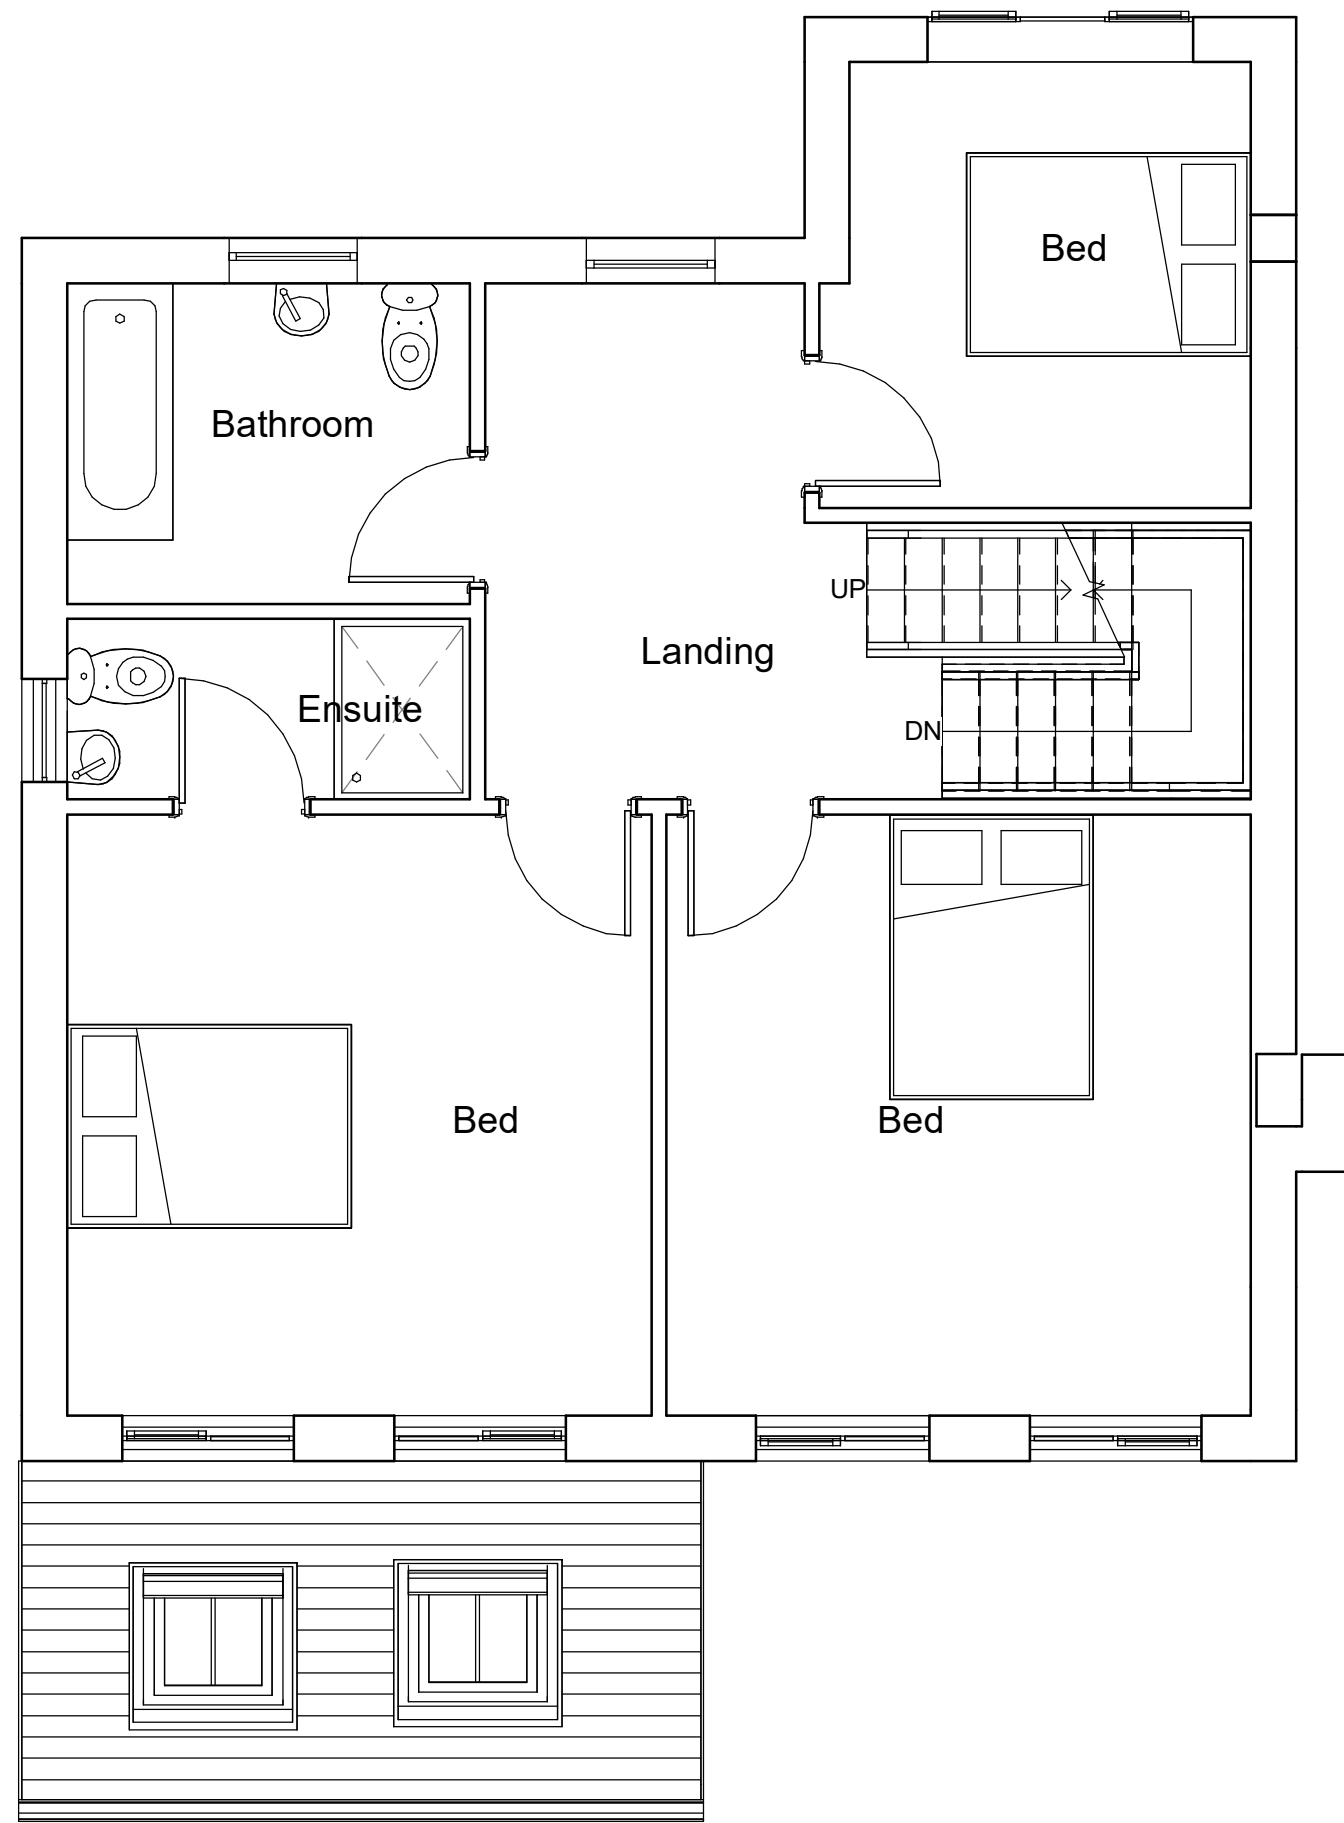

4 Existing 1st Floor
1 : 50

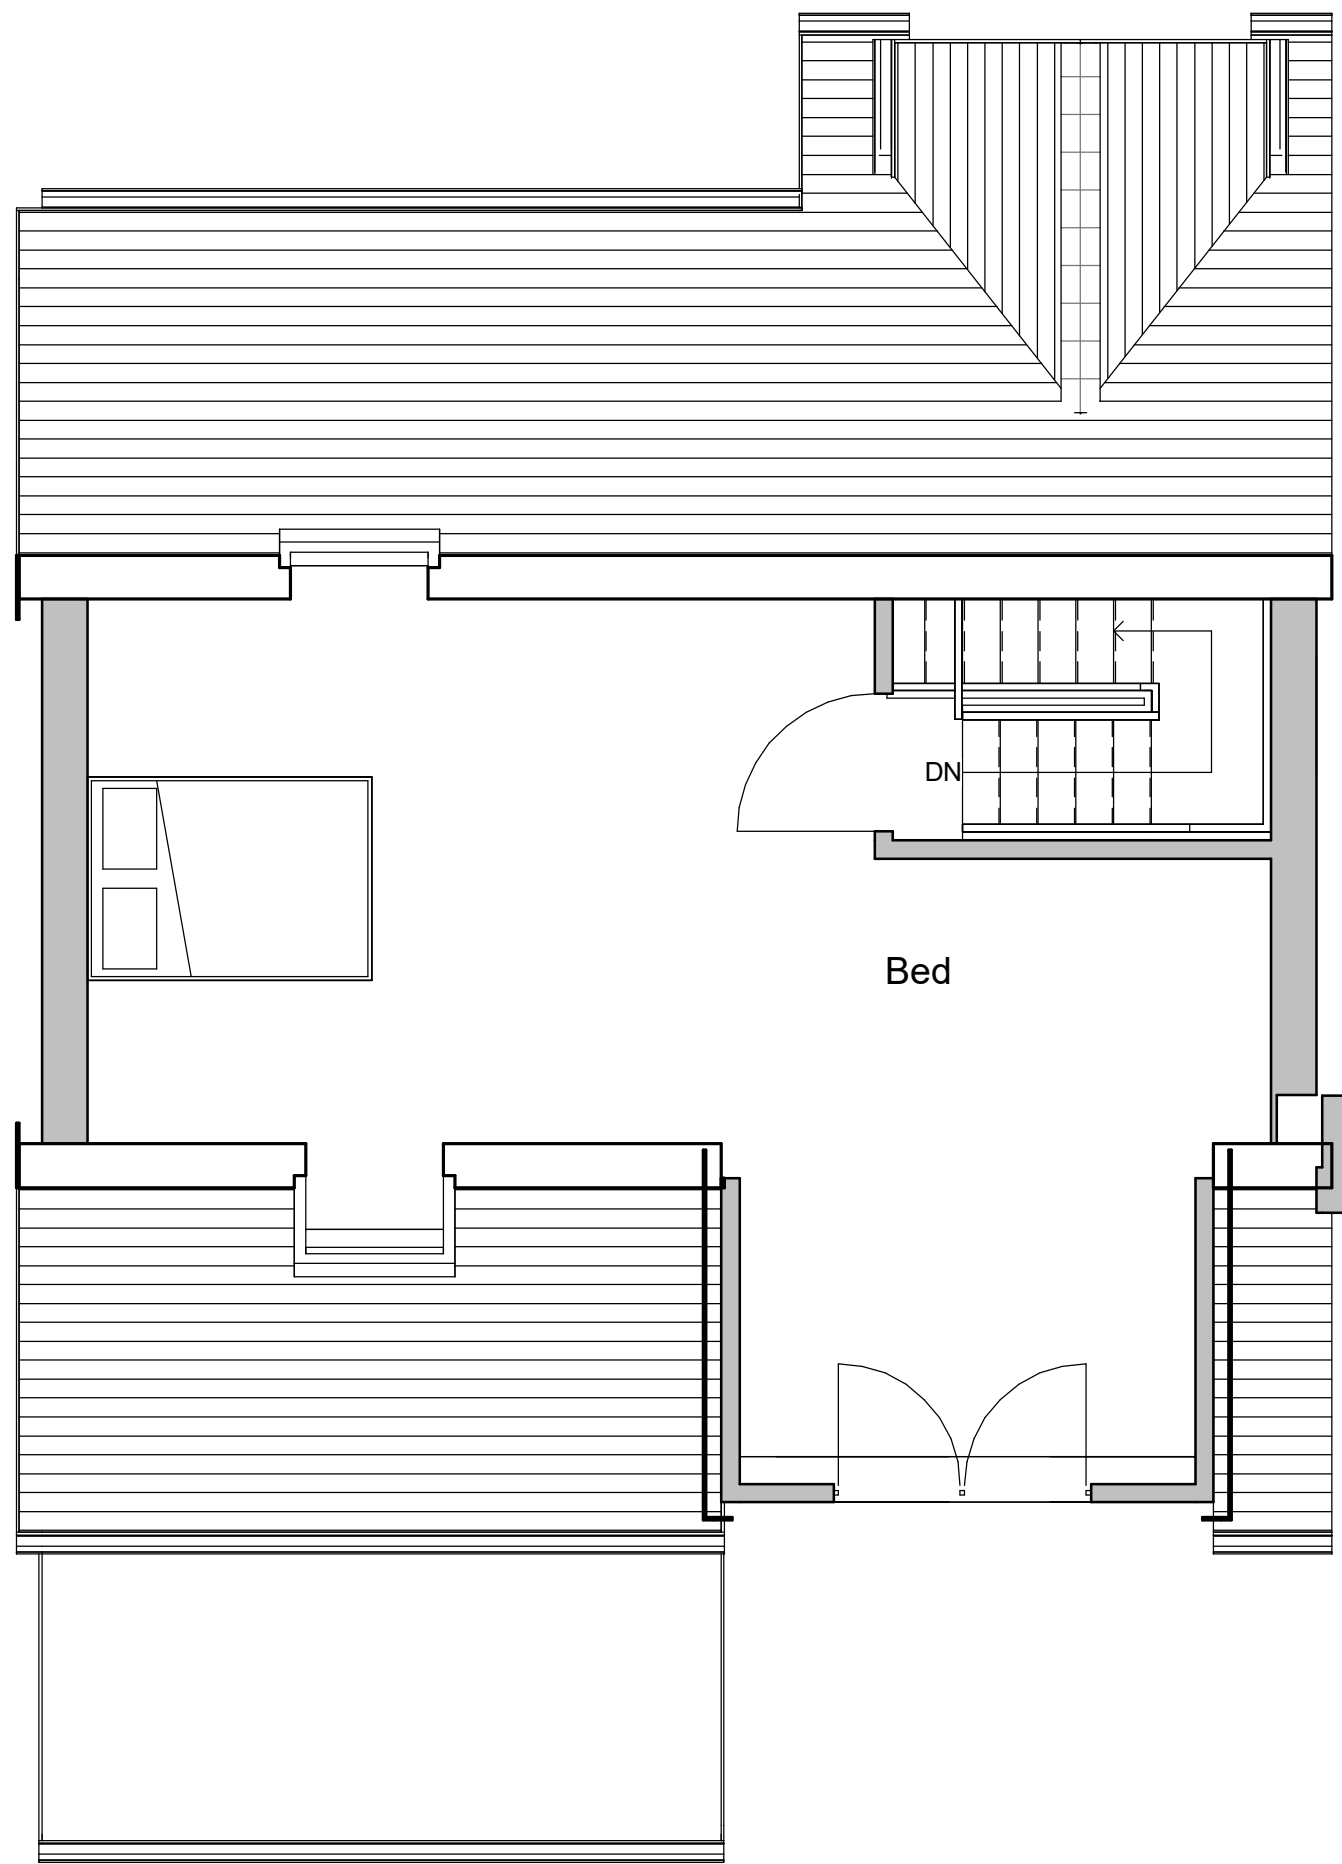

5 Existing 2nd Floor
1 : 50

P1	10.07.23	BC	First Issue
Rev No.	Rev Date	Rev By	Description
project			
Berry Brow - Extension			
location			
29 Berry Brow Clayton Bridge M40 1GR			
client			
Gerard Stelfox			
 DESIGN ARCHITECTURE.INTERIOR.LANDSCAPE T: 07402266305 E: broad@cbdarchitecture.com			
Clarks Bespoke Design LTD			
 CIAT CHARTERED PRACTICE			
drawing title			
Location Plan and As Existing Plans			
dwg purpose			
scale As indicated			
@ sheet size A1			
23-005			
job number			
drawn BC			
checked BC			
rev date 10.07.23			
PL-001			
drawing number			
P1			
revision			