



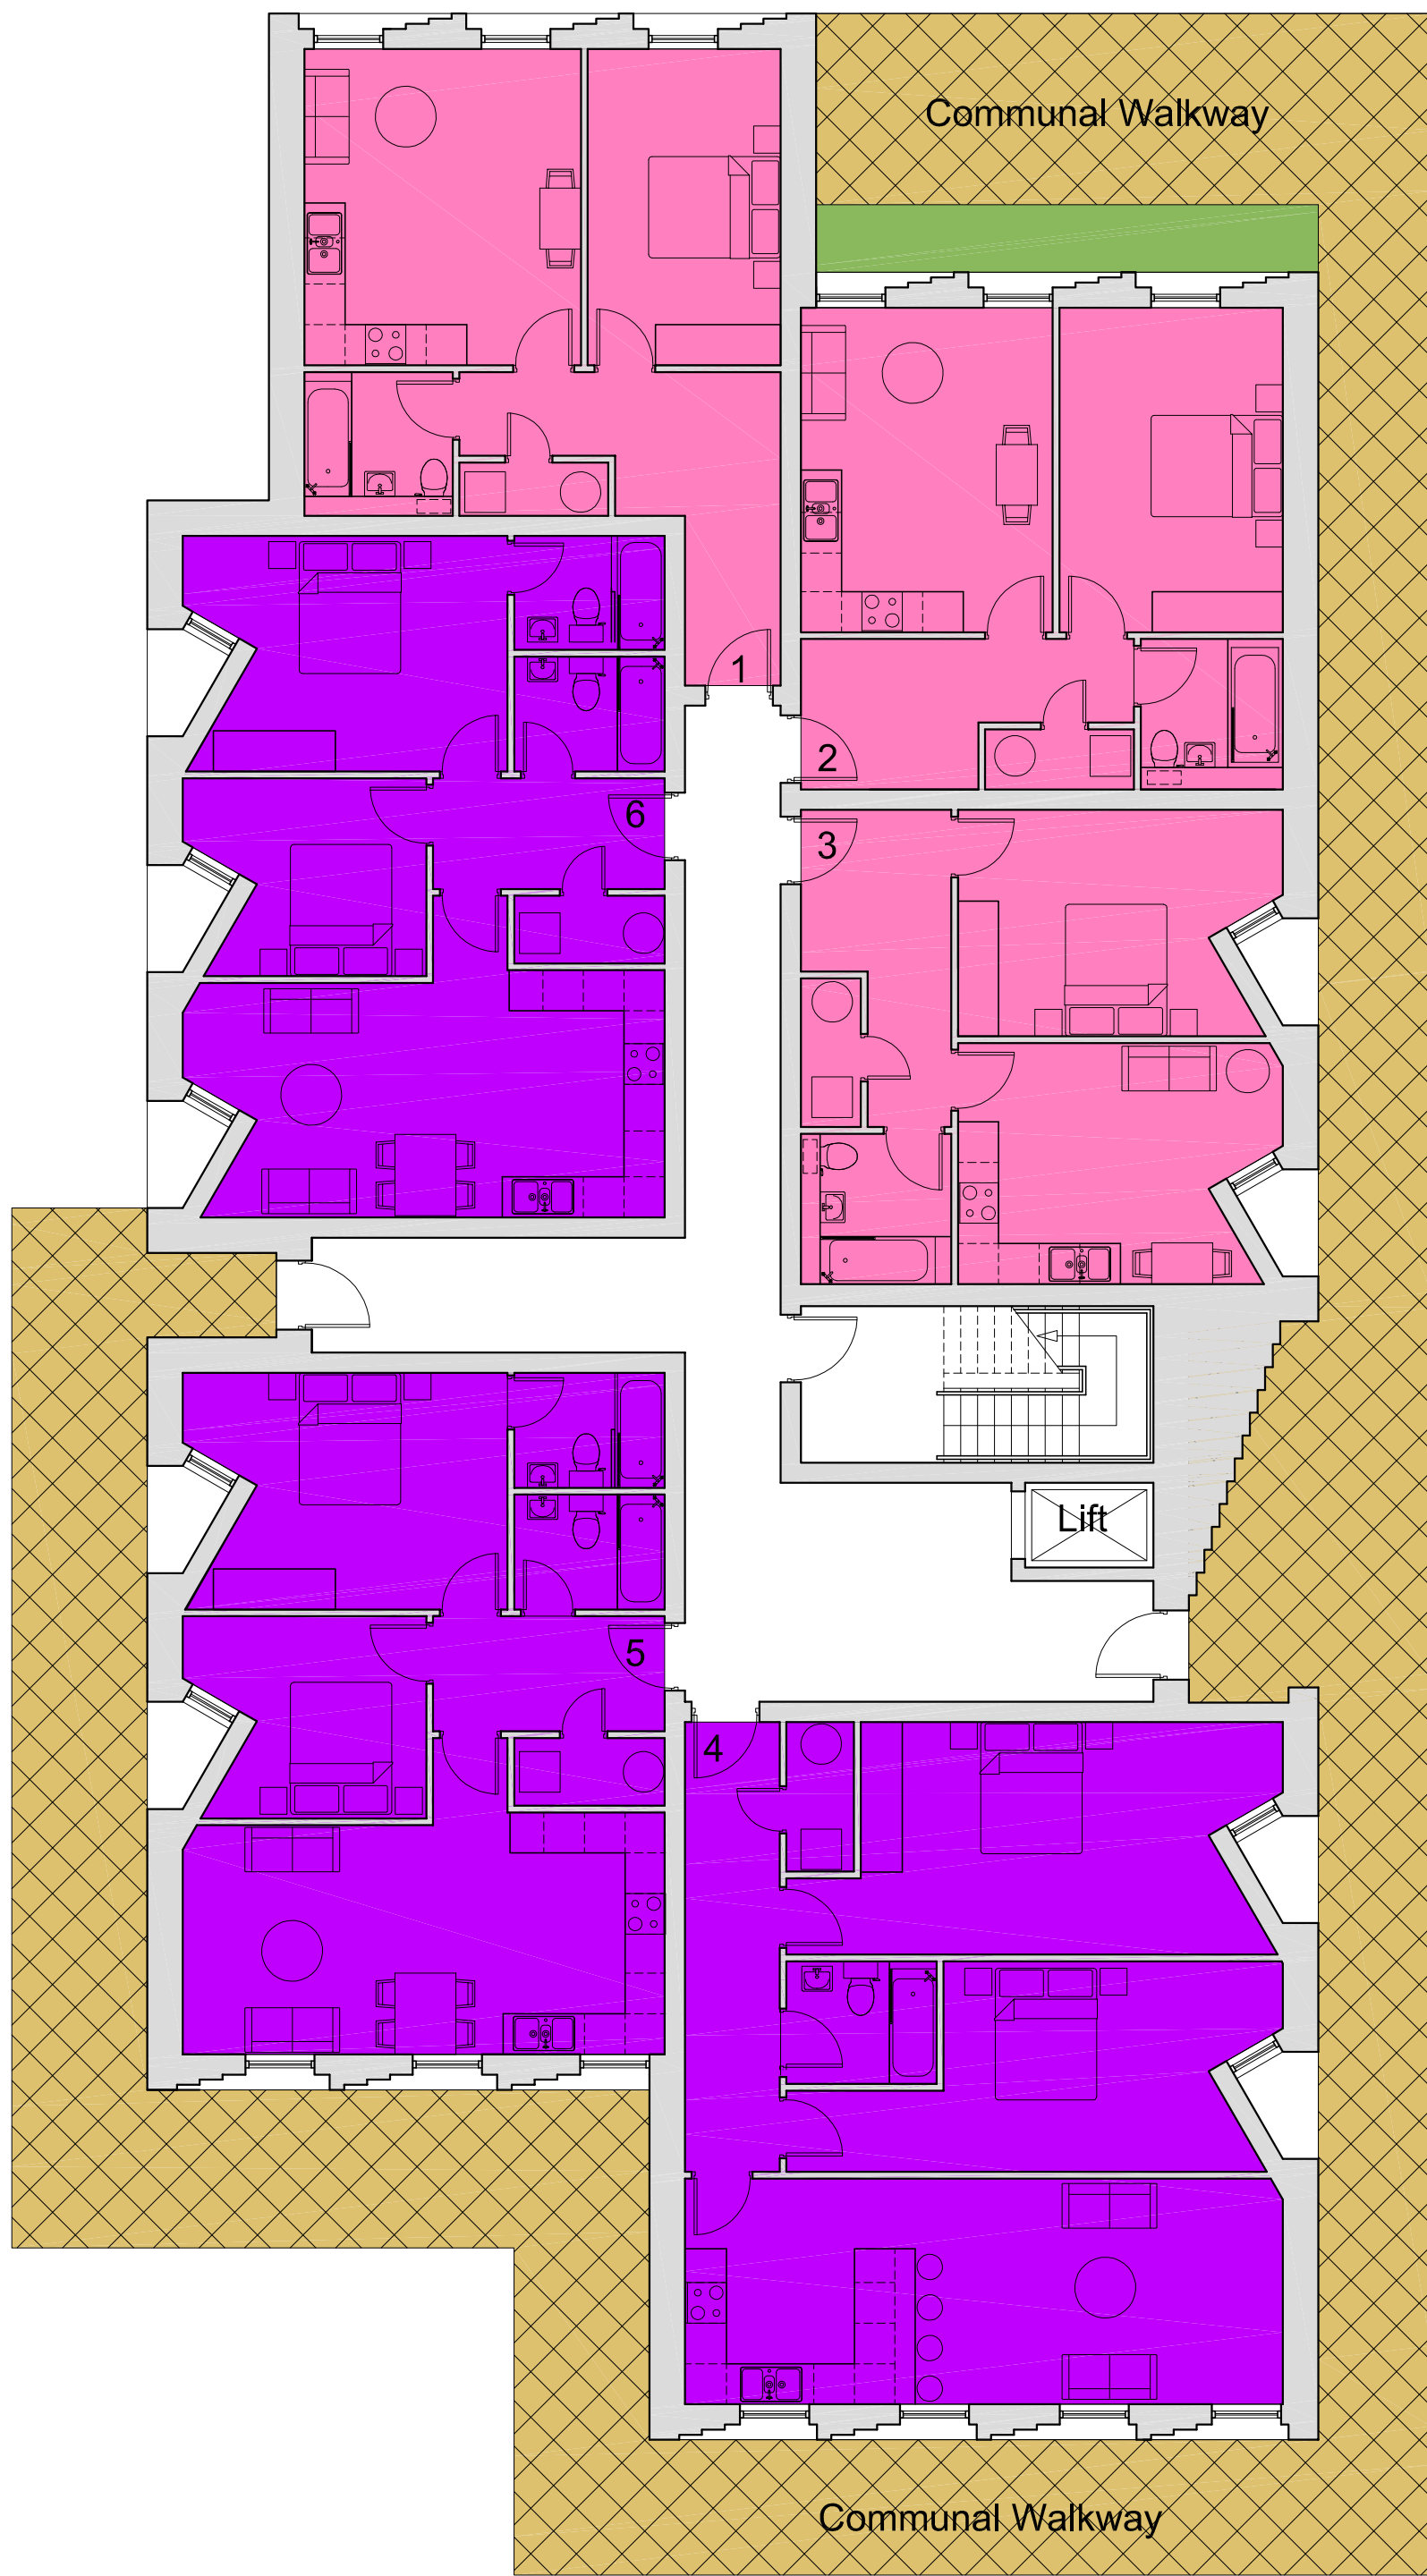


1-bed Apartment
2-bed Apartment

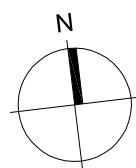

Proposed G/F Plan 1:100

Scale Bar 1:100

0 5 10m

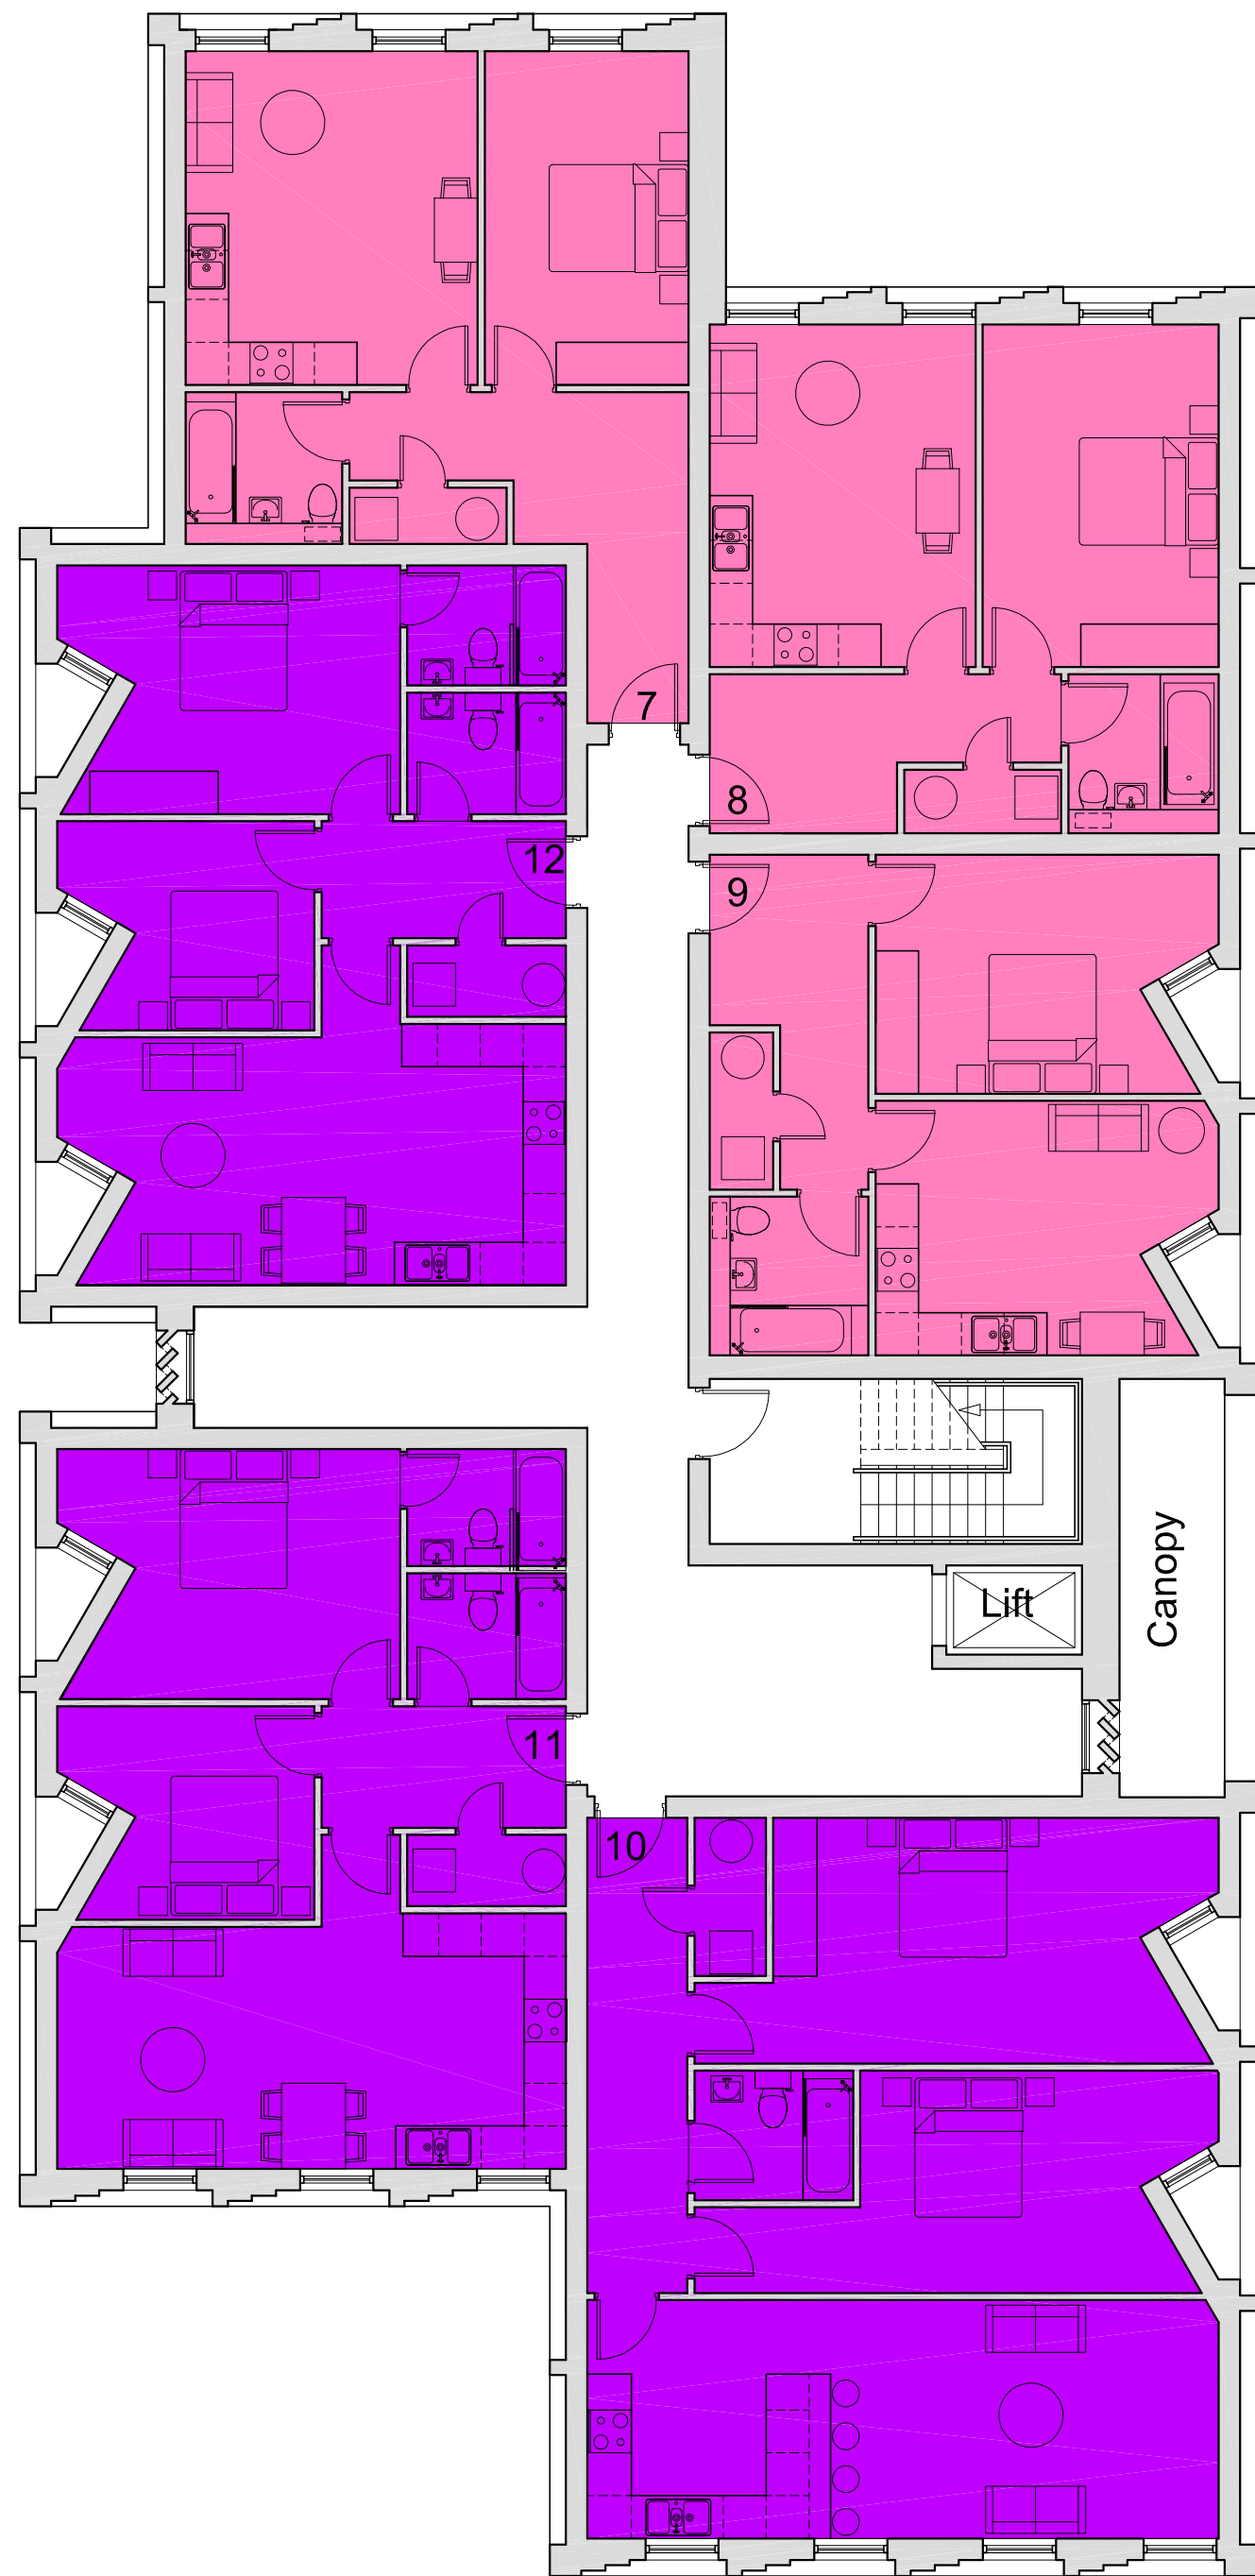

Proposed 1/F Plan 1:100

T+A Tang & Associates Ltd
Chartered Architects

Tel : 0161 877 9587 10/F, 1 City Approach, Albert Street,
Eccles, Manchester, M30 0BS, UK
e-mail: barrytang@tangassociates.co.uk

Client:

Creative Property People Limited

Project:
26A Wilbraham Road, Fallowfield, Manchester
M14 6JU

Drawing Title:

Proposed G/F and 1/F Plans

Scale:

1:100@ A1

Date:

October 2022

Drawing No:

9792/111

Revision:

H