
HULME STREET

MEDLOCK STREET



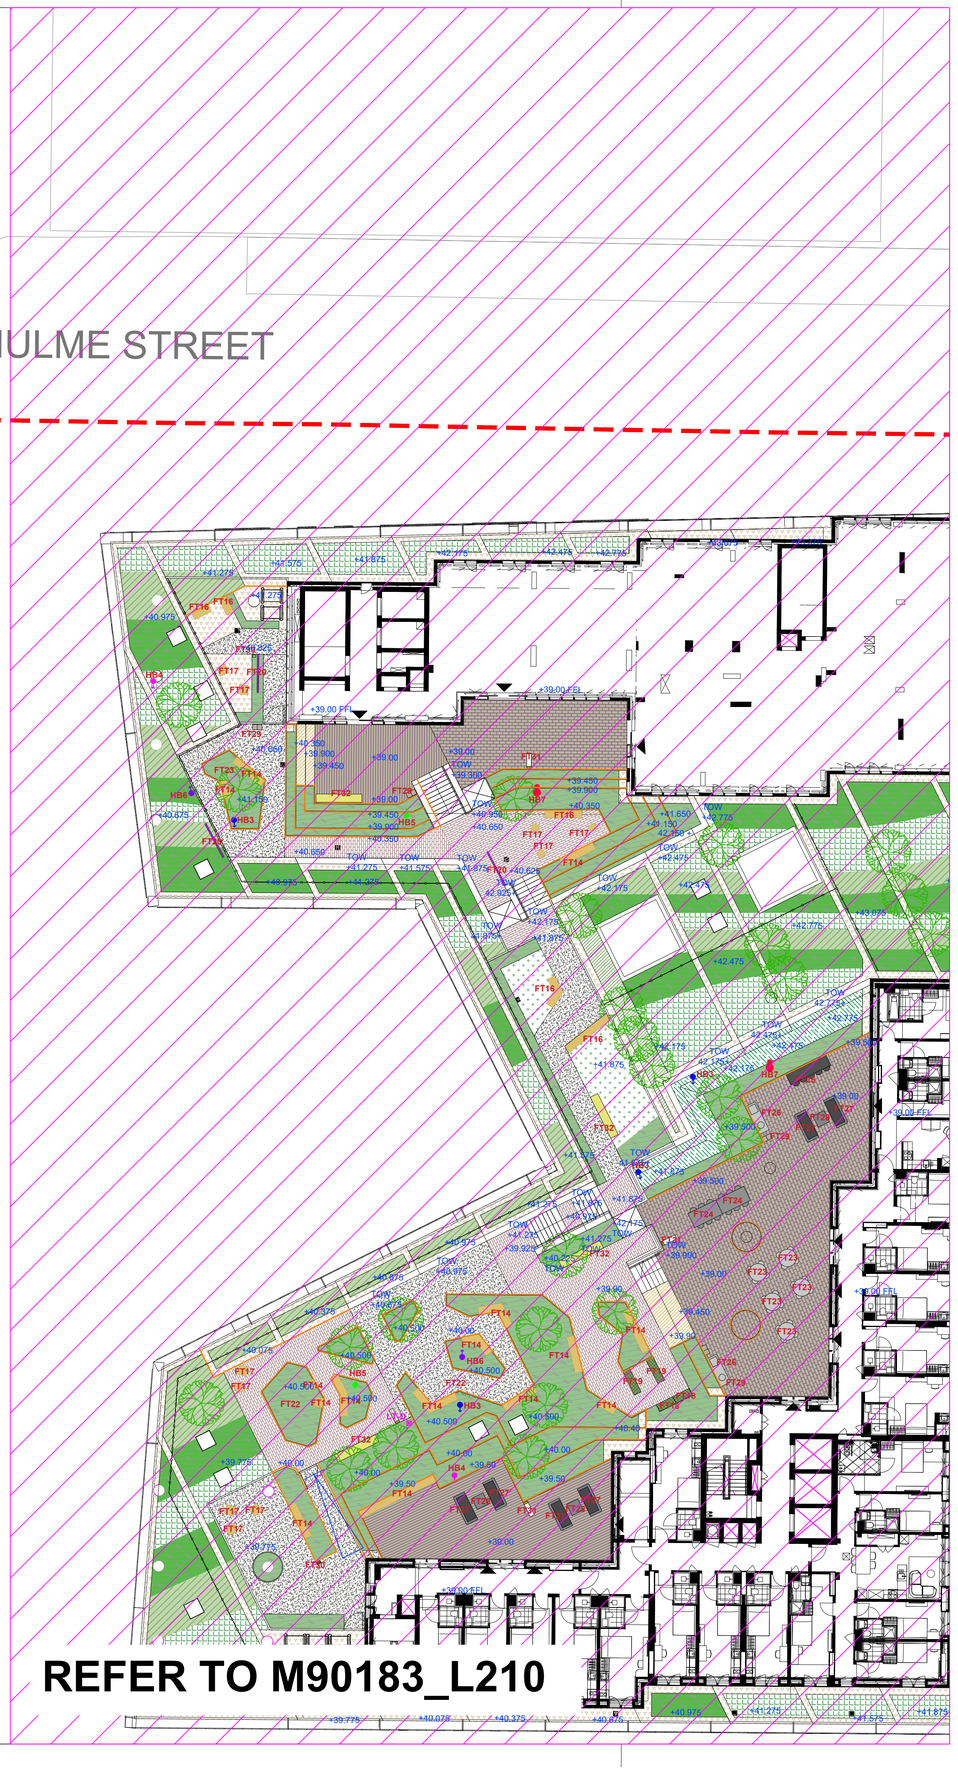


REFER TO M90183_L210

NOTES

1. This drawing is to be read in conjunction with all other drawings and specifications.
2. Do not scale off this drawing. Written dimensions to be taken only.
3. Any discrepancies found between this drawing and other drawings and specifications in the construction documents must be referred to the Landscape Architect prior to work commencing.
4. This drawing must not be copied in whole or in part without prior written consent of Optimised Environments Ltd.
5. Survey information is based upon aspect surveyors Topographical as Survey.

CDM INFORMATION

KEY PLAN

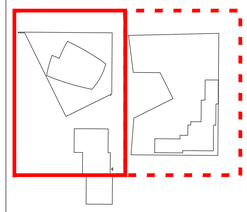

Issue	Revision	Initial	Date
D	UPDATED LAYOUT AND HATCH	SB	11.10.23
C	Planning Update	CO	24.03.22
B	PFT3 outline added	AW	22.07.20
A	PBT3 Omitted, as instructed by client	AW	23.06.20

optimised environments

optimised environments ltd

EDINBURGH 2nd Floor | Quartermile Two | 2 Lister Square | Edinburgh | EH3 9GL
t: 0131 221 5520 w: optimisedenvironments.com

LONDON Warnford Court | 29 Throgmorton Street | London | EC2N 2AT
t: 020 79474062 | w: optimisedenvironments.com

MANCHESTER 13 Swan Street | Manchester | M4 5JJ
t: 0161 696 7550 | w: optimisedenvironments.com

Optimised Environments Ltd. Registered in Scotland No.SC358870
Registered address: 2nd Floor | Quartermile Two | 2 Lister Square | Edinburgh | EH3 9GL

Client

Downing Living (Manchester) Ltd

Project

PLOT 11 FIRST STREET SOUTH

Manchester

Drawing Title

GENERAL ARRANGEMENT PODIUM

BUILDING D
Sheet 2 of 3

Scale Bar 2m 4m 6m 8m 10m

North

Scale:	**1:200@A1**	Date:	**14.05.20**
By:	**CM**	Status:	**PLANNING**
Checked:	**AW**	Approved:	**AW**

Drawing Number	Rev
M90183_L211	**D**

Computer File: R:\Projects\2019\M90183_FirstStCAD\AUTOCAD\SHEETS\SITEWIDE