





00 Boundary Treatment Plan
1 : 200

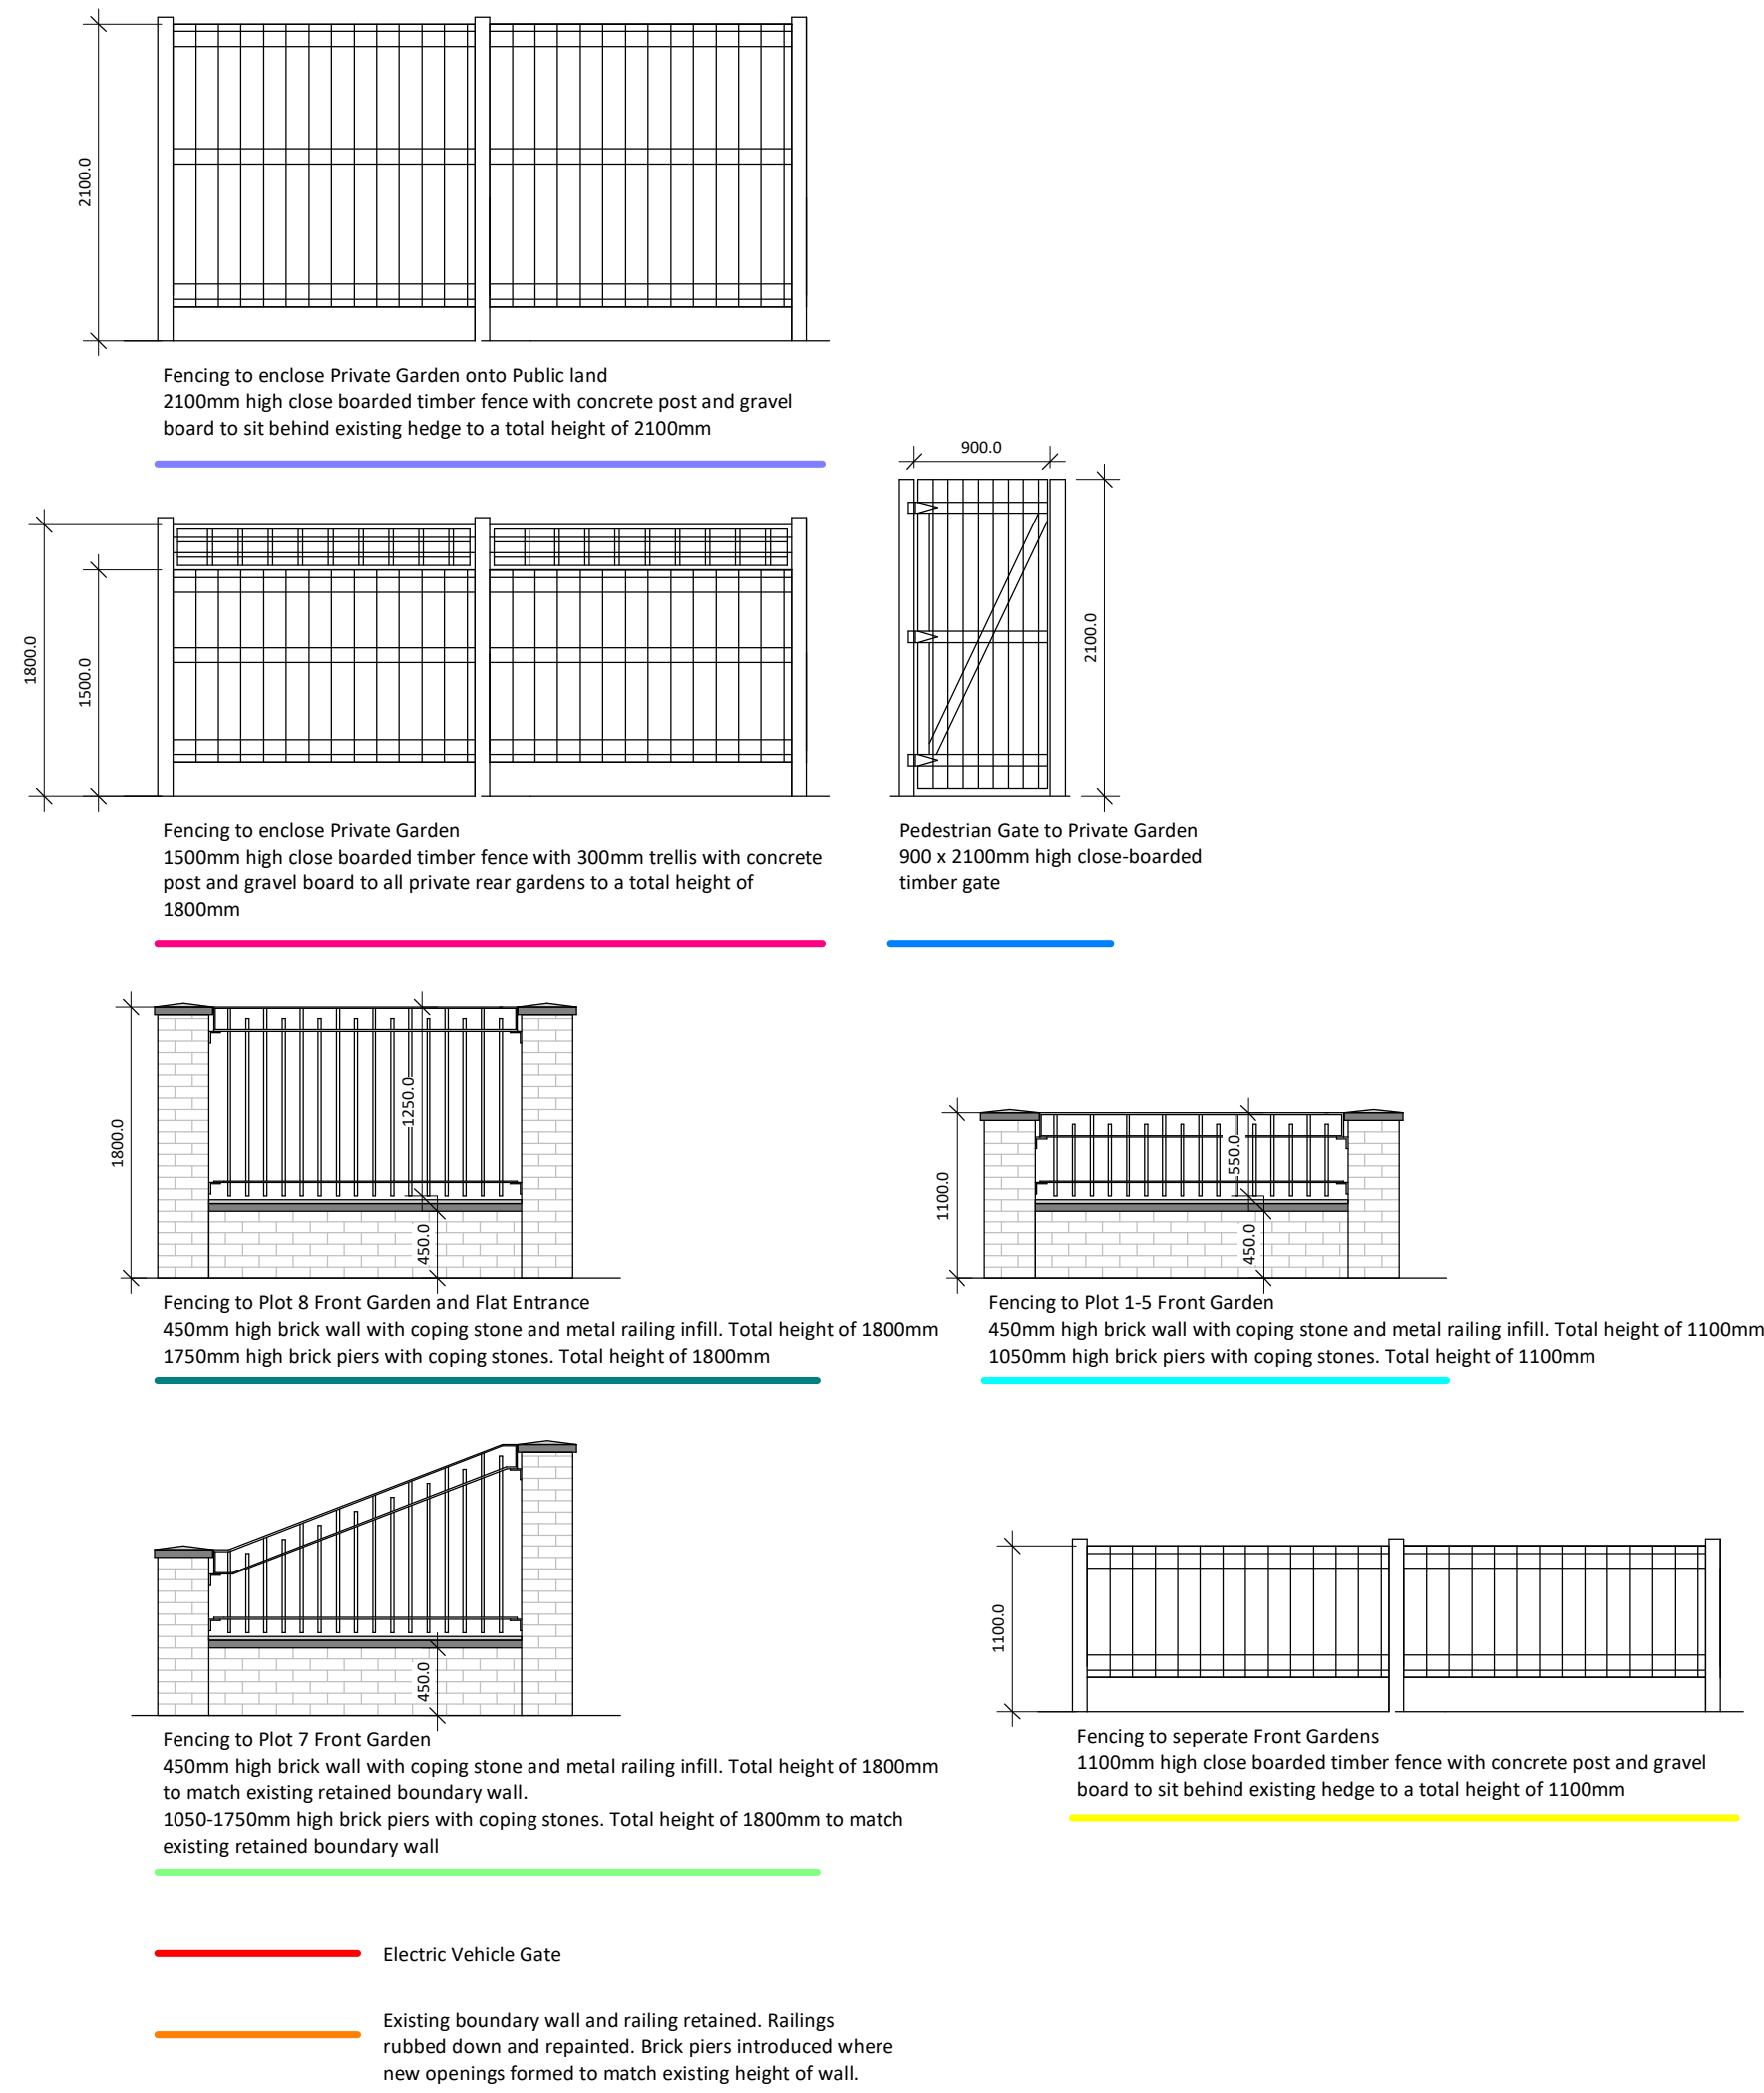

BTP_Boundary Key
1 : 50

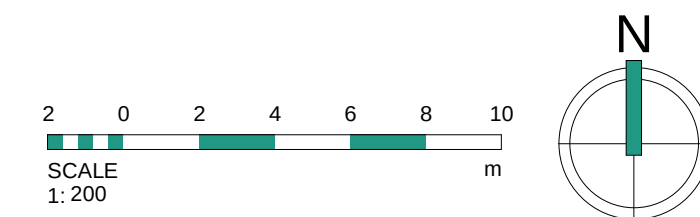

Layout subject to confirmation of red line boundary, all statutory approvals including highways, planning and building regulations, relevant surveys and reports such as topographical, ecology, trees, ground investigation and flood risk.

A	13.09.23	ED	Drawing revised to amend cycle storage
Rev	Date	Int	Description



CLIENT:
WCHG

PROJECT:
Greenbrow Social Club

DESCRIPTION:
Boundary Treatment Plan

PURPOSE OF ISSUE:
Planning

DRAWN BY: ED CHECKED BY: MA DATE: 19.06.23 SCALE @ A1: As indicated

JOB NO: 3953 STATUS CODE: S2 DRAWING NO: 106 REV: A

FILE IDENTIFIER:
SW-BTP-00-ZZ-DR-A-3953_106.A

Elizabeth House 486 Didsbury Road Heaton Mersey Stockport SK4 3BS
0161 443 1221 info@bernardtaylor.co.uk www.btparchitects.co.uk