Copyright of this drawing is vested in Jon Matthews Architects and it must not be copied or reproduced without written consent. Figured dimensions only are to be taken from this drawing. Do not scale from this drawing.

All Contractors must visit the site and are responsible for taking and checking all dimensions relative to their work. Jon Matthews Architects are to be advised of any variation between drawings and site conditions.

Electronic data/ drawings issued as 'read only' and should not be interrogated for measurement. All dimensions and levels should be 'read only' from those values stated in text, on the drawings.

CONSTRUCTION - It is considered that the proposed works are within the scope of a competent Contractor and as such no unusual hazards have been identified, refer to relevant Keys' Schedules/ Designers Risk Assessment.

KEY:

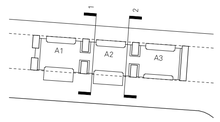

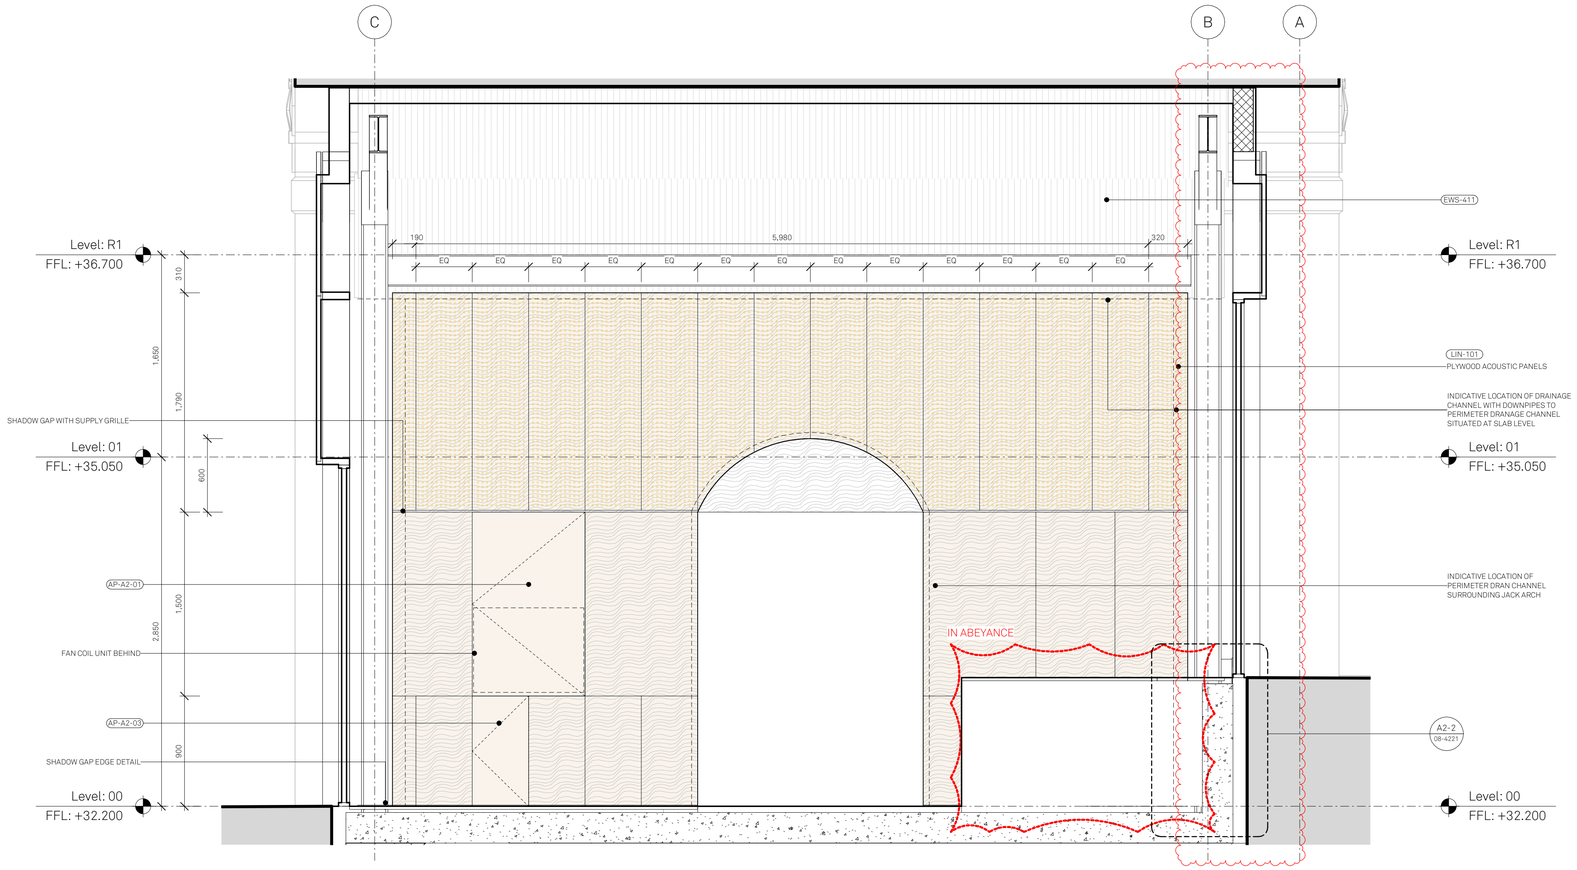

1 CROSS SECTION
INTERNAL ELEVATION: JACK ARCH TUNNEL TO ARCH 1

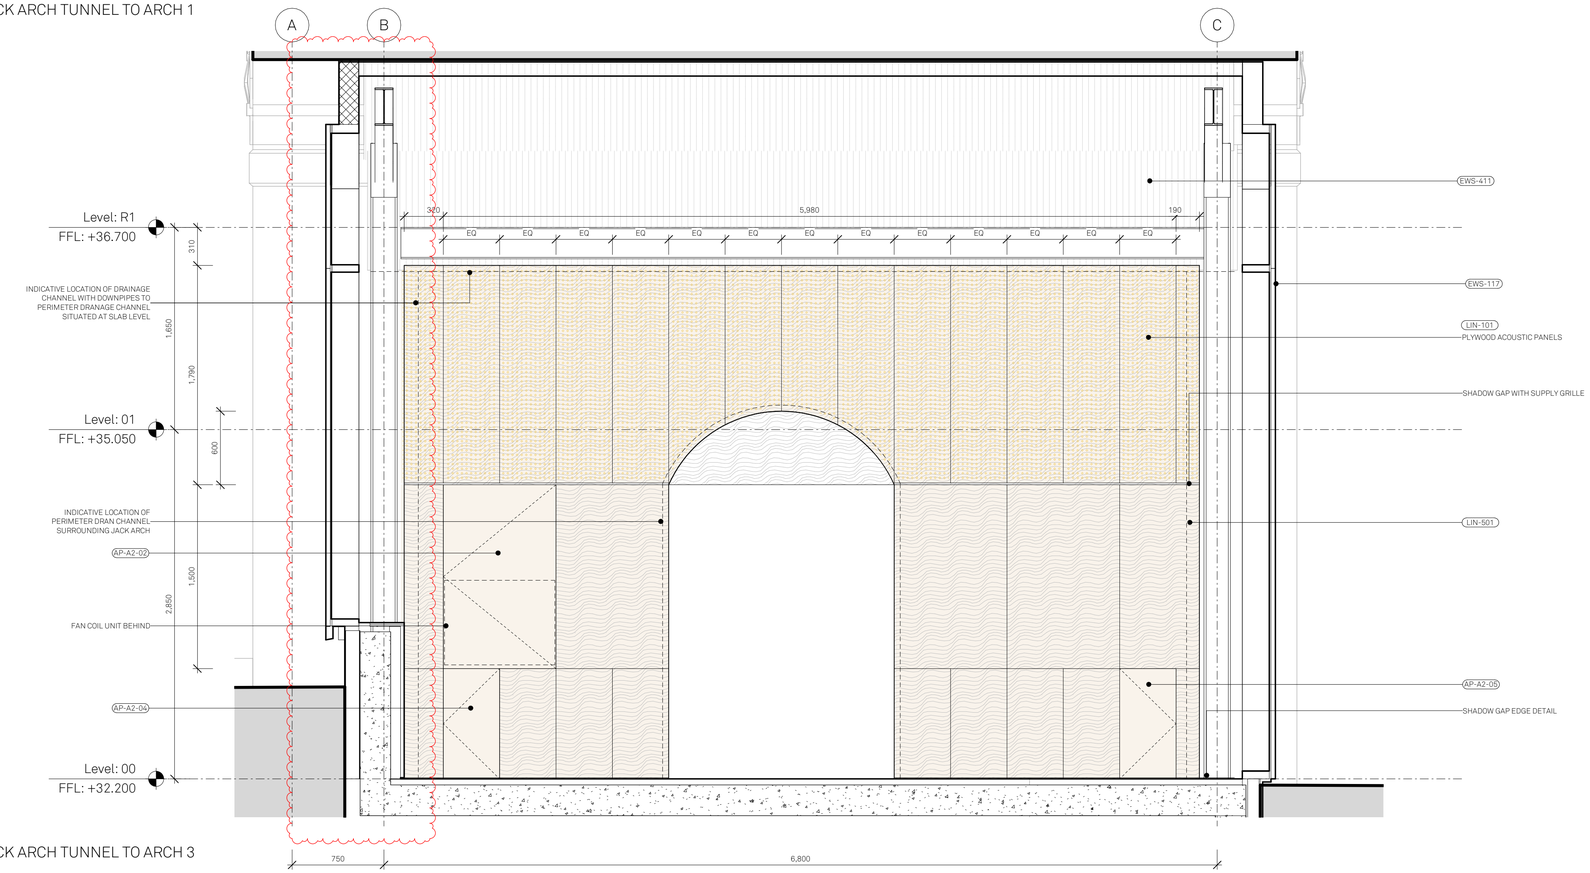

2 CROSS SECTION
INTERNAL ELEVATION: JACK ARCH TUNNEL TO ARCH 3

Rev:	Date:	Details:
C2	02/08/2023	CONSTRUCTION
C1	05/07/2023	CONSTRUCTION
P04	10/06/2022	PRELIMINARY
P03	29/04/2022	TENDER
P02	08/04/2022	TENDER
P01	01/04/2022	PRELIMINARY

Jon Matthews Architects
Union, 2-10 Albert Square, Manchester, M2 6LW

Project:
HOME Arches

Title:
Cross sections
Arch 2

Scale:	Origin Date:	Drawn:	Checked:
1:25 @ A1	30/03/2022	ER	SA

Status:
S5

Drawing No:
HAP-JMA-A2-XX-DR-A-05-4222

Rev:
C2