



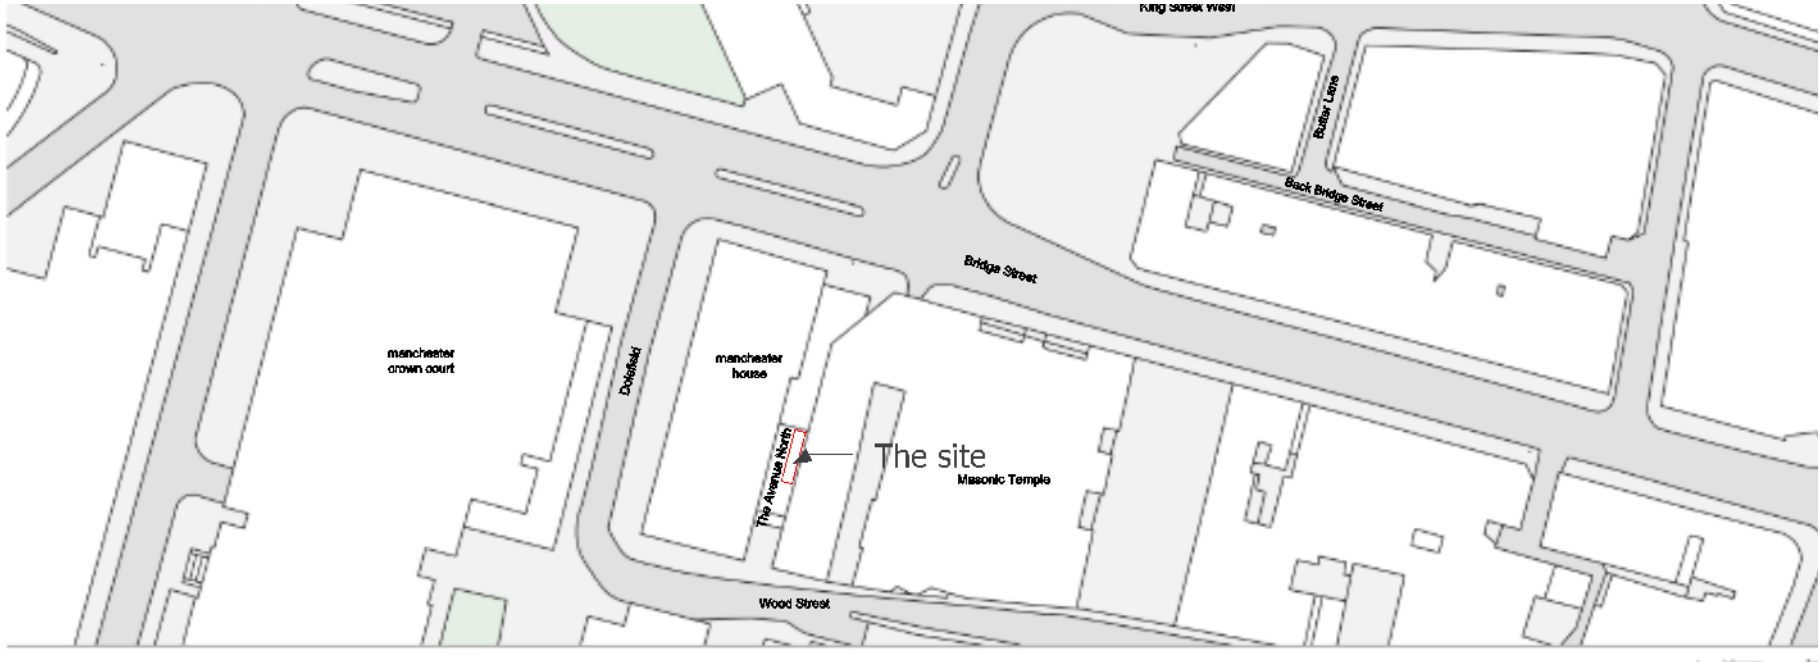

North 1:1250

North 1:200

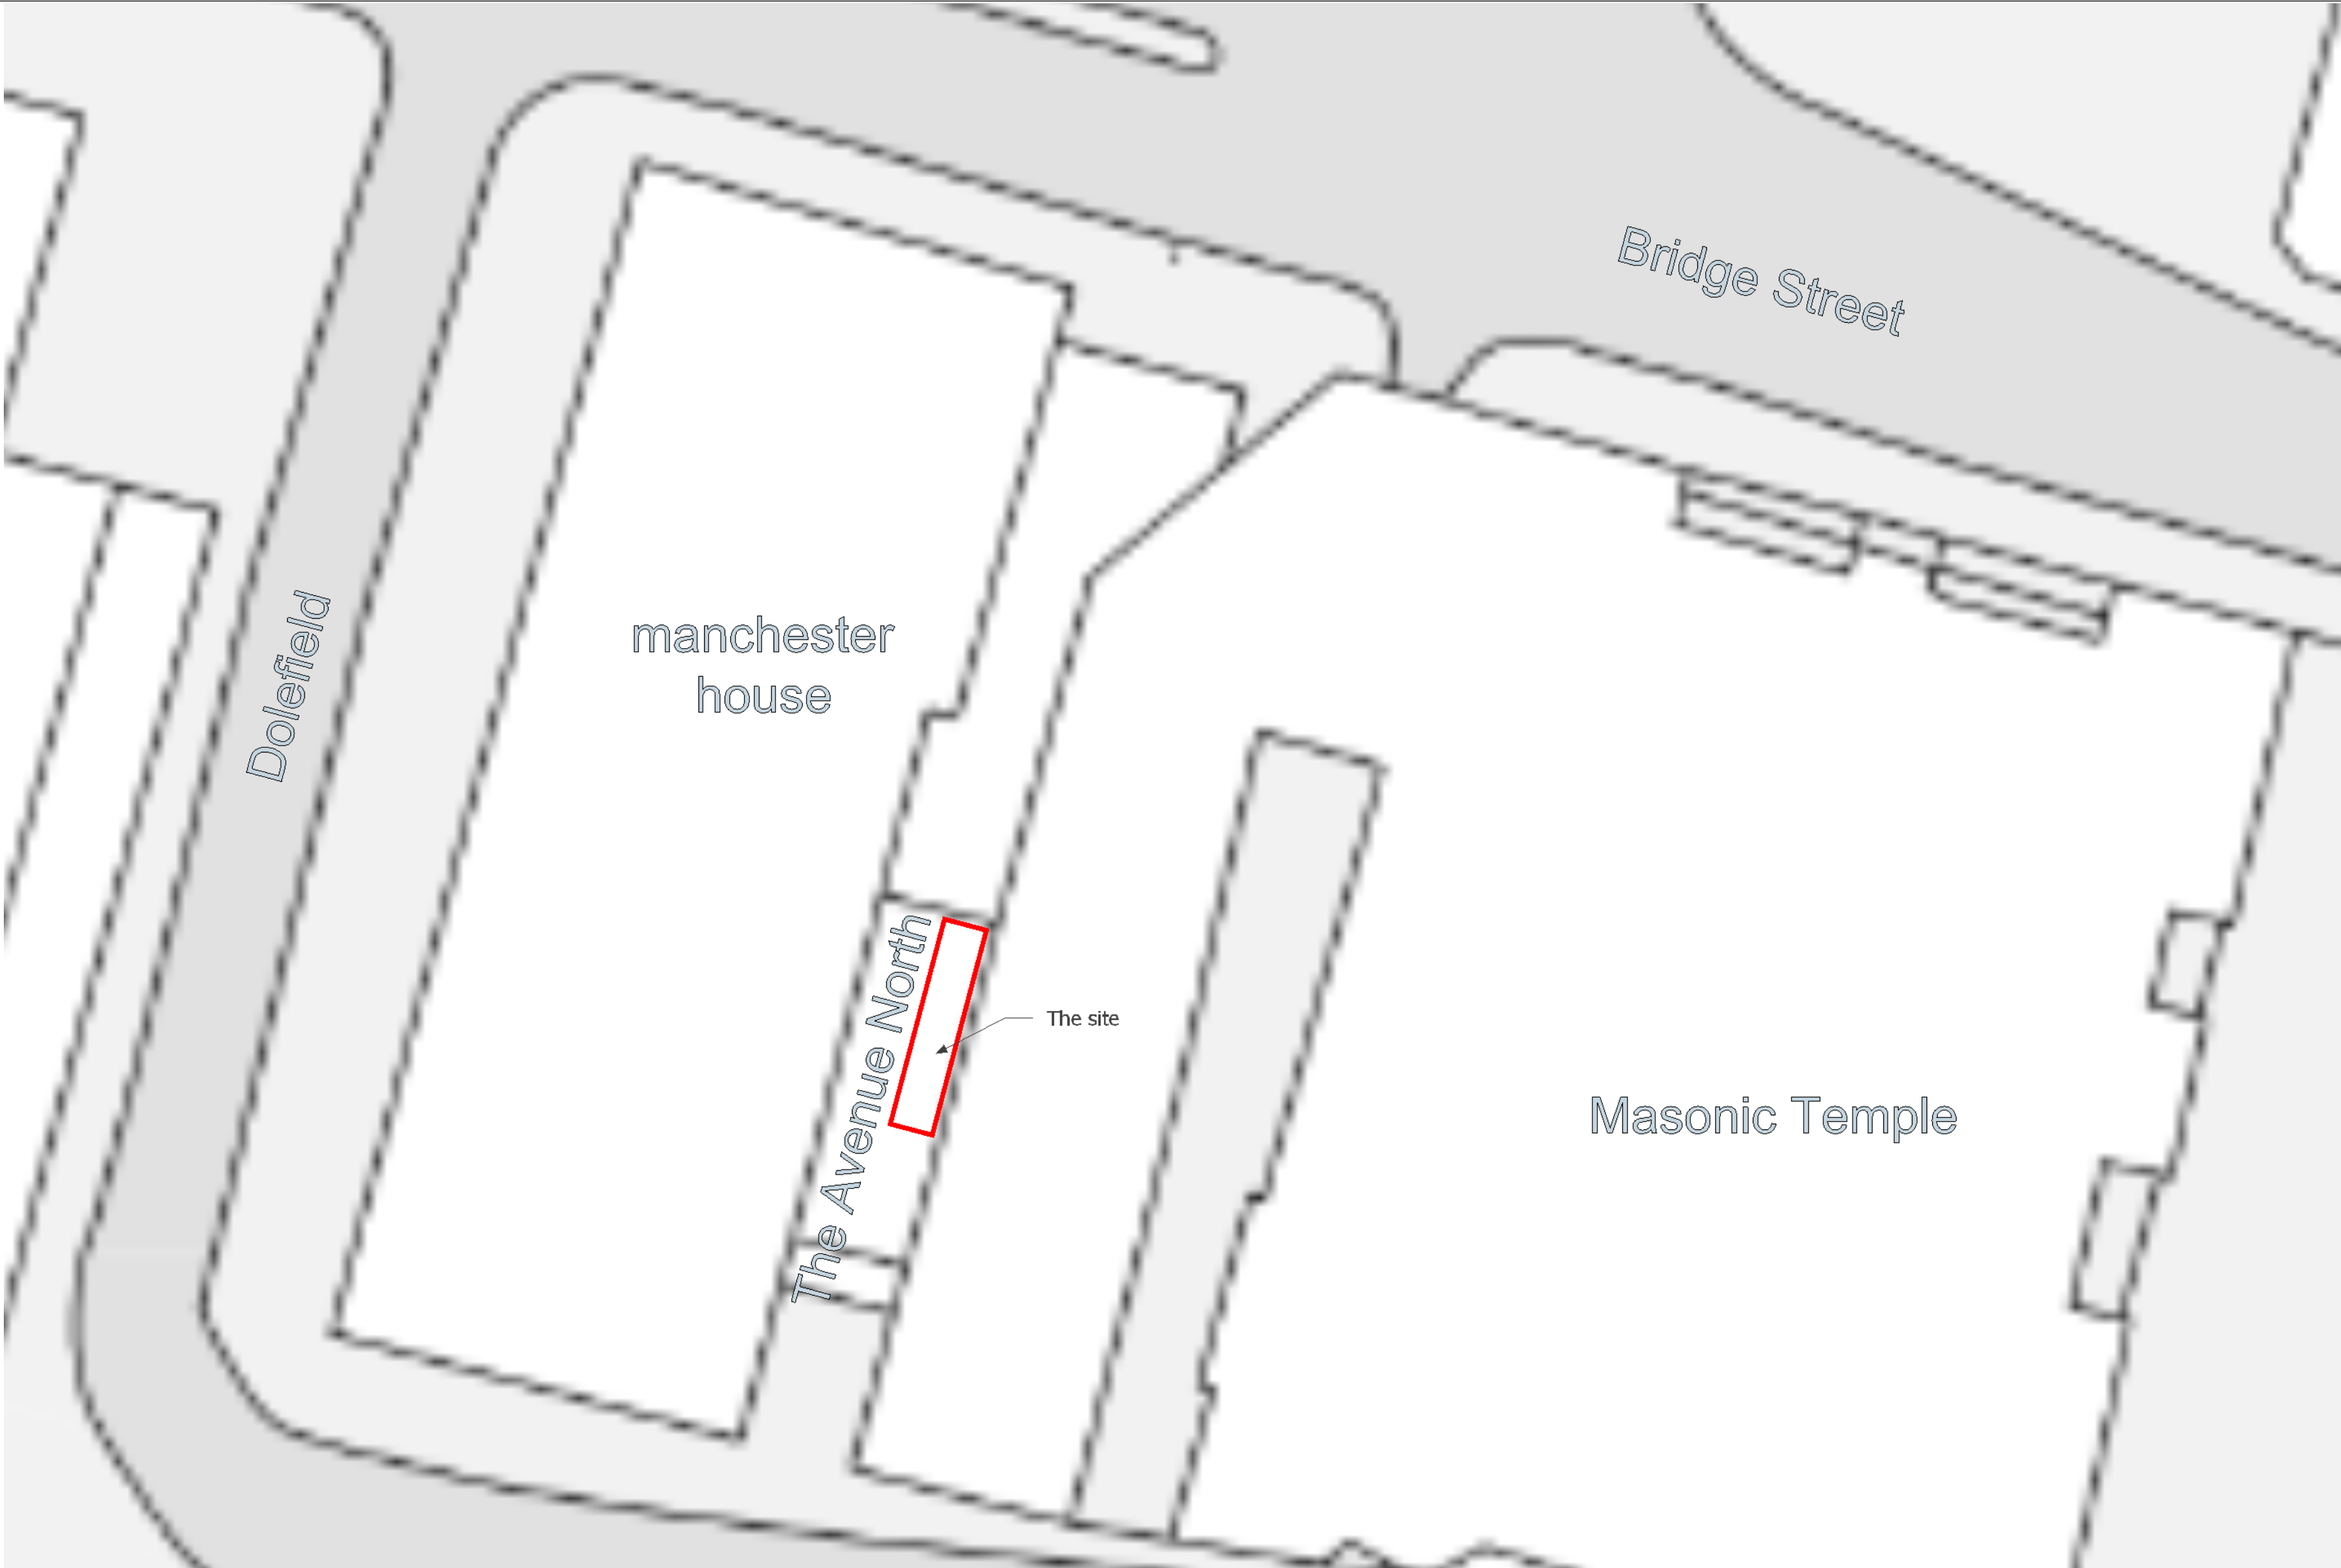

Jade3 Architecture Ltd
Jade3 Architecture Ltd, Studio 12, Silver Street, Wakefield WF1 1UY
Telephone : 01525 740097 www.jade3architecture.co.uk

**Sakkusamba restaurant
Manchester House
The Avenue North
Spinningfields
Manchester**

Project No. 2021 Enquiry 11	Project Title location plan red lines	Scale 1:1250, 1:200 and 1:500@A1 size	Date 26/08/2023
Drawn By 100	Reviewed By MC	Reviewed Title	Revision

Important Notice
Do not scale off this drawing. Critical dimensions should be checked on site prior to works commencing. Dimensional conflicts should be brought to the company's attention as soon as they become apparent. Failure to do so could render the particular liable for subsequent losses. Copyright in this drawing and any work executed from this drawing remains the property of Jade3 Architecture Ltd.

© Copyright Jade3 Architecture Ltd.

North 1:500