



Typical Eaves and Roof Detail,
pitch may vary.

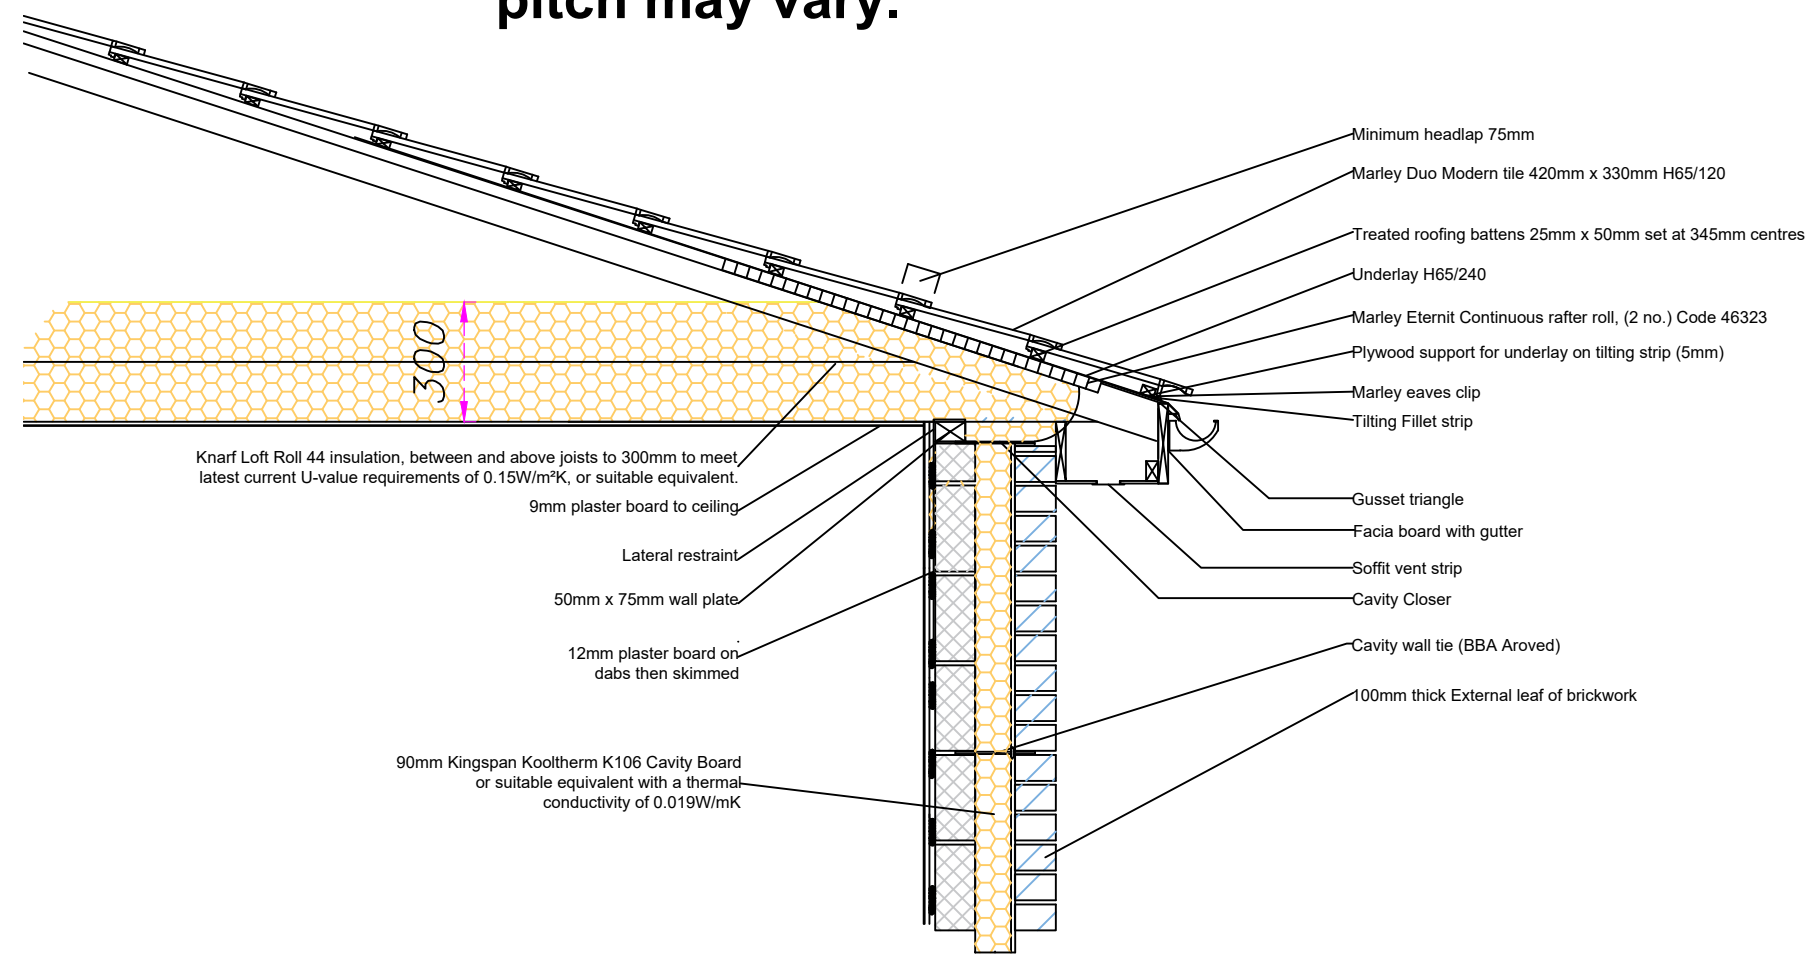

Foundation and Wall Detail -
600mm Foundation - Concrete Slab.

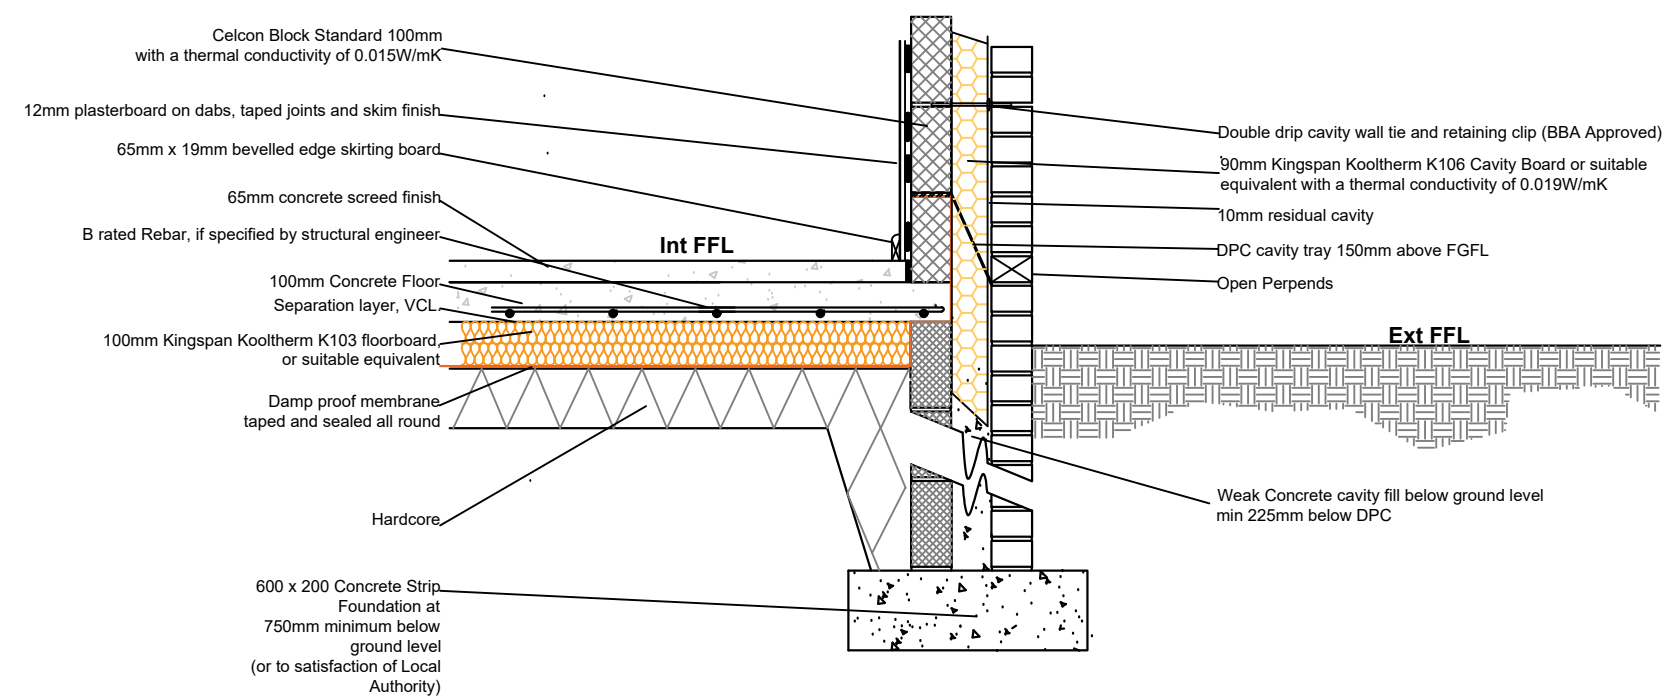

I agree to M.L.C.O.'s proposed plans

Signed

Date

Scale / Paper:

1 : 20 @ A3

Date:

10/07/2023

Revisions / Options

No.	Date.	Sig.

Project - Design Specifications.

Applicants name:

Mohammed Hussain

Property address:

8 Walden Close

Withington

Manchester

M14 7ET

Manchester Local Care Organisation.

Directorate for Children and Families.

Philips Park Road.

Beswick.

Manchester.

M11 3PU

Tel No : 0161 277 1704



**Manchester Local
Care Organisation**

Leading local care, improving
lives in Manchester, with you



**Manchester
Equipment &
Adaptations
Partnership**