




ALL DIMENSIONS TO BE CHECKED PRIOR
COMMENCING ON SITE AND ANY DISCREPANCIES TO BE
REPORTED TO THE DESIGNER. Do not scale drawings

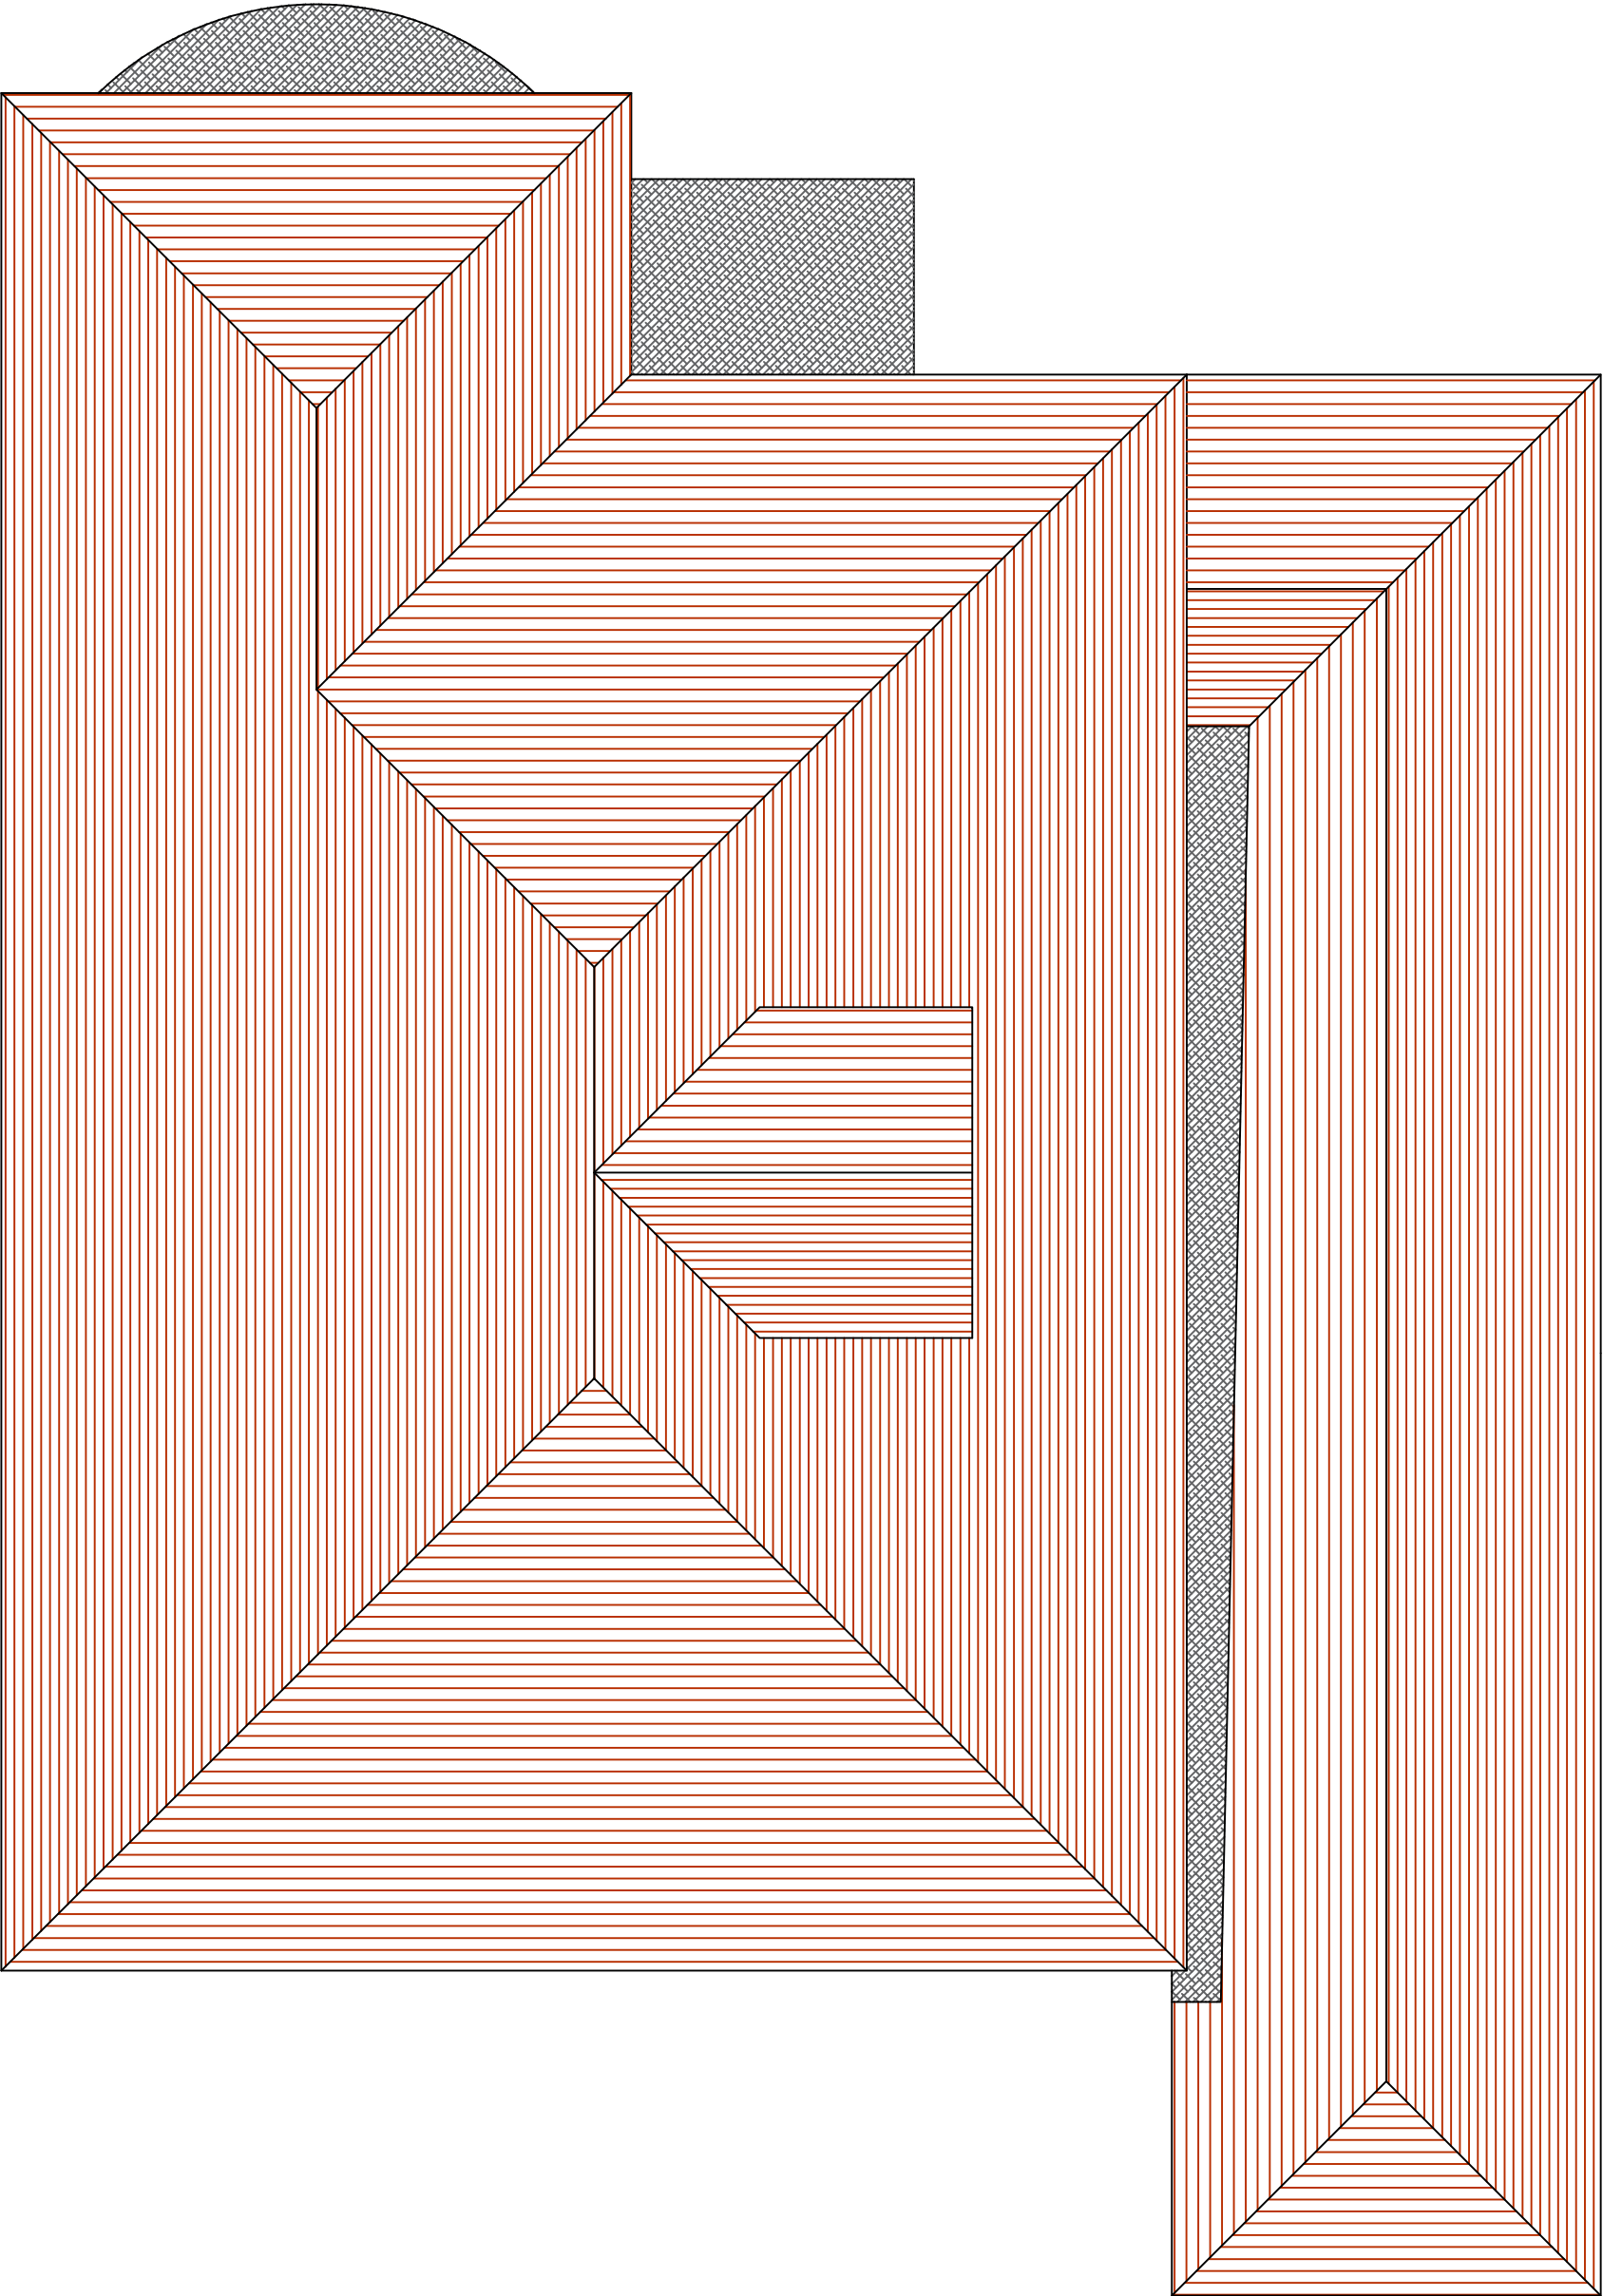

SCALE BAR 1:50

TITLE:- 28 VERDURE AVENUE, M33 3PP

PROPOSED ROOF PLAN

SCALE	1: 50	DRG.NO. 012022/7
DATE	NOV 23	