


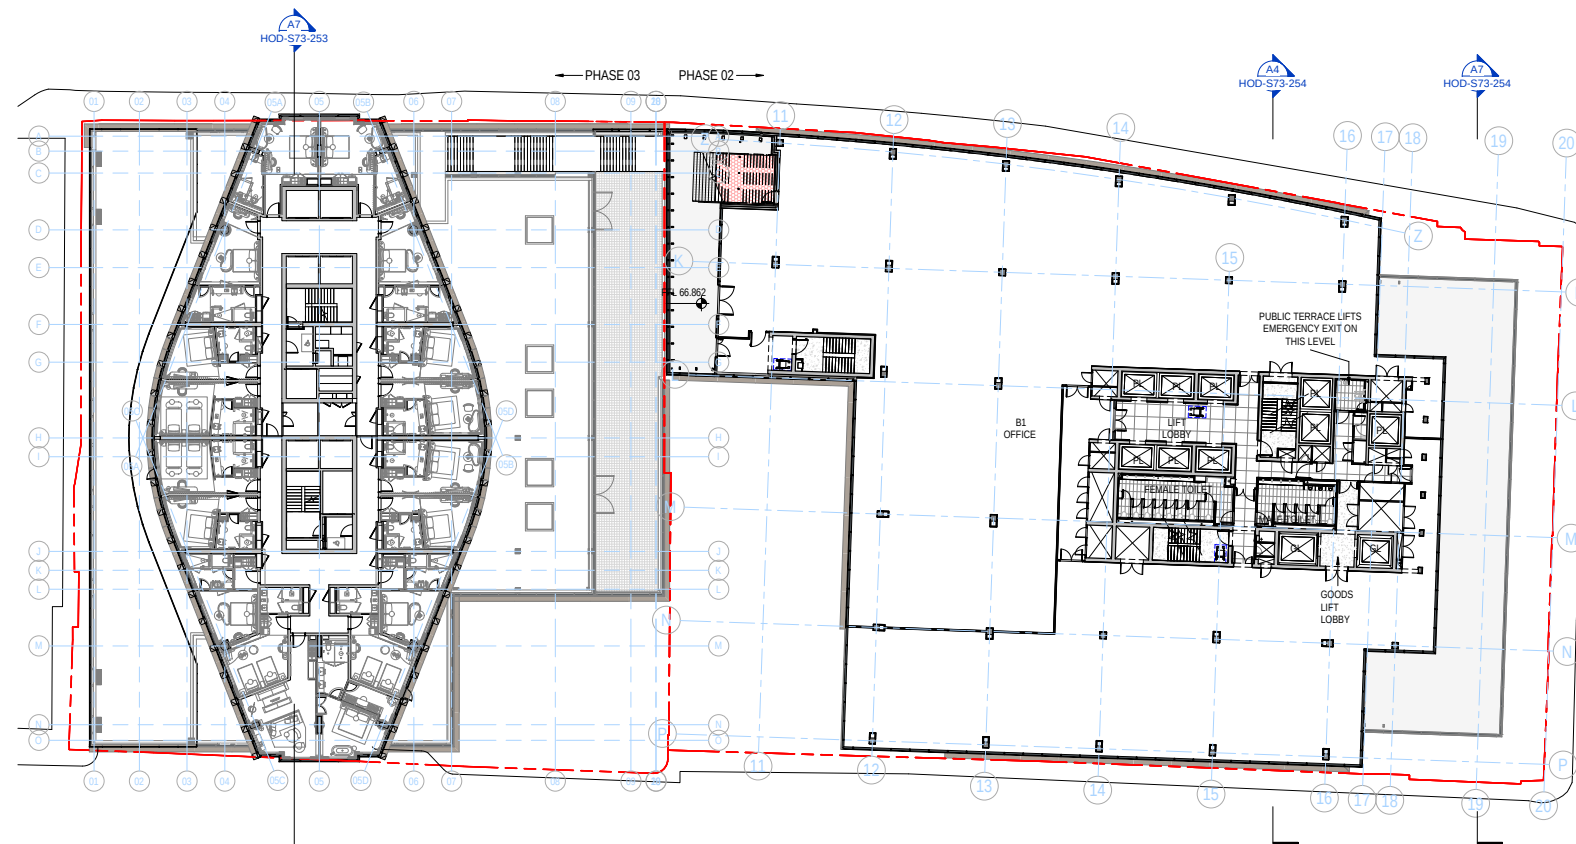

Floor Plans


2.0

Level 08


2.12

There have been no changes at this level.

Proposed Level 08

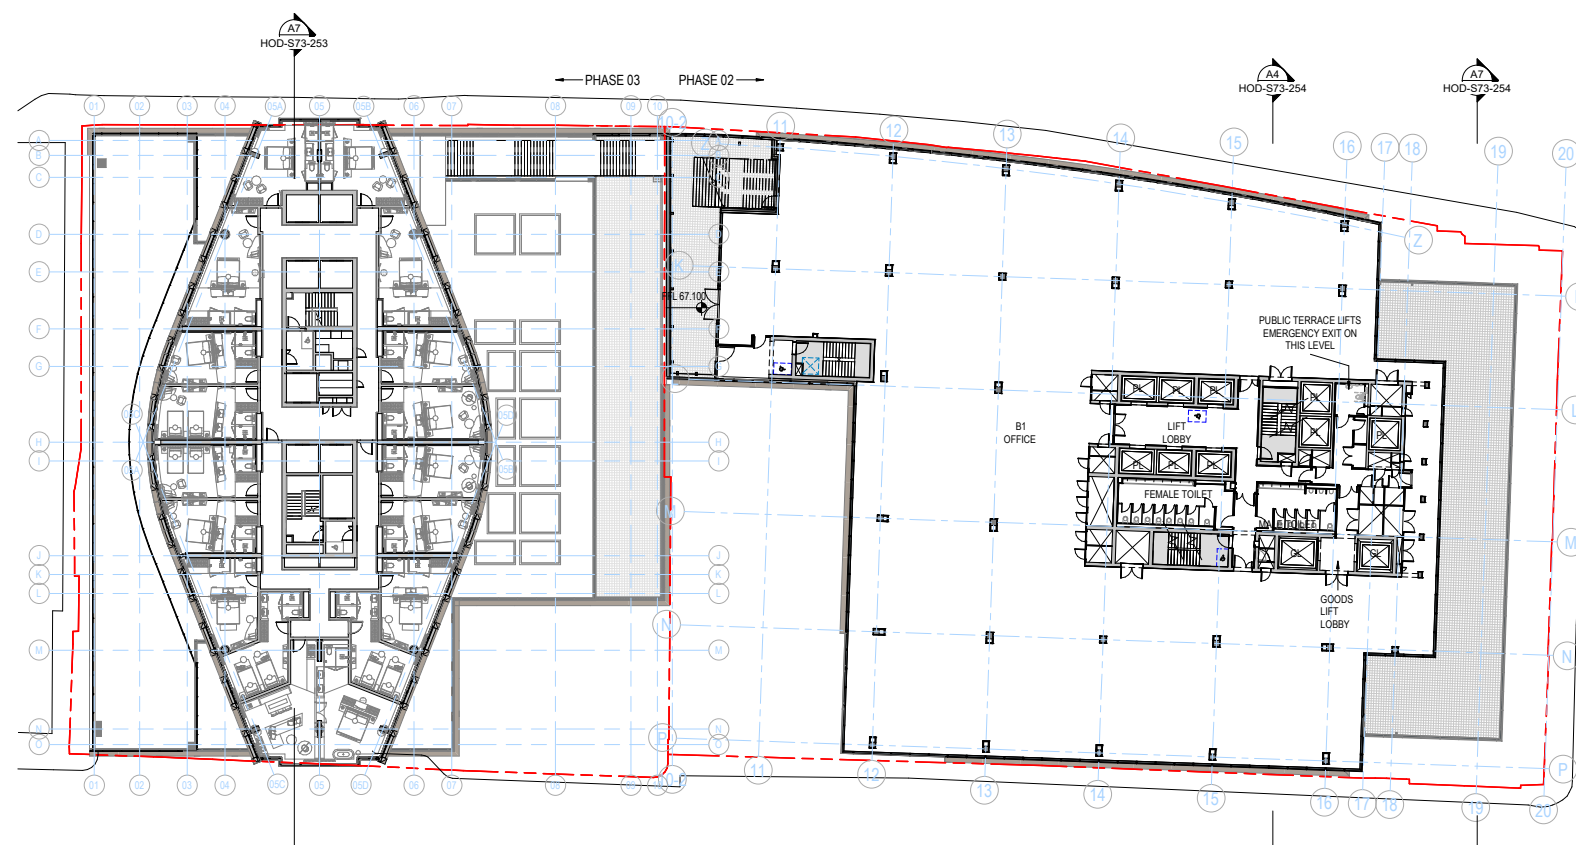

Consented Level 08

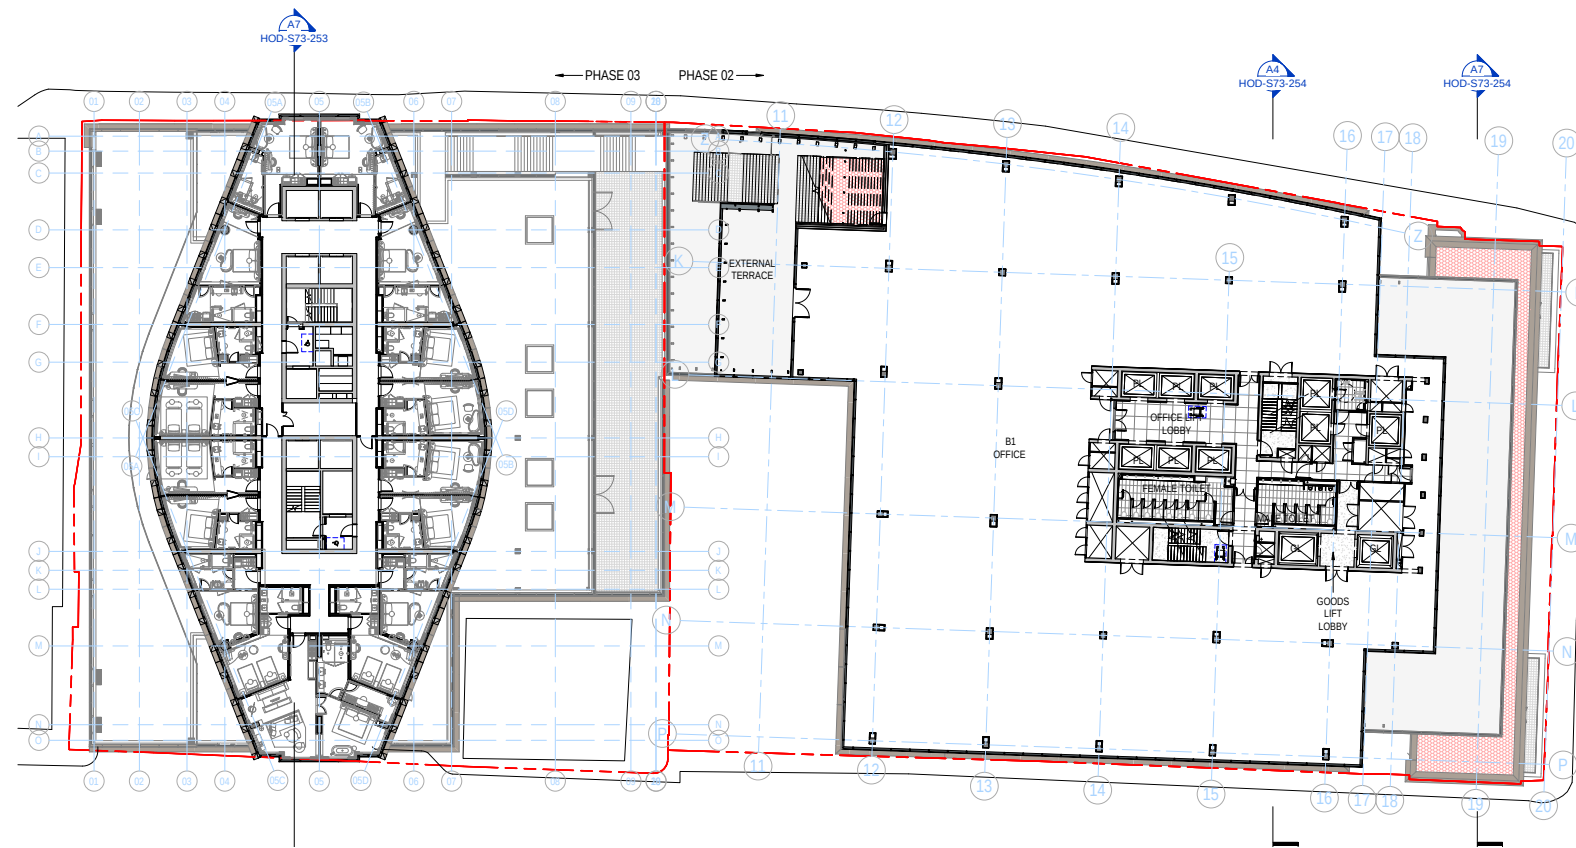

Floor Plans


2.0

Level 09


2.13

There have been no changes at this level.

Proposed Level 09

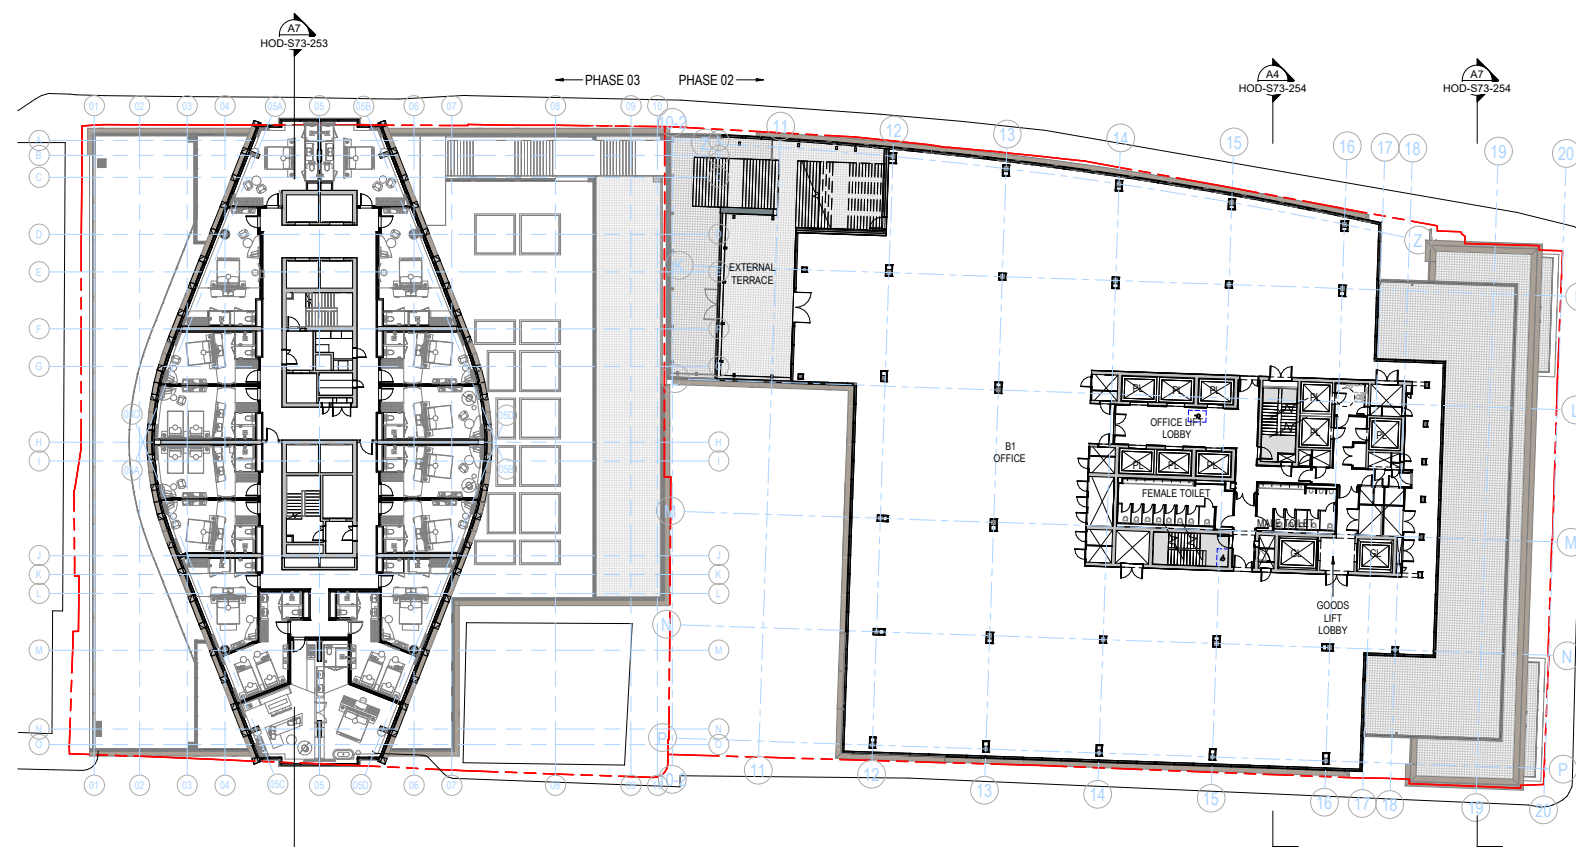

Consented Level 09

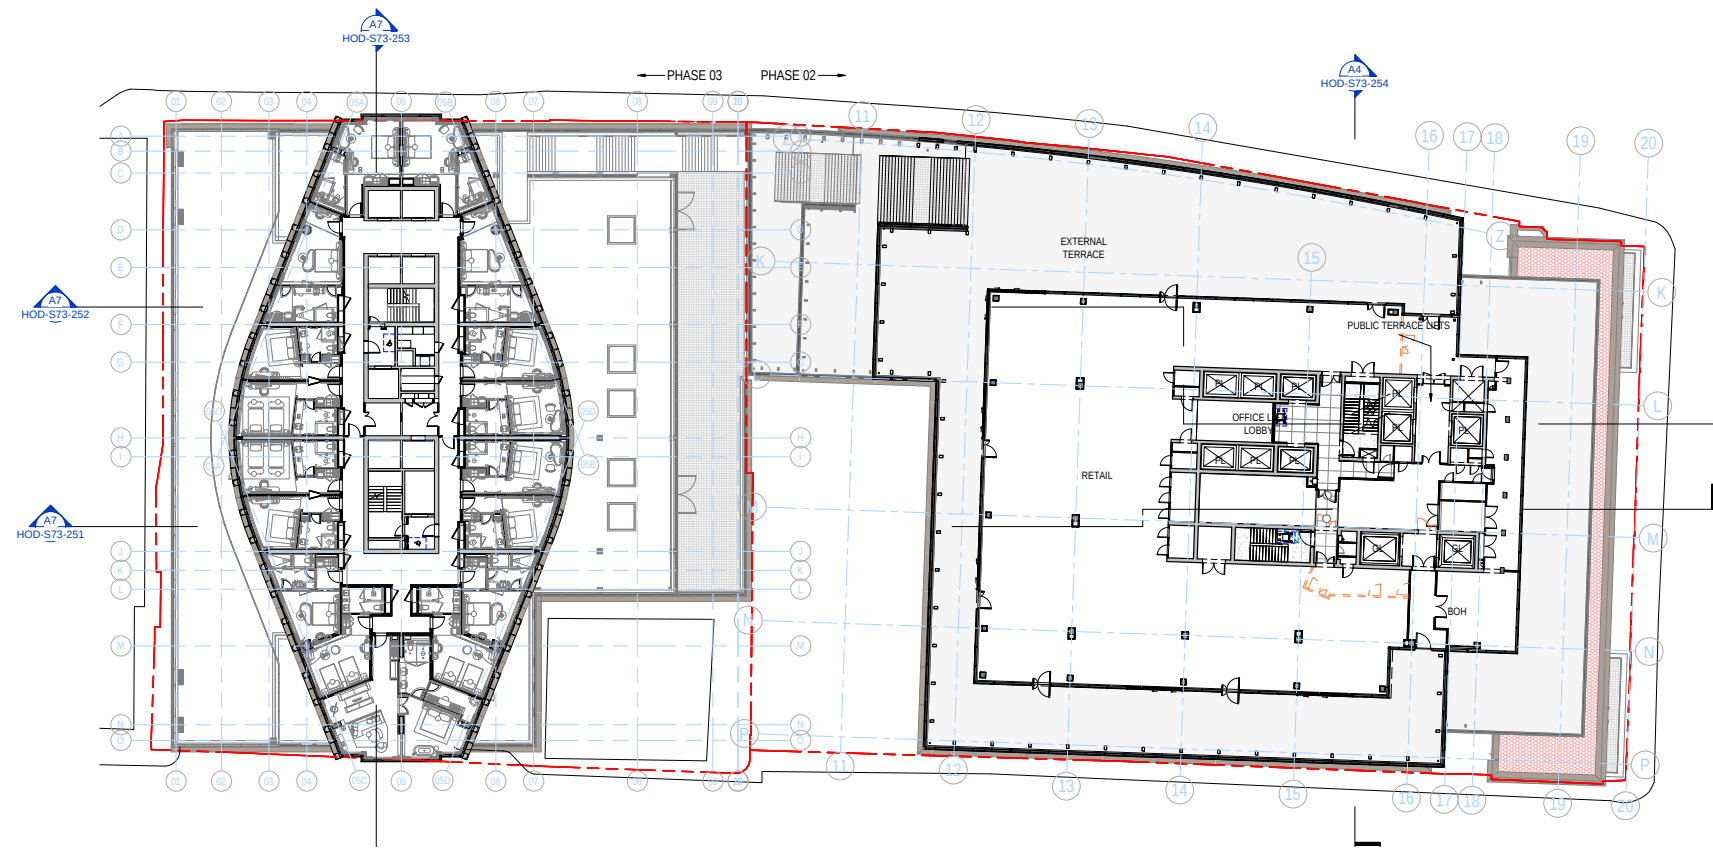

Floor Plans


2.0

Level 10

2.14

There have been no changes at this level.

Proposed Level 10

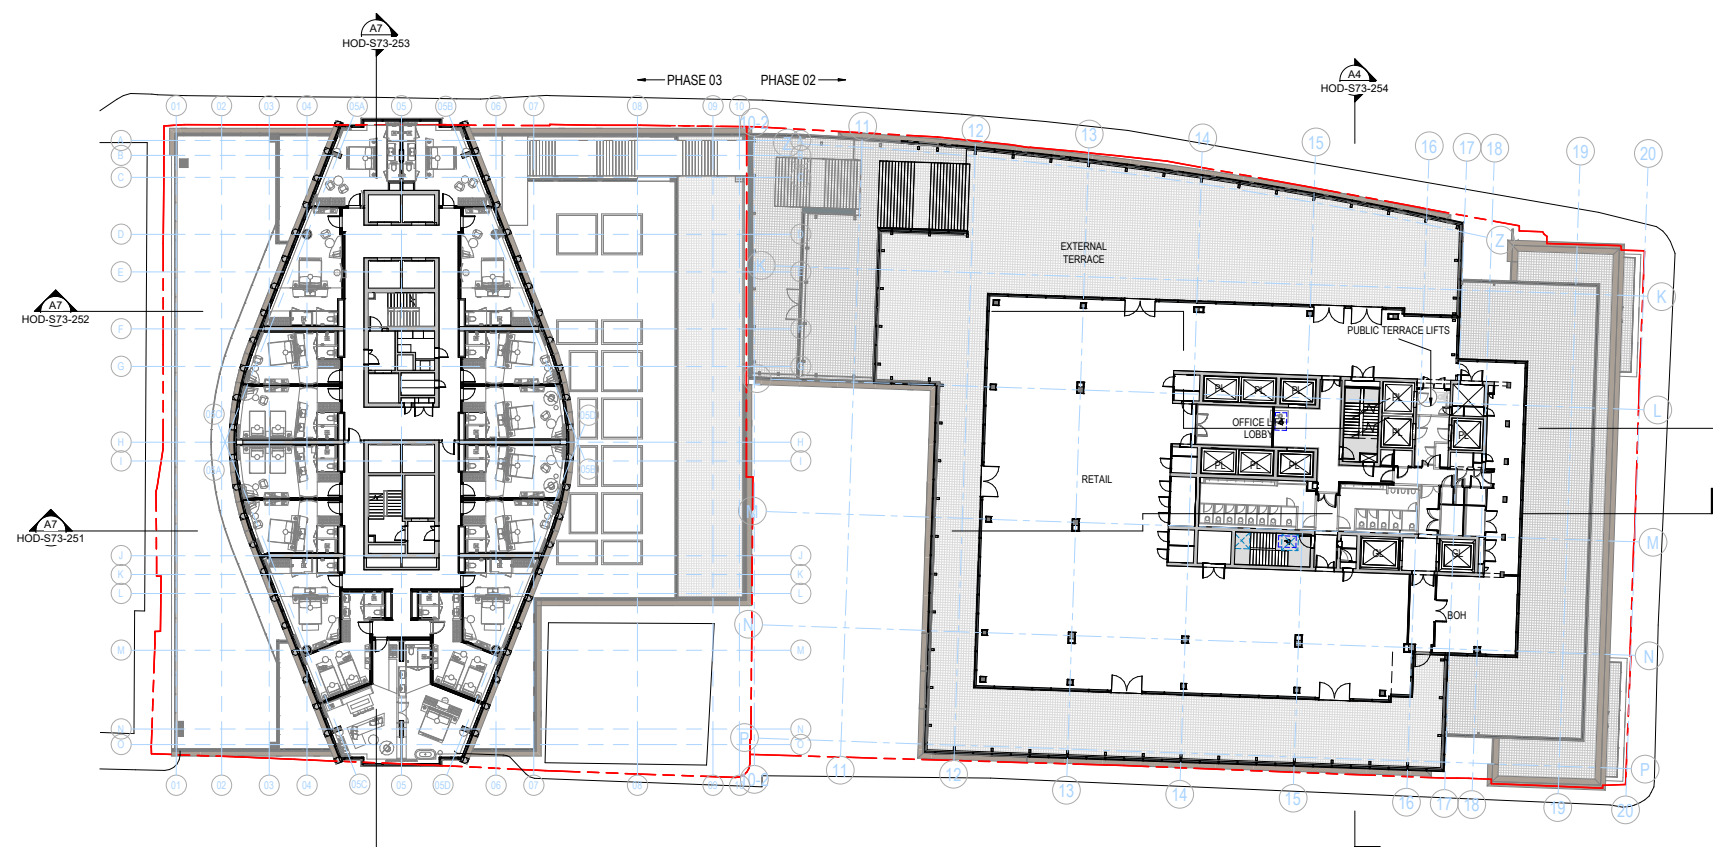

Consented Level 10


Floor Plans

2.0


Level 11

2.15

There have been no changes at this level.

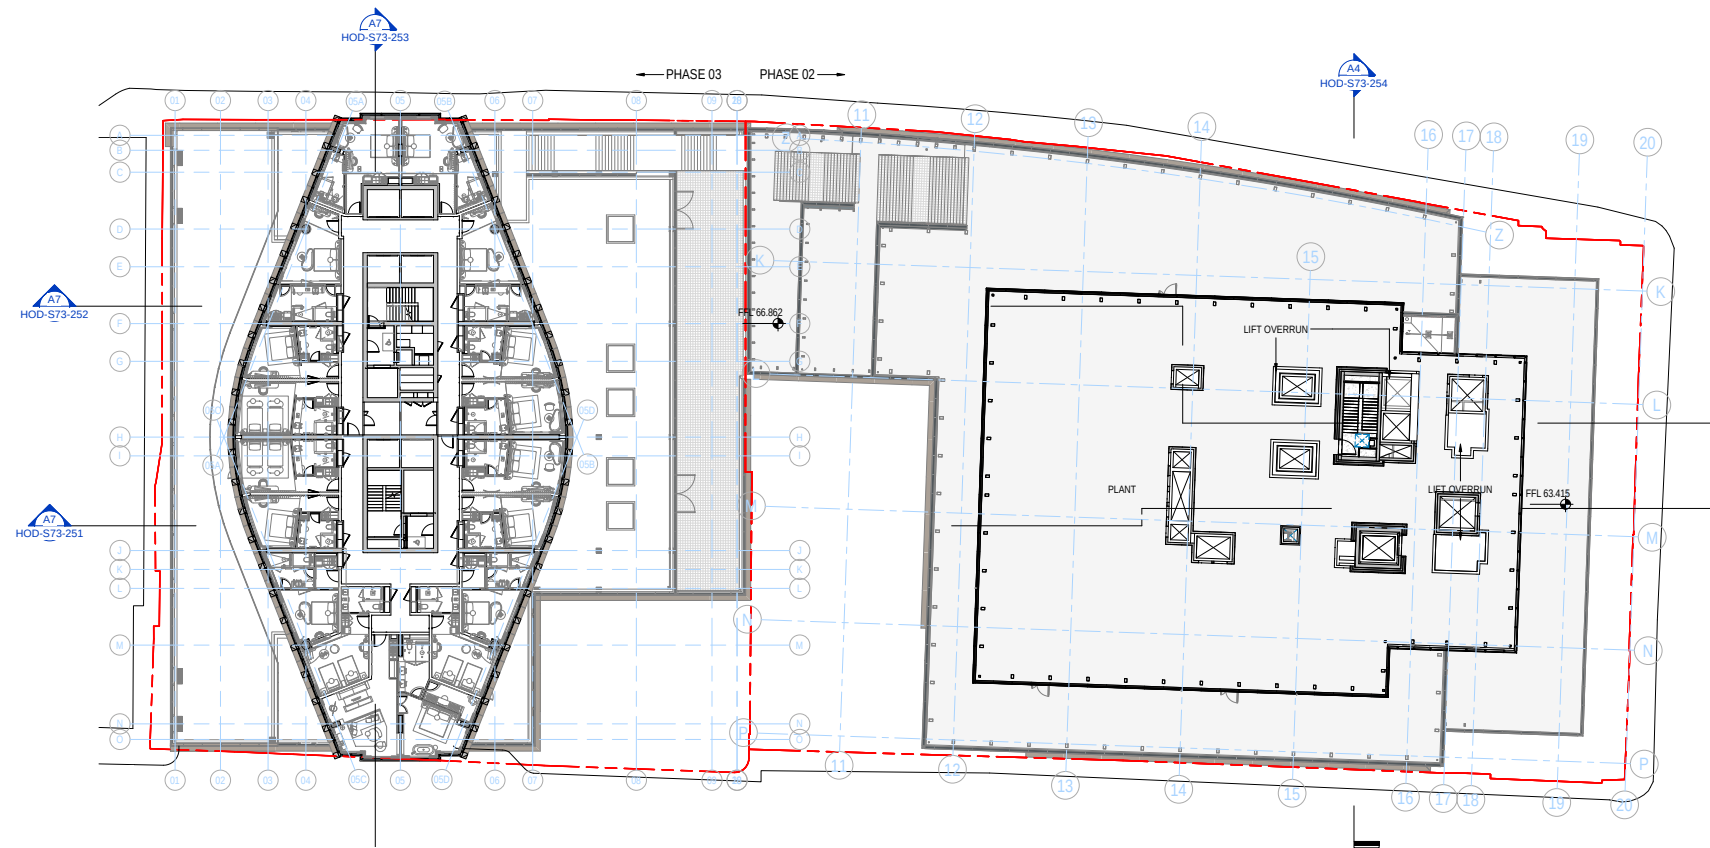

Proposed Level 11

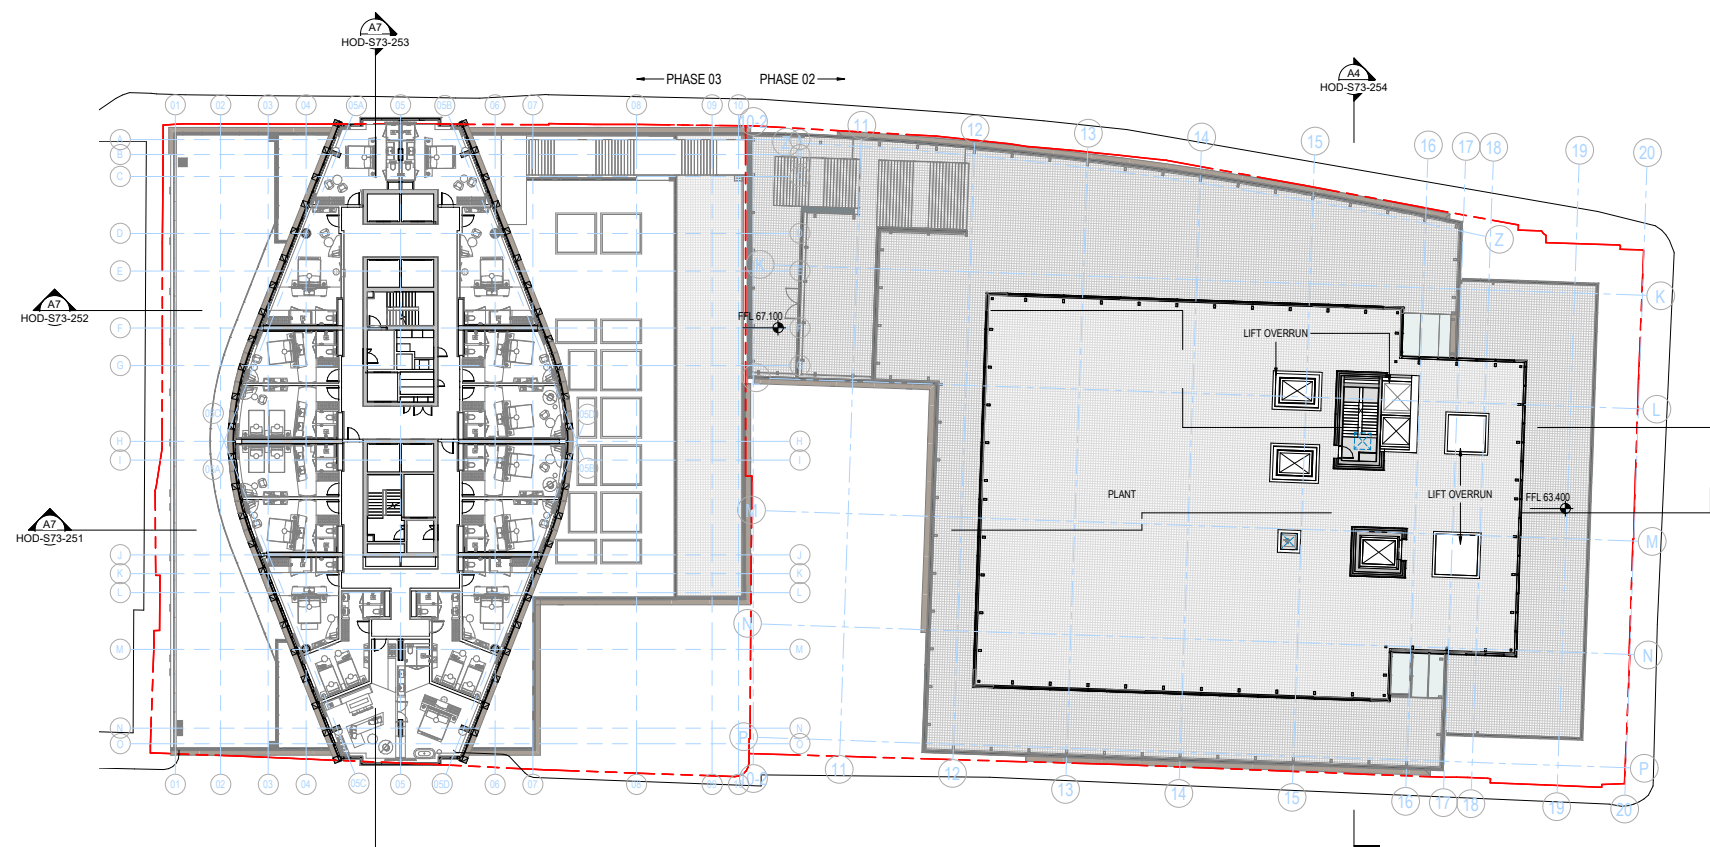

Consented Level 11


Typical Layouts - Proposed

Hotel 07-16


The bathroom layouts for the Accessible King Rooms have been updated to comply with Part M and M1 standards. The typical Hotel floor layouts remain the same as the previous consent.

3.0


3.1

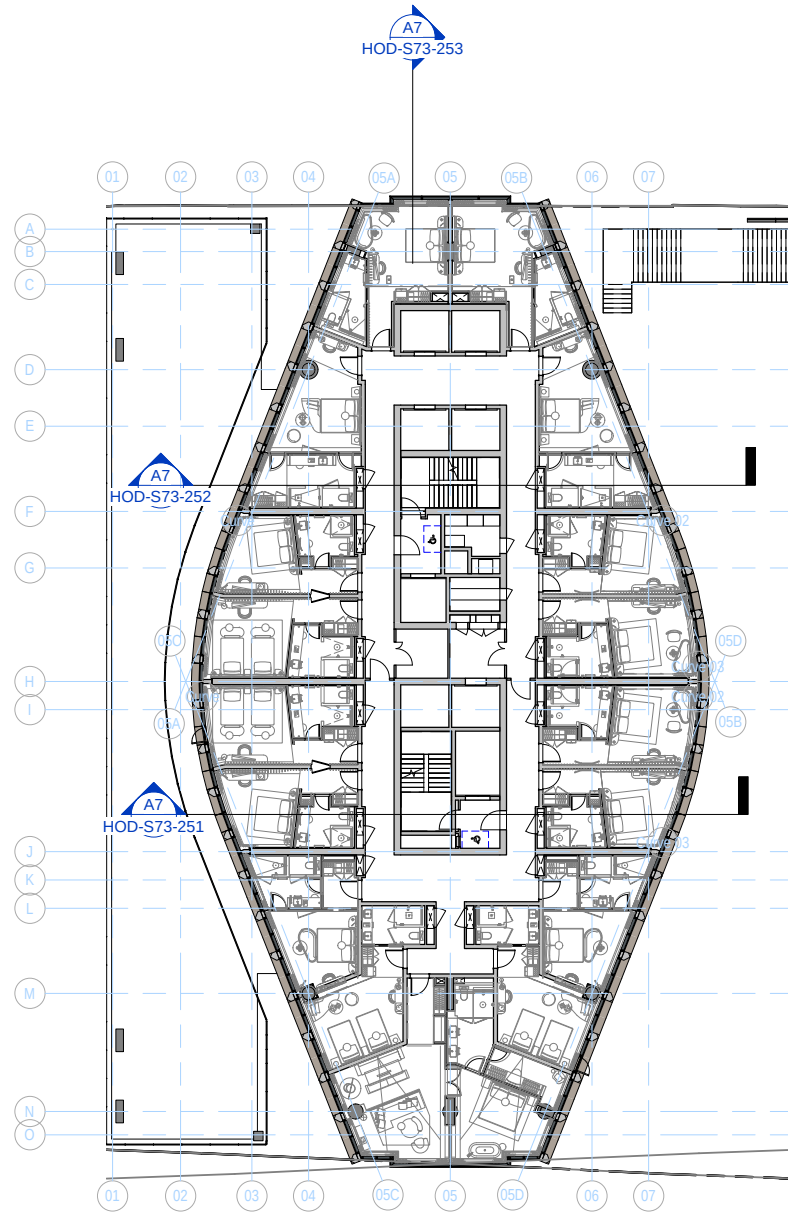

Level 07, Hotel 01 Plan - 1:200

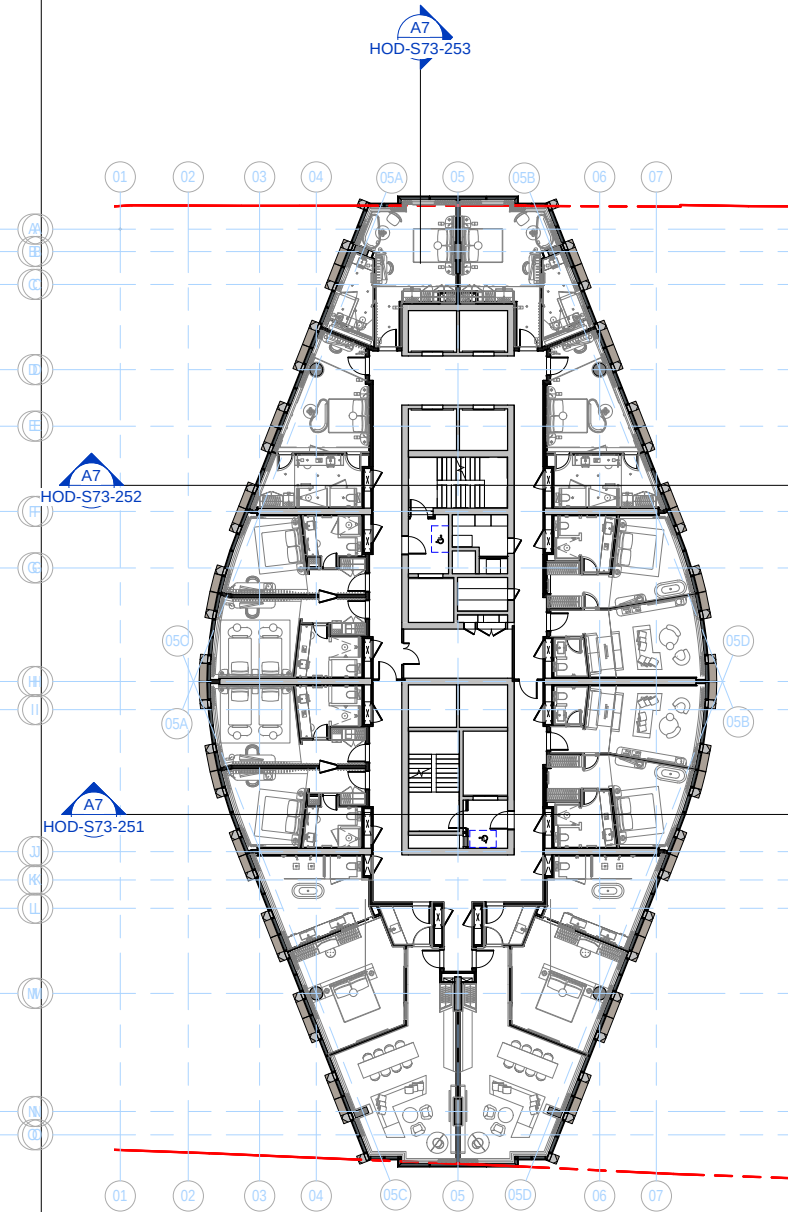

Level 15, Hotel 09 Plan - 1:200

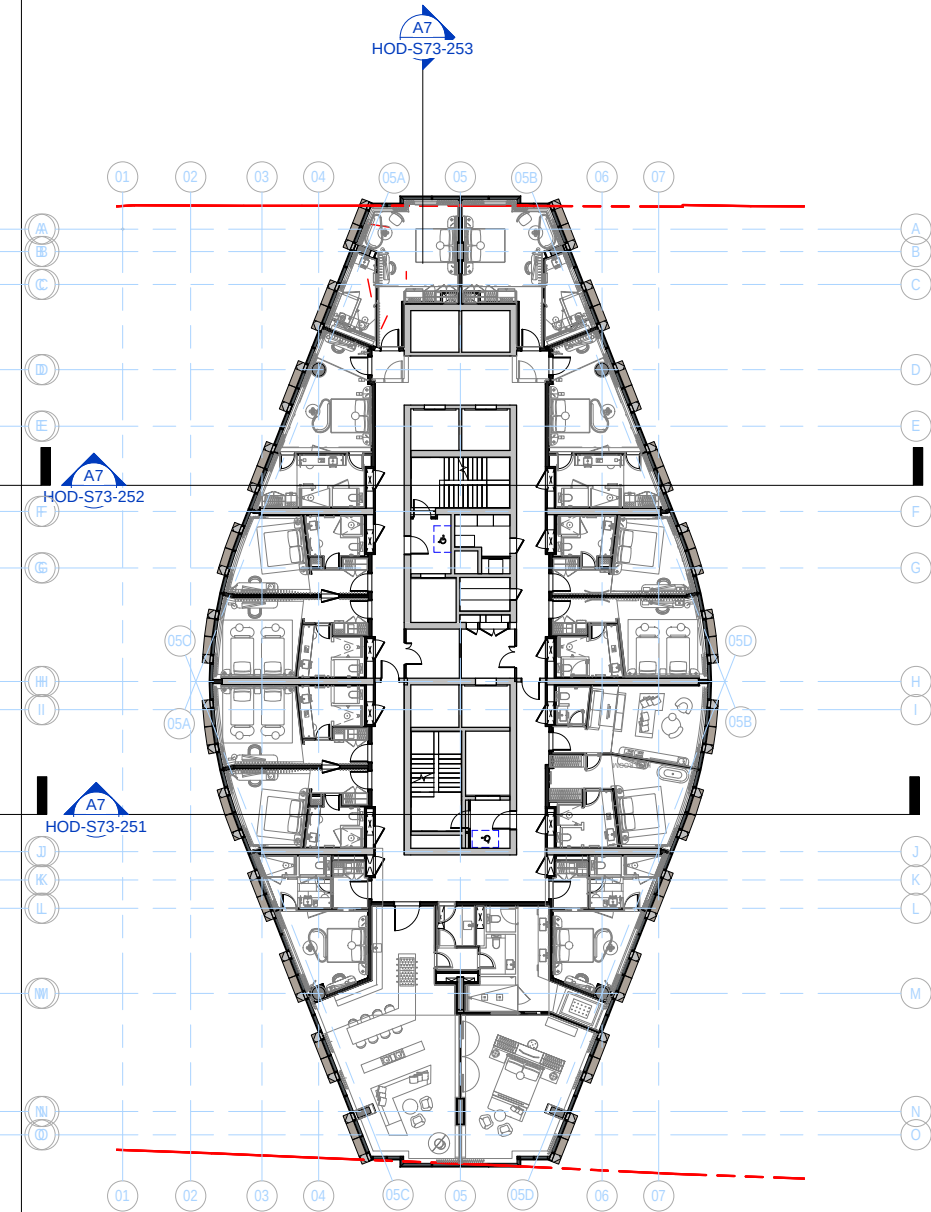


Level 16, Hotel 10 Plan - 1:200


Residential Layouts, 17-38

3.2


The typical residential floor layouts remains the same as the previous consent. The additional two storeys will have the same layout as Level 26 (8 apartments).

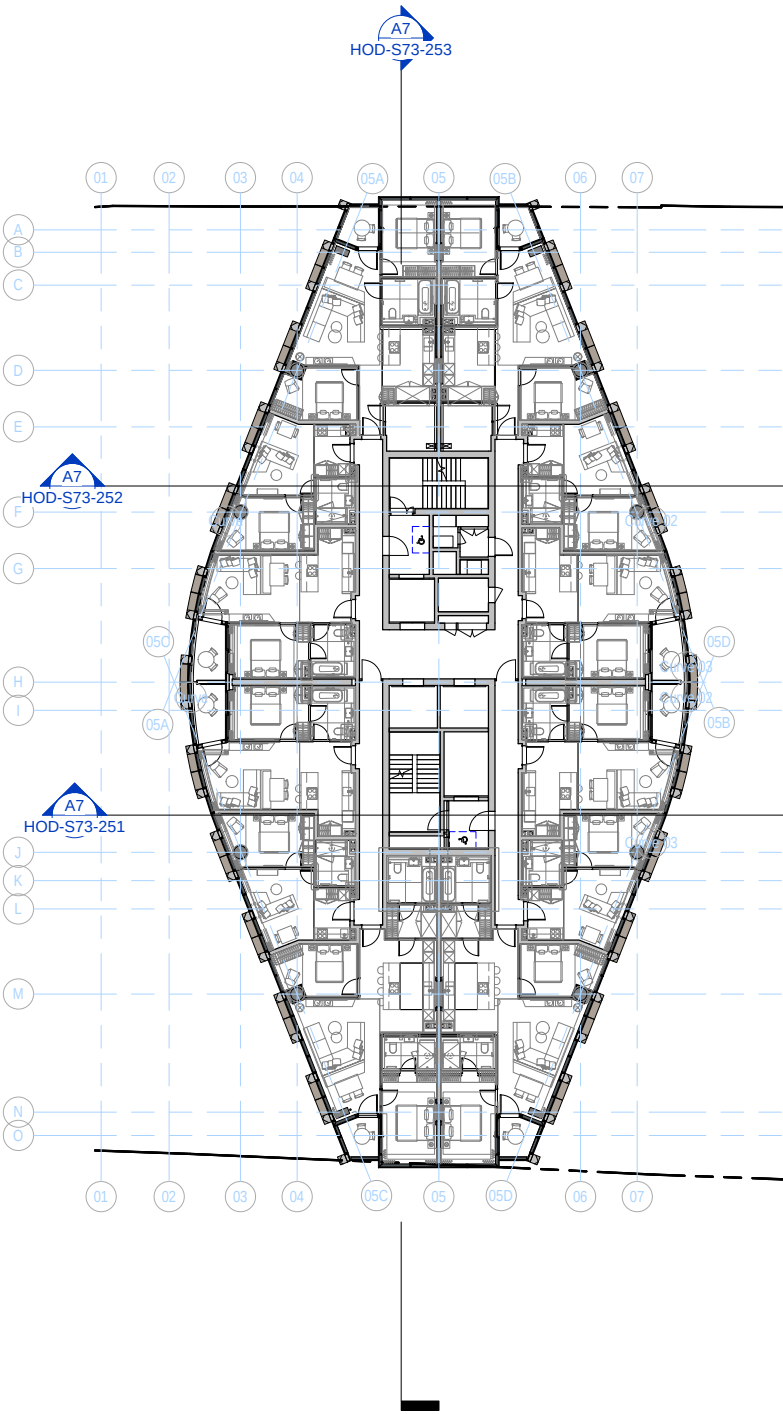

Level 17 plan - 1:200

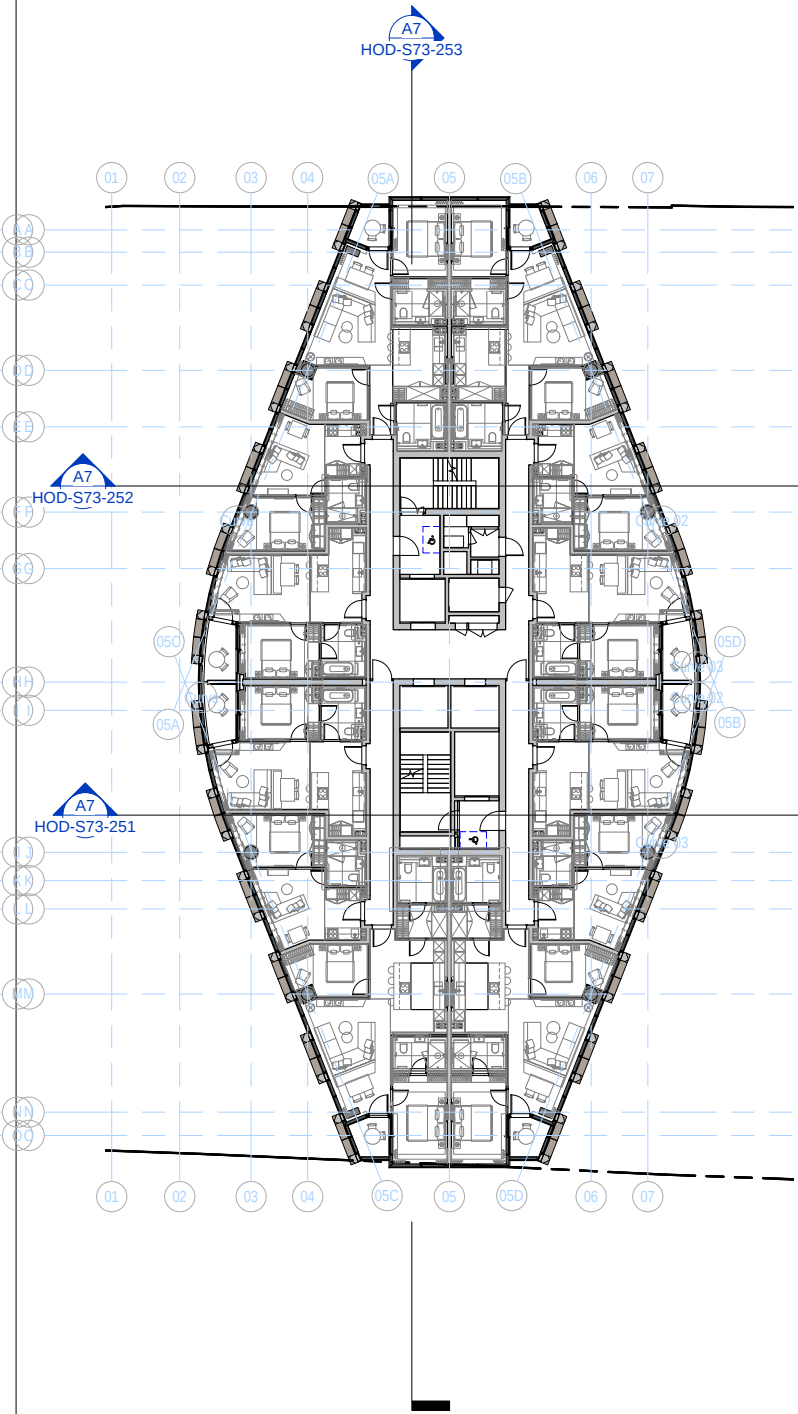

Level 18 plan (typical 18-25 layout)- 1:200

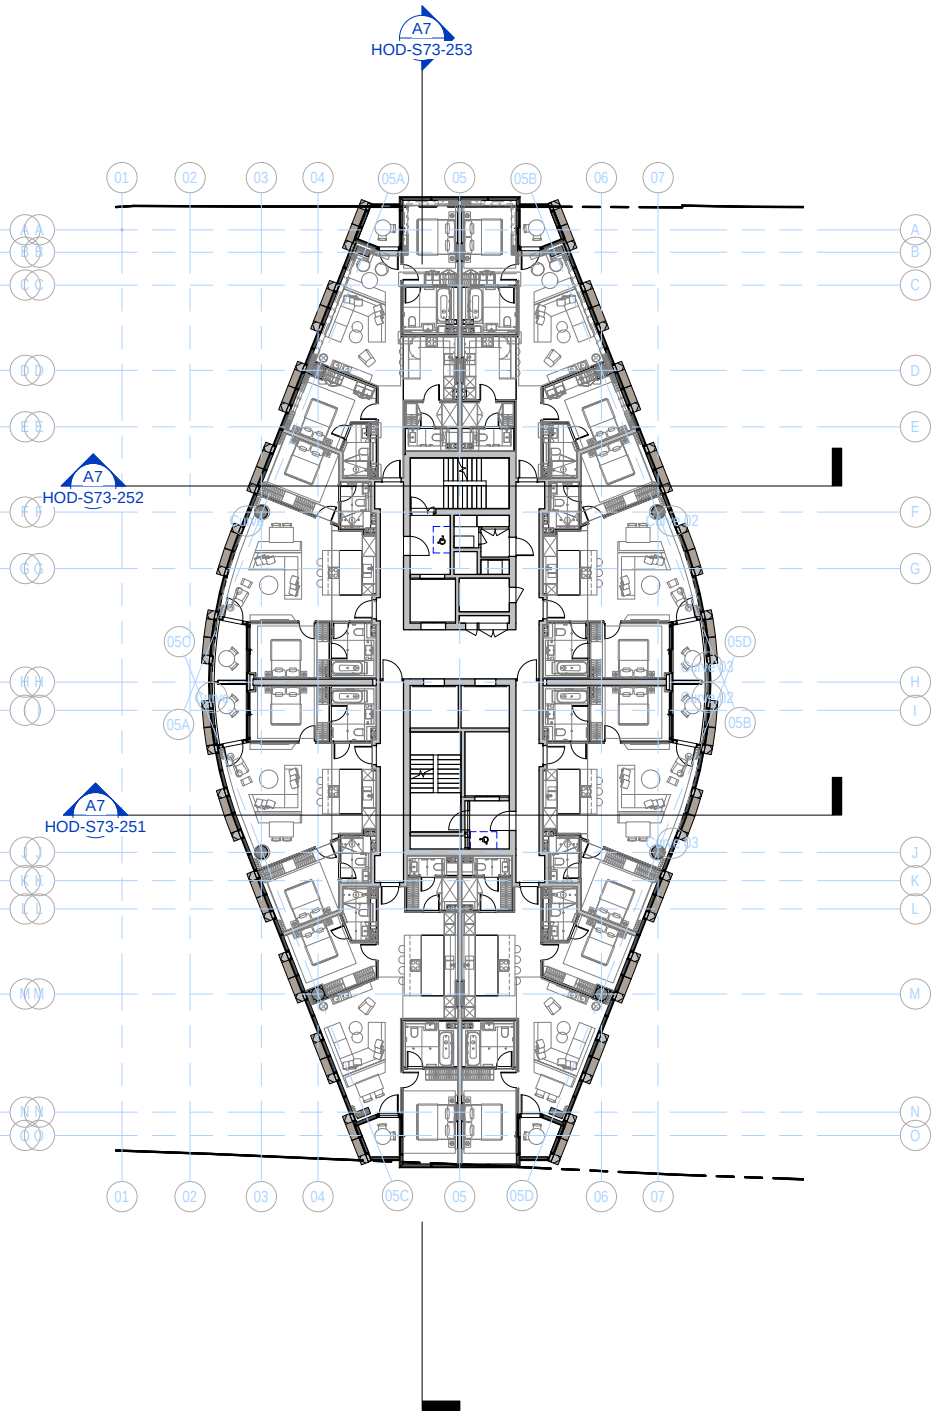

Level 26 plan (typical 26-38 layout) - 1:200