






STREET SCENE A-A @ 1:200

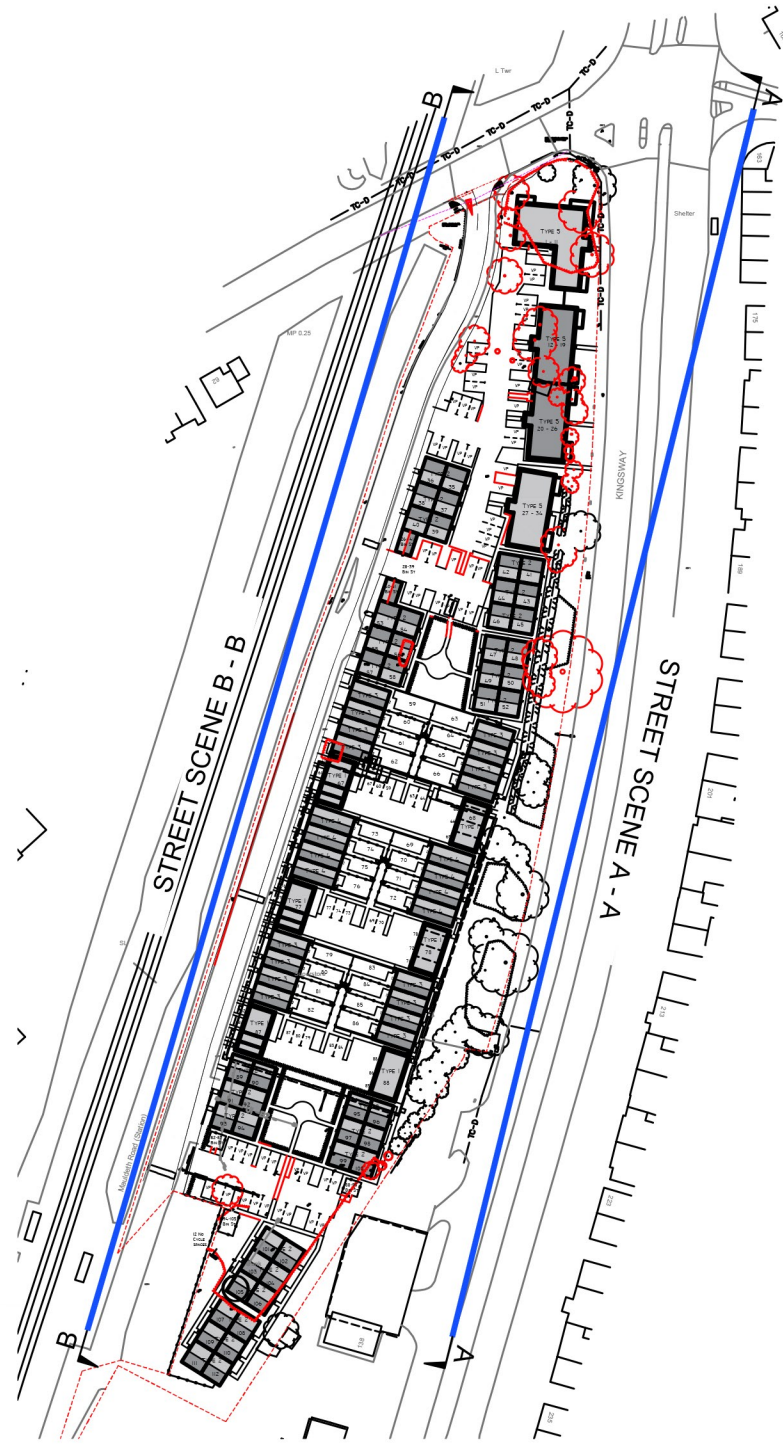

STREET SCENE B-B @ 1:200

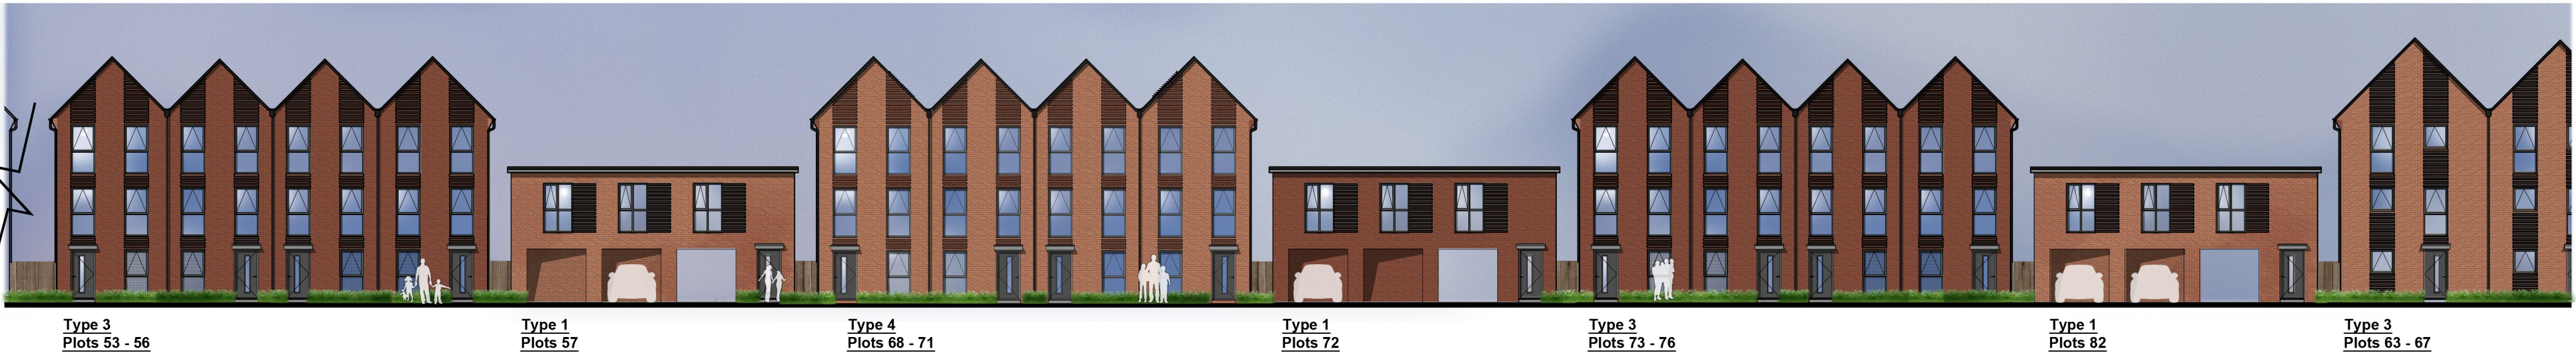

Levels shown on street Scenes are indicative.
Please refer to engineering details for further clarification.

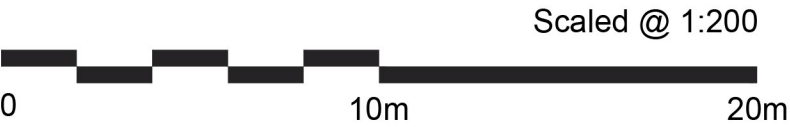

REV.	DESCRIPTION:	BY:	DATE:
STEN ARCHITECTURE STEN Architecture Ltd The Studio Harrison Street Wakefield WF1 1PS Tel: 01924 950985 Web: www.sten-architecture.co.uk Twitter: @STEN_arch Facebook: stenarchitectureltd LinkedIn: Sten Architecture			
CLIENT:	TRIPLE JERSEY LIMITED		
SITE:	KINGSWAY BURNAGE		
TITLE:	Street Scenes		
SCALE AT A1:	DATE:	DRAWN:	CHECKED:
1:200 & NTS	SEPT 23	SSH	
PROJECT NO:	DRAWING NO:	REVISION:	
2305	2305.04		