



NOTES

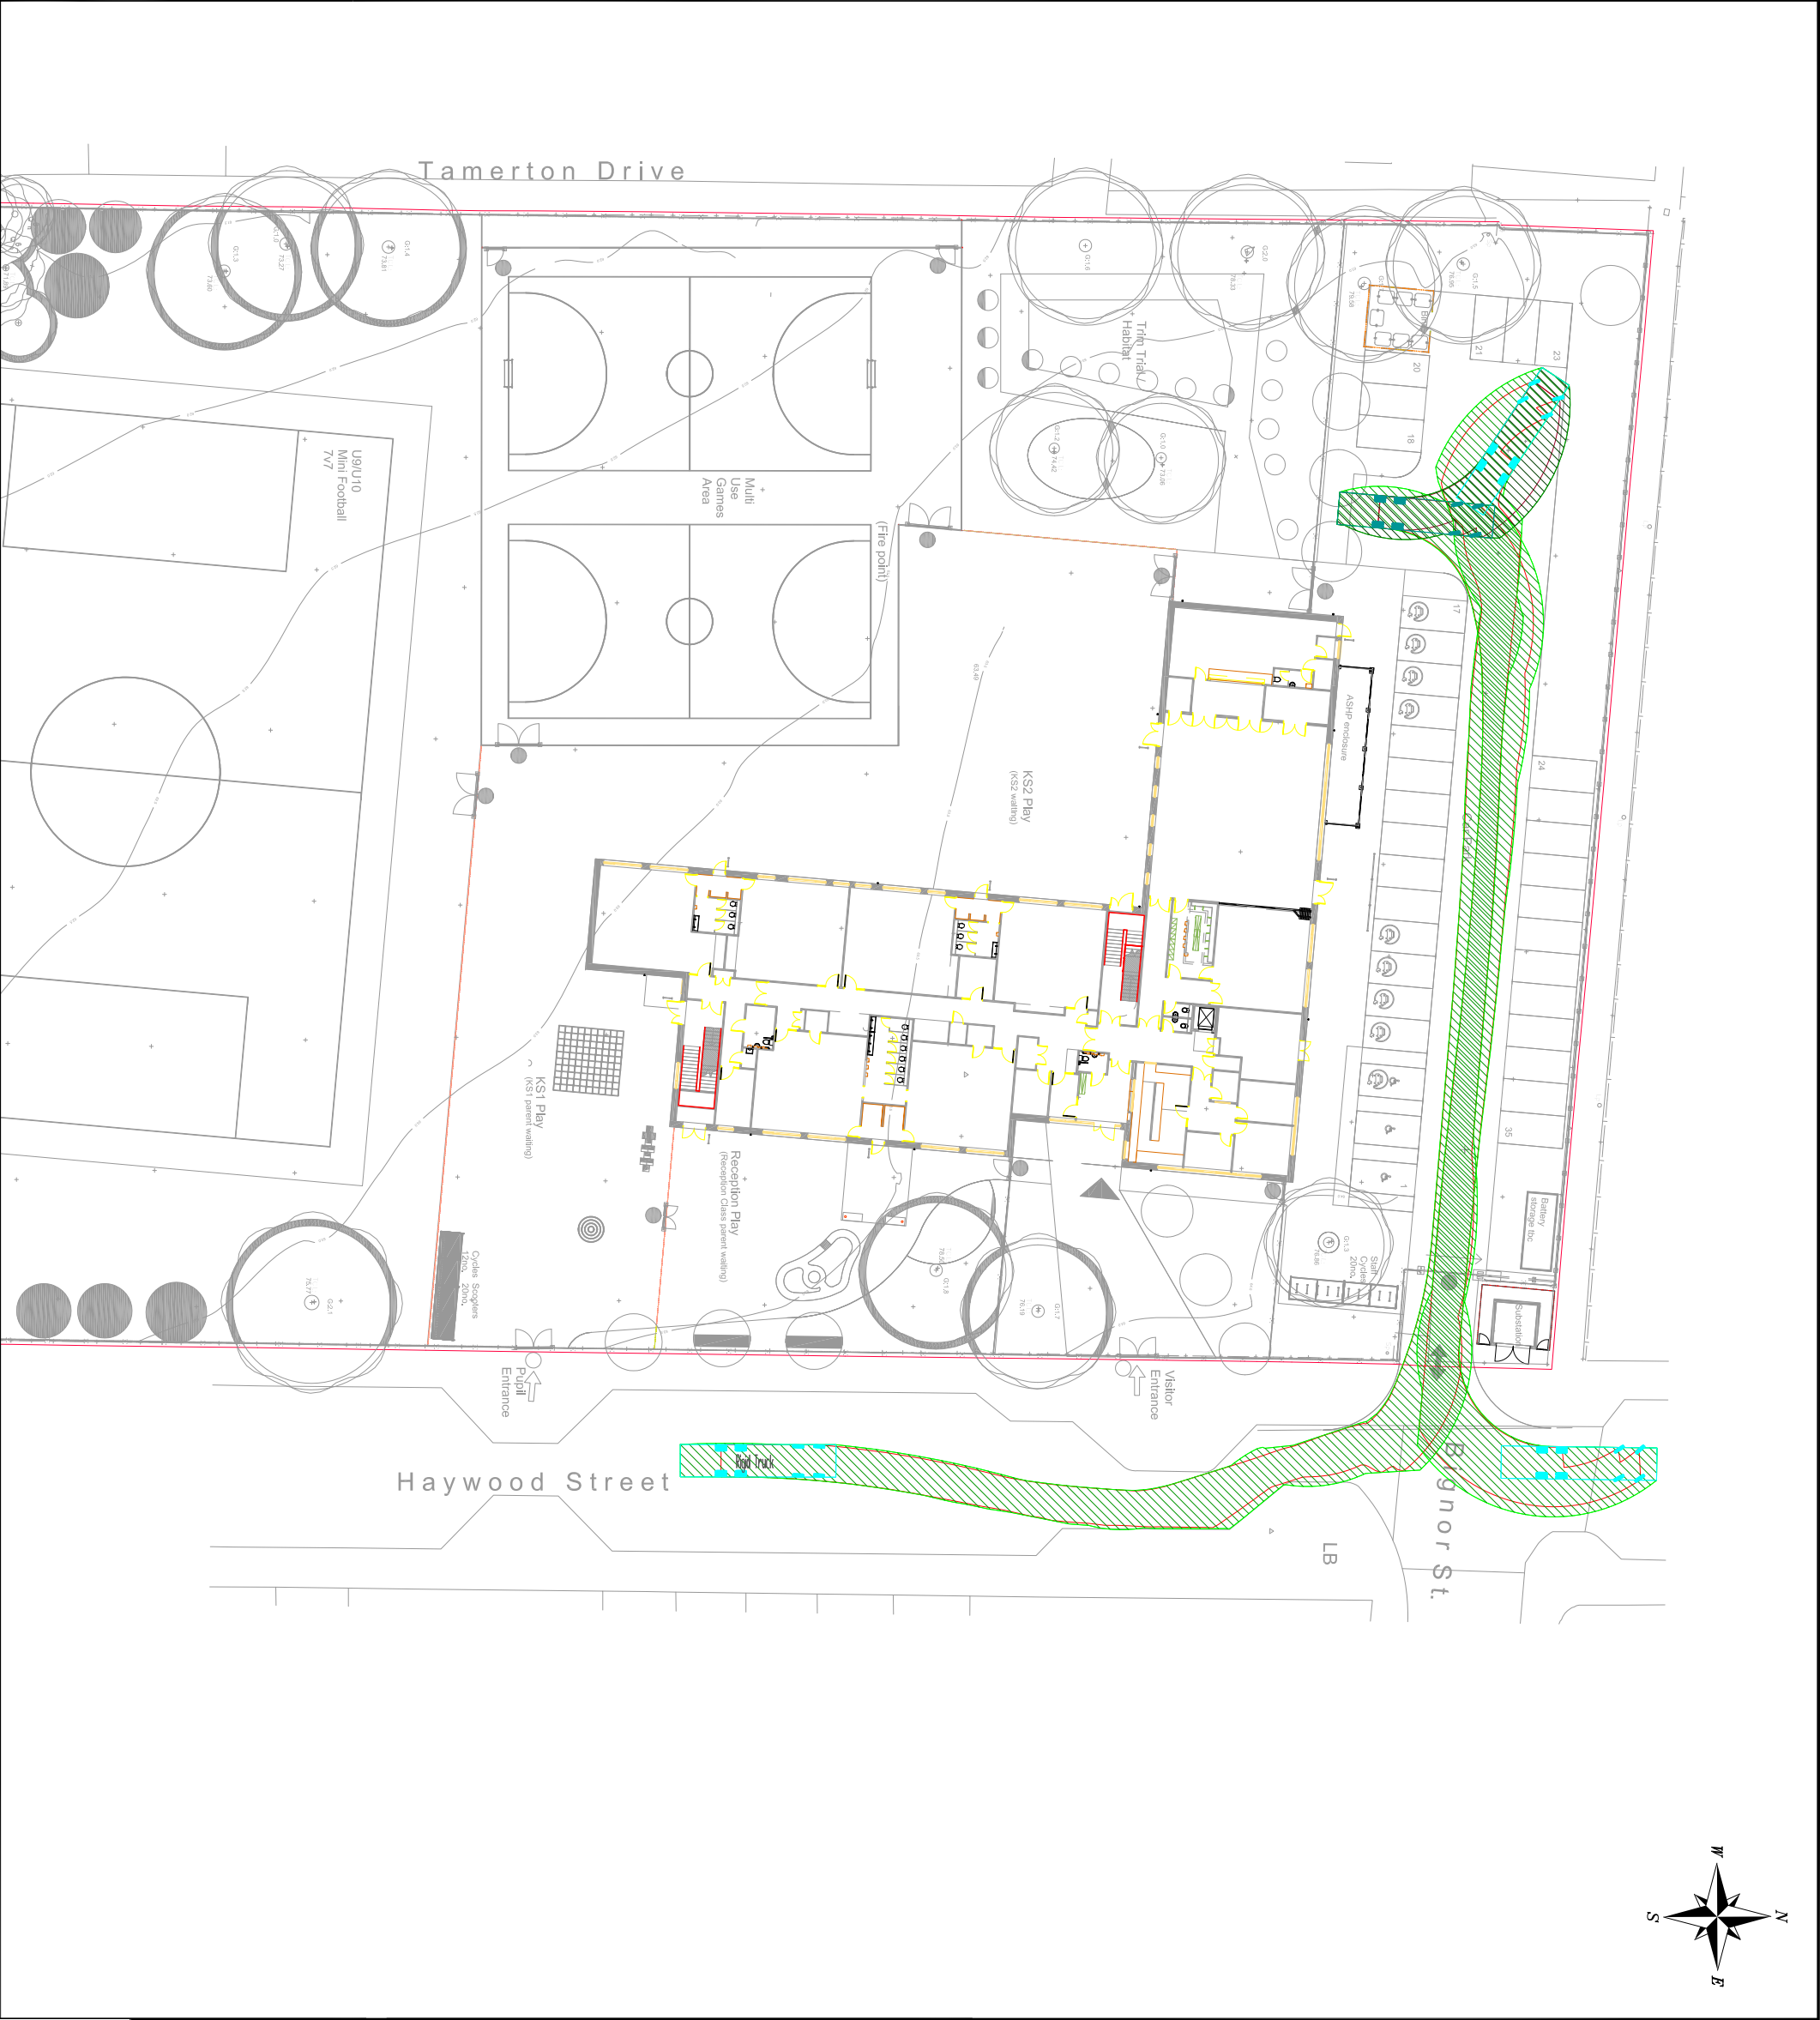

Rigid Truck
Overall Length 12.000m
Overall Width 2.500m
Overall Body Height 3.428m
Min Body Ground Clearance 0.412m
Track Width 6.005m
Lock to lock time 6.005m
Kerb to kerb turning Radius 11.900m

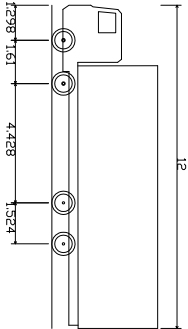

REV	DETAILS	DRAWN	CHECKED	DATE
-				

CLIENT:
**CONLON
CONSTRUCTION**

PROJECT:
OLIVE SCHOOL, CHEETHAM HILL

DRAWING TITLE:

SWEPT PATH ANALYSIS

SCALES:
1:500 @ A3

DRAWN:	SM	CHECKED:	TSB	DATE:	NOV 22
--------	----	----------	-----	-------	--------

Croft Transport Planning & Design
340 Deansgate
Manchester
M3 4LY

Email: info@crofts.co.uk
Tel: 0161 837 7380
Web: www.addisons.com/services/transport-planning

DRAWING NUMBER:

3920-SP02

REVISION:

-

Eddisons | Incorporating
Croft