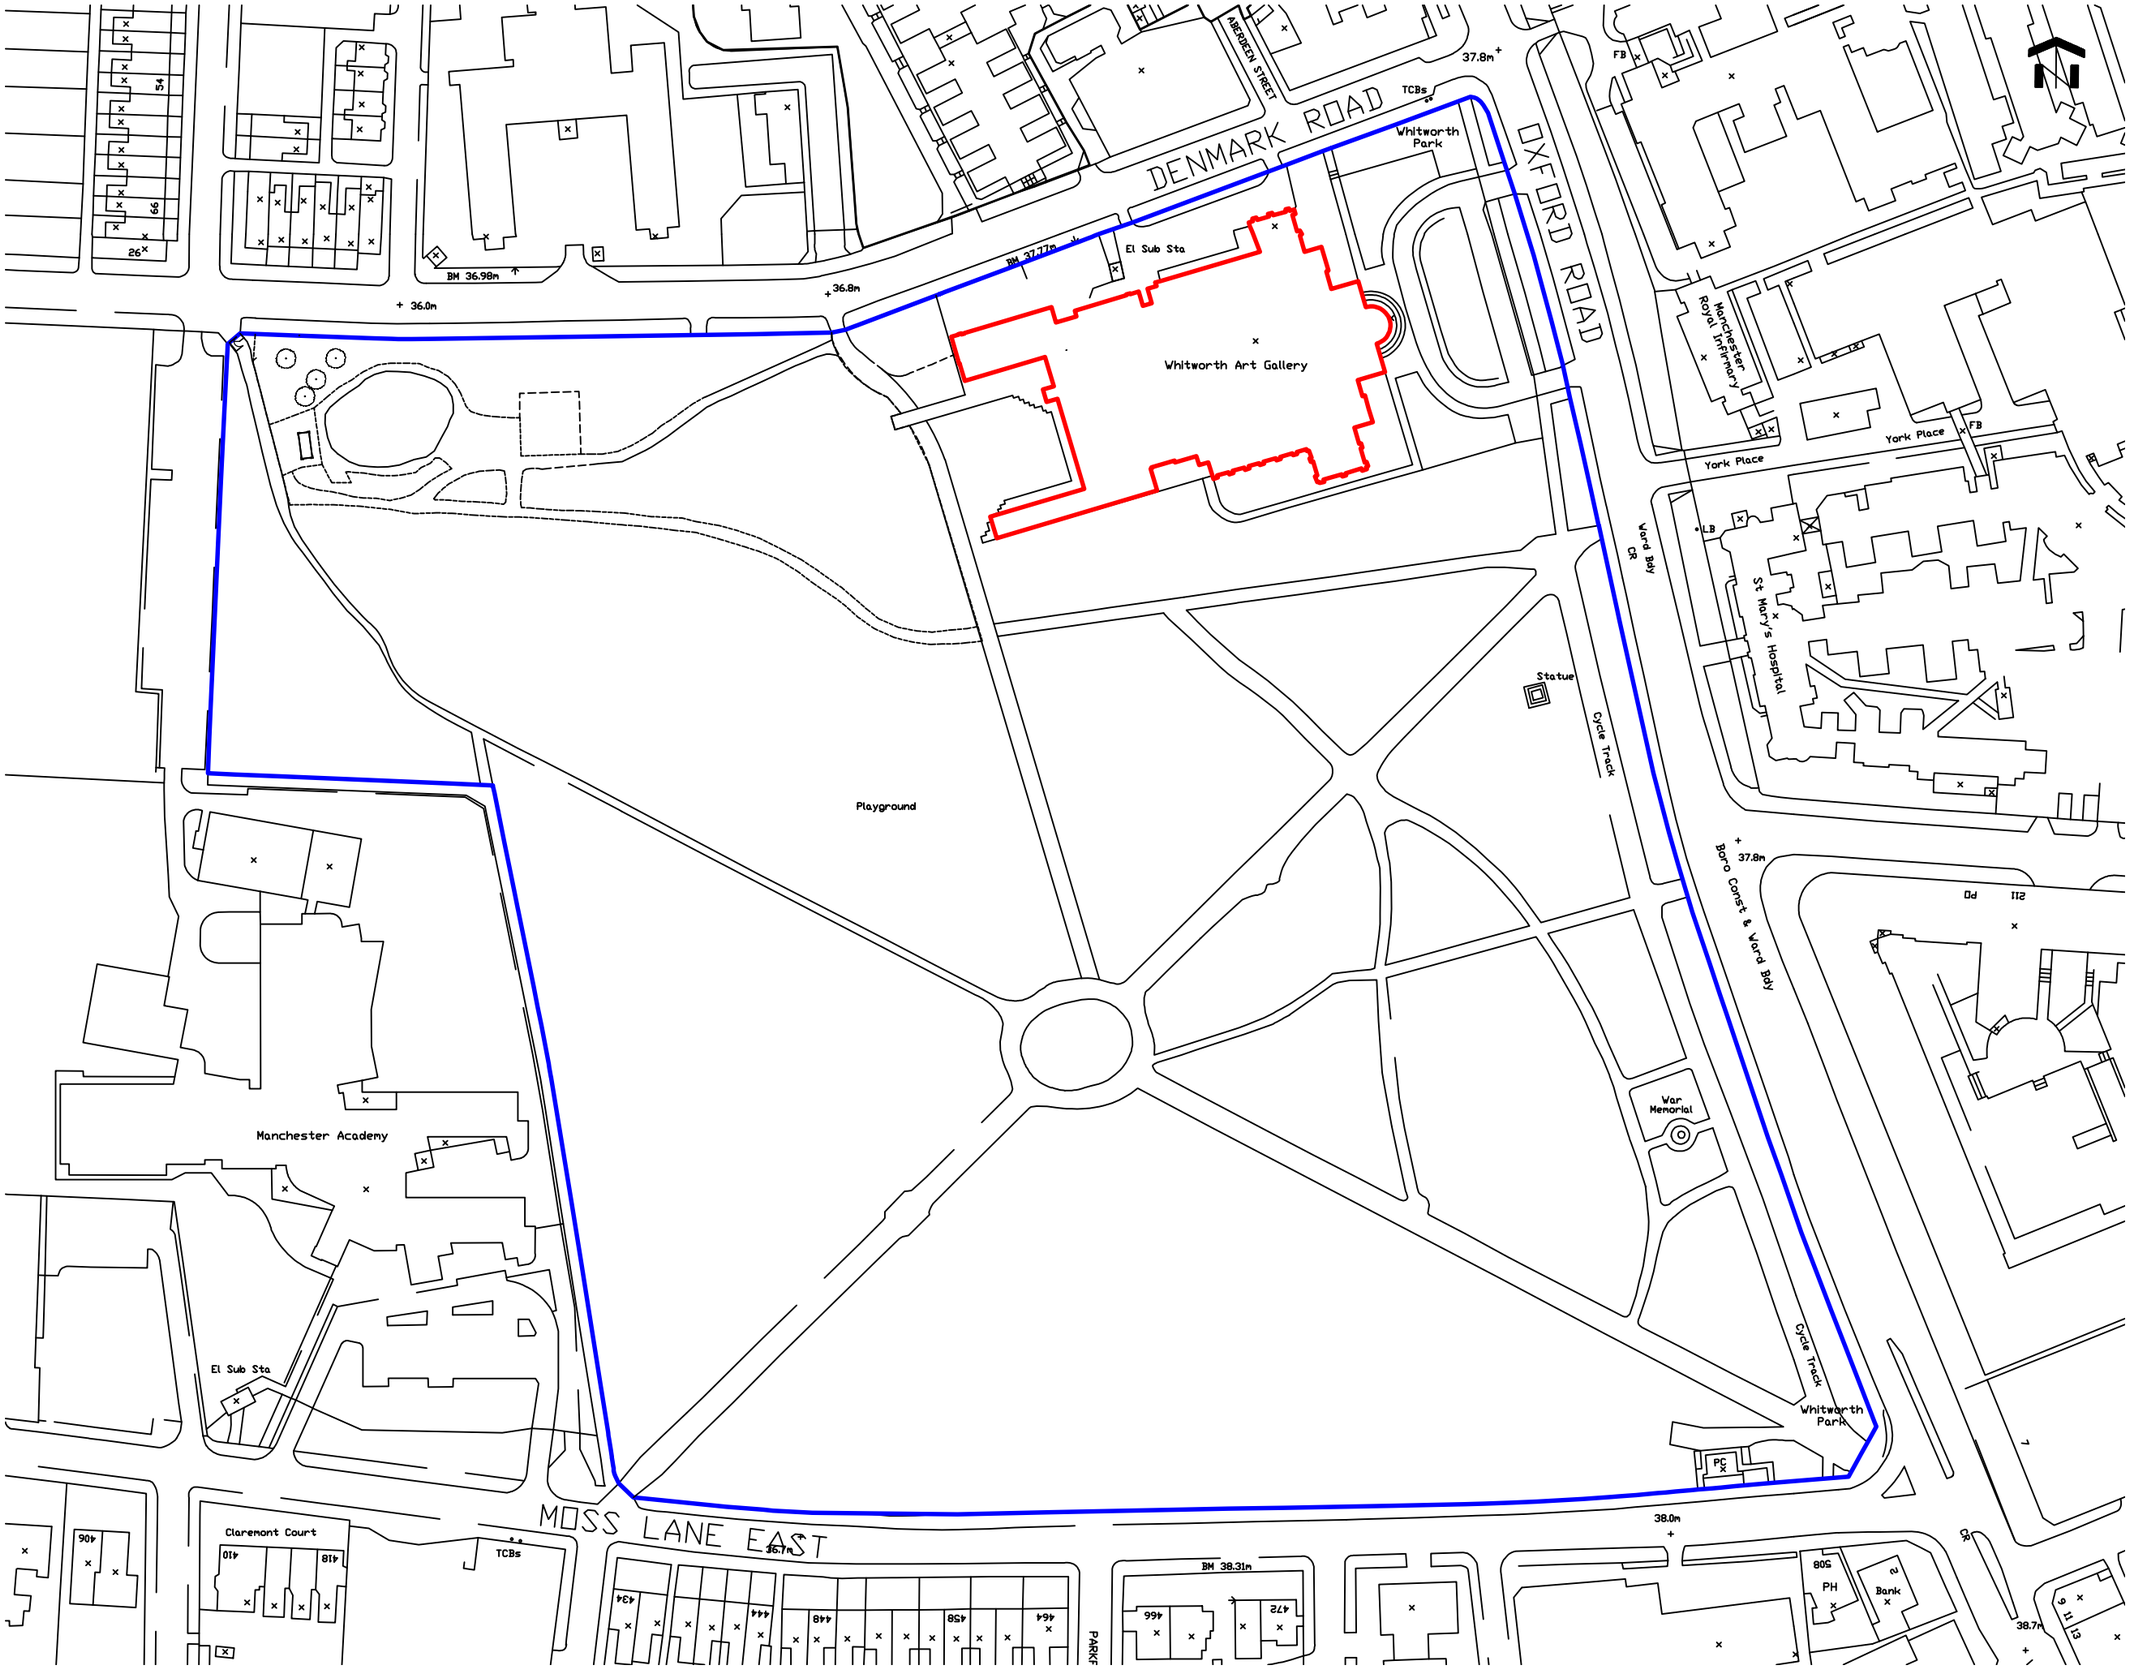

NOTES

1. DO NOT SCALE FROM THIS DRAWING.
2. ALL MEASUREMENTS ARE IN MILLIMETERS UNLESS STATED OTHERWISE.
3. THIS DRAWING IS TO BE READ IN CONJUNCTION WITH THE SPECIFICATION AND ALL RELEVANT ARCHITECTURAL, ELECTRICAL, MECHANICAL AND STRUCTURAL DRAWINGS.
4. © UNIVERSITY OF MANCHESTER. THIS DRAWING MUST NOT BE REPRODUCED WITHOUT PERMISSION.
5. DIRECTORATE OF ESTATES AND FACILITIES TO BE NOTIFIED OF ANY DISCREPANCIES.

Rev	Description	Rev	By	Chk'd	Auth

MANCHESTER 1824
The University of Manchester

Directorate of Estates and Facilities
Beyer Building
The University of Manchester
Oxford Road
Manchester
M13 9PL

Drawing Status
PLANNING

Project
INSTALLATION OF LIFTING HOIST

Building Name
THE WHITWORTH

Building No.
031AA

Site Name
OXFORD ROAD

Sub Site Name
-

Drawing Title
SITE LOCATION PLAN

PM	Drawn	Checked	Authorised
JW	JW	-	-
Scale @ A3 1:1500	Date 19-10-23	Date -	Date -

Drawing No.
031AA-8504-A100

Revision
-

Original Drawing Paper Size 297mm x 420mm

Plot Stamp: C:\Users\mtessyj\OneDrive - The University of Manchester\8504 WAG - installation of lifting hoist\05 Drawings & Specifications\Whitworth Park Plan.dwg