


Proposed Elevations

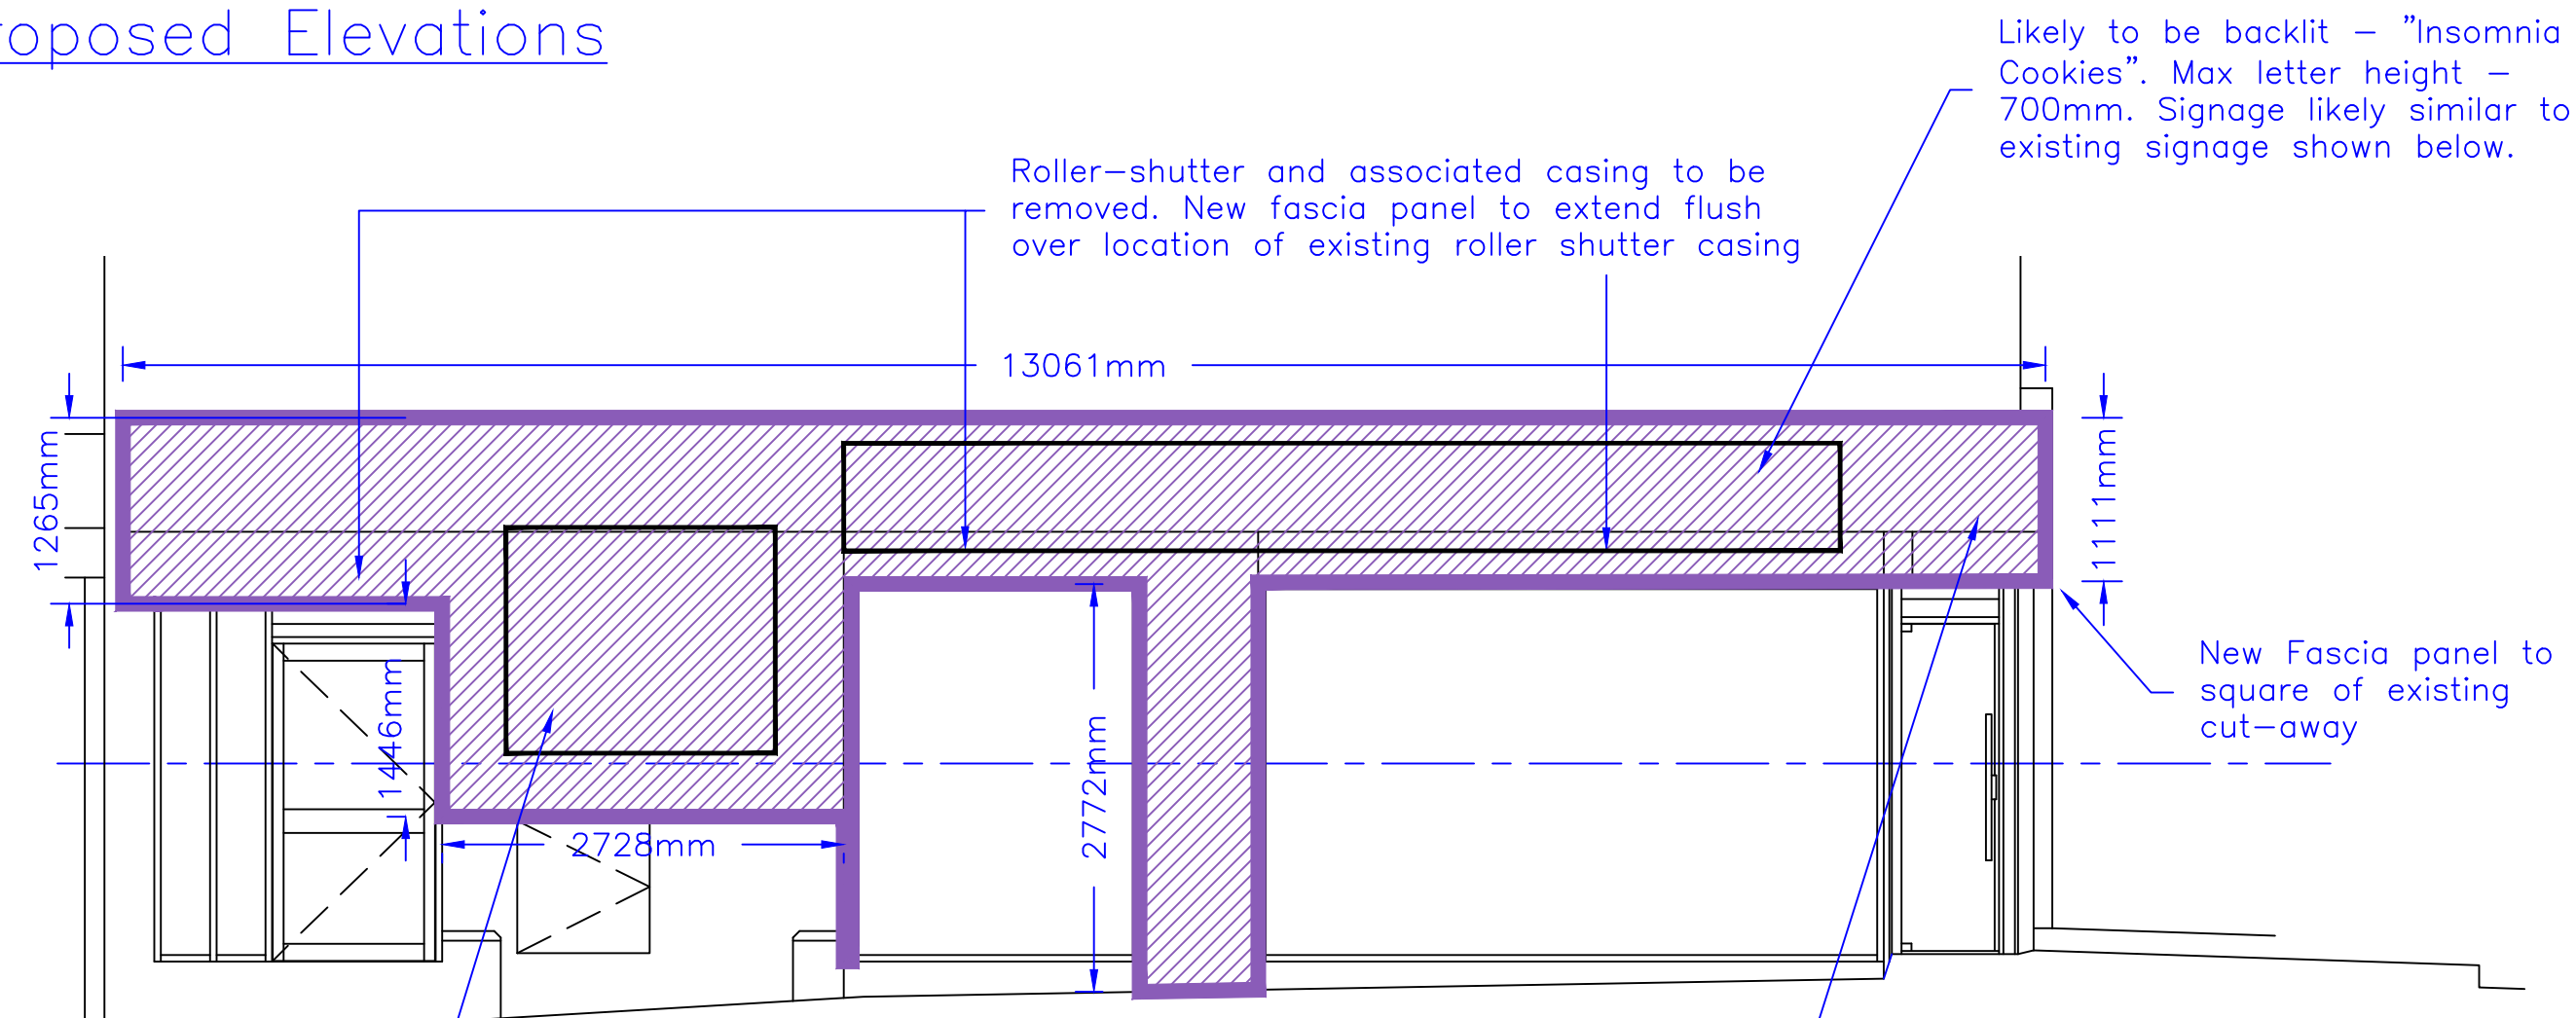

Cawdor Road Elevation @ 1:50

Likely to be backlit and feature signage such as the Open Late Late Sign shown below.

Advertising notes are indicative. Final design to be submitted as part of a separate advertising consent application.


Notes: The total branded/signage area is no larger than the area previously occupied by the existing signage and the existing, branded roller shutter boxes, combined.



Existing Facades

Existing fascia and shopfront panel to be replaced with new "Purple Alumi" fascia panel

Roller-shutter and associated casing to be removed. New fascia panel to extend flush over location of existing roller shutter casing

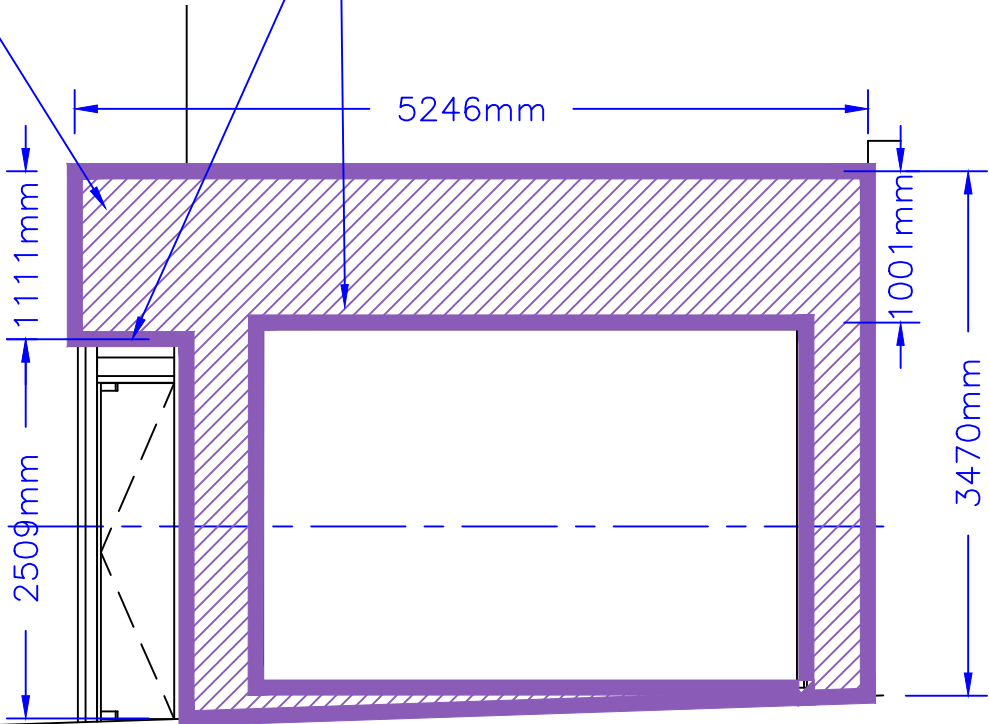

Wilmslow Road Elevation @ 1:50

Revisions

Reference	Date
A Drawing format changed as MODE requested Drawing split into 3x parts.	17.10.2023
B Drawing format changed as MODE requested Updates.	18.10.2023

Status

Approval

This drawing is the property of Barnwood Limited. At all times it must not be copied or passed to a third party without written consent.

Figured dimensions to be read in preference to scaled.

Client



Contract

222, Wilmslow Road,
Manchester M14 6LF

Drawing Title

Planning - Proposed Elevations

Date 11.10.2023	Cad Ref.
Drawing No. 13372J-03-02	Revision B
Scale 1:50	Drawn By jp

Barnwood
Shopfitting

203 Barnwood Rd
Barnwood Gloucester, GL4 3HS
Phone: (01452) 614124

Web: www.barnwood.co.uk
Email: enquires@barnwood.co.uk