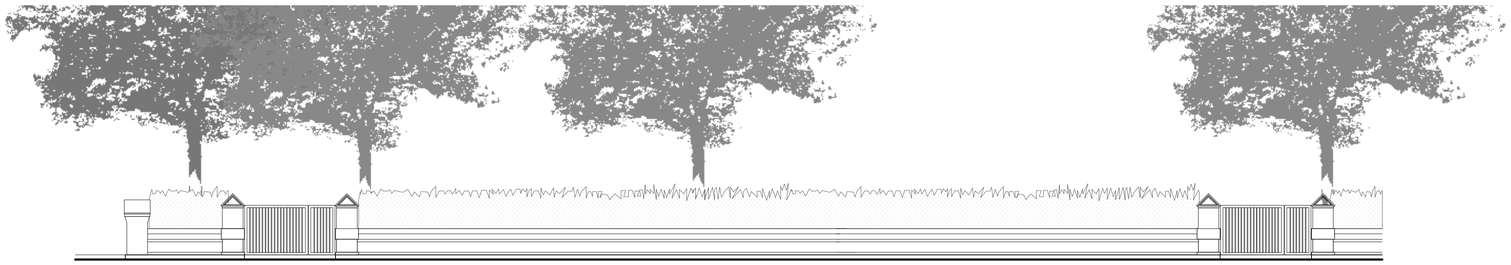

Boundary Wall Elevation Proposed (Whalley Road) 2023

Boundary Wall Elevation Existing (Whalley Road)c.2022

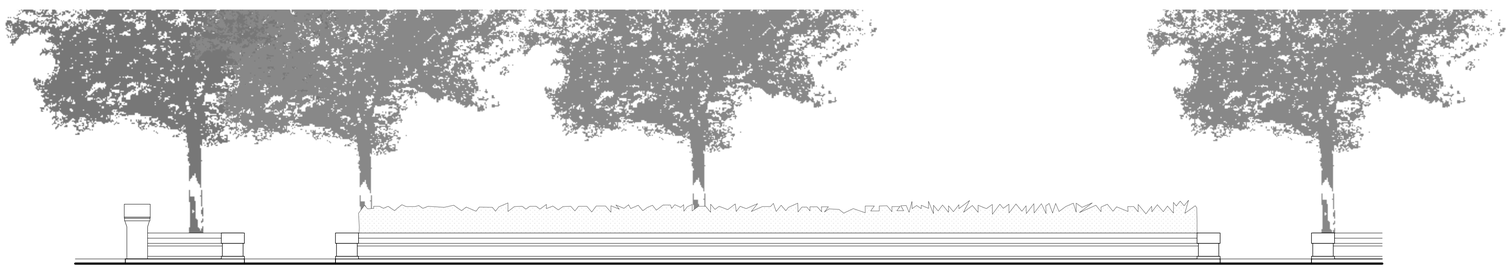

Boundary Wall Elevation Existing (Whalley Road)c.2014

© re|form architects

note:

This drawing is copyright.

Do not scale off dimensions. all dimensions are to be checked on site by contractor. Contractor to report any dimensional discrepancies, errors or omissions prior to commencing on site.

Make Good to all surfaces disturbed

ALL STRUCTURAL STEELWORK AND RELATING STRUCTURES TO BE TO THE STRUCTURAL ENGINEERS DESIGNS, CALCULATIONS AND CONFIRMATION. THIS DRAWING IS TO BE READ IN CONJUNCTION WITH ALL THE APPROPATE STRUCTURAL ENGINEER'S INFORMATION.

IF IN ANY DOUBT ASK

Rev.	Date	Comment
A	23.08.23	Bin Store Removed

re|form

[architects and urban strategists] ltd

14 Achol Road | Whalley Range| Manchester | M16 8QN
T+44[0] 7976 760 680
e| studio@rasuk.co.uk

Client

C6H12 Construction

Project Title

Proposed Additional Apartment & External Works To Residential Development At 24-26 Whalley Road, Whalley Range, Manchester, M16 2DJ

Drawing Title

Whalley Road Boundary Wall, Existing And Proposed

Status

C

Scale

1:100 @A1

Job No.

RD|CH|22-435

Drawing No.

021

Rev.

A