

Existing Location Plan

General Notes

No.	Revision/Issue	Date

Firm Name and Address





Mason and Marlowe Ltd.
Project Managers and Quantity Surveyors

5 Picadilly Place
Manchester, M1 3BR

Project Name and Address

100 Ogden Lane,
Openshaw,
Manchester, M11 1NG

Project	Sheet
100 Ogden Lane	A3
Date	
20/10/2023	
Scale	1/1250
1/1250	

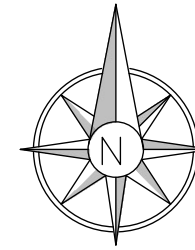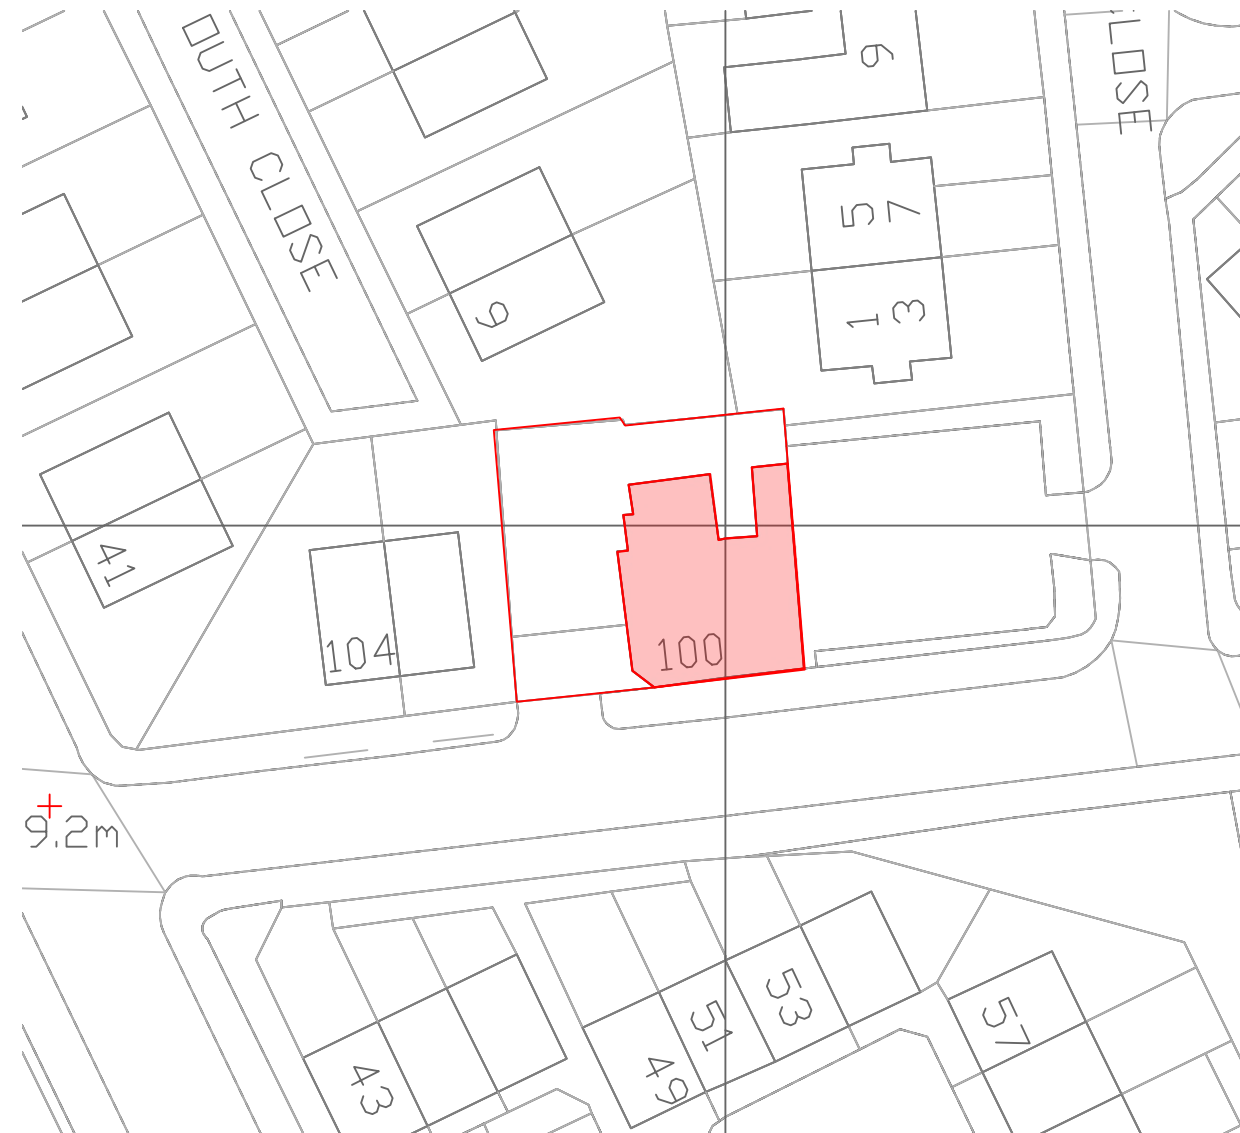


Existing Site Plan

General Notes

No.	Revision/Issue	Date

Firm Name and Address

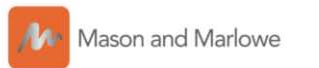

Mason and Marlowe Ltd.
Project Managers and Quantity Surveyors

5 Picadilly Place
Manchester, M1 3BR

Project Name and Address

100 Ogden Lane,
Openshaw,
Manchester, M11 1NG

Project

100 Ogden Lane

Date


20/10/2023

Scale

1/500

Sheet

A3

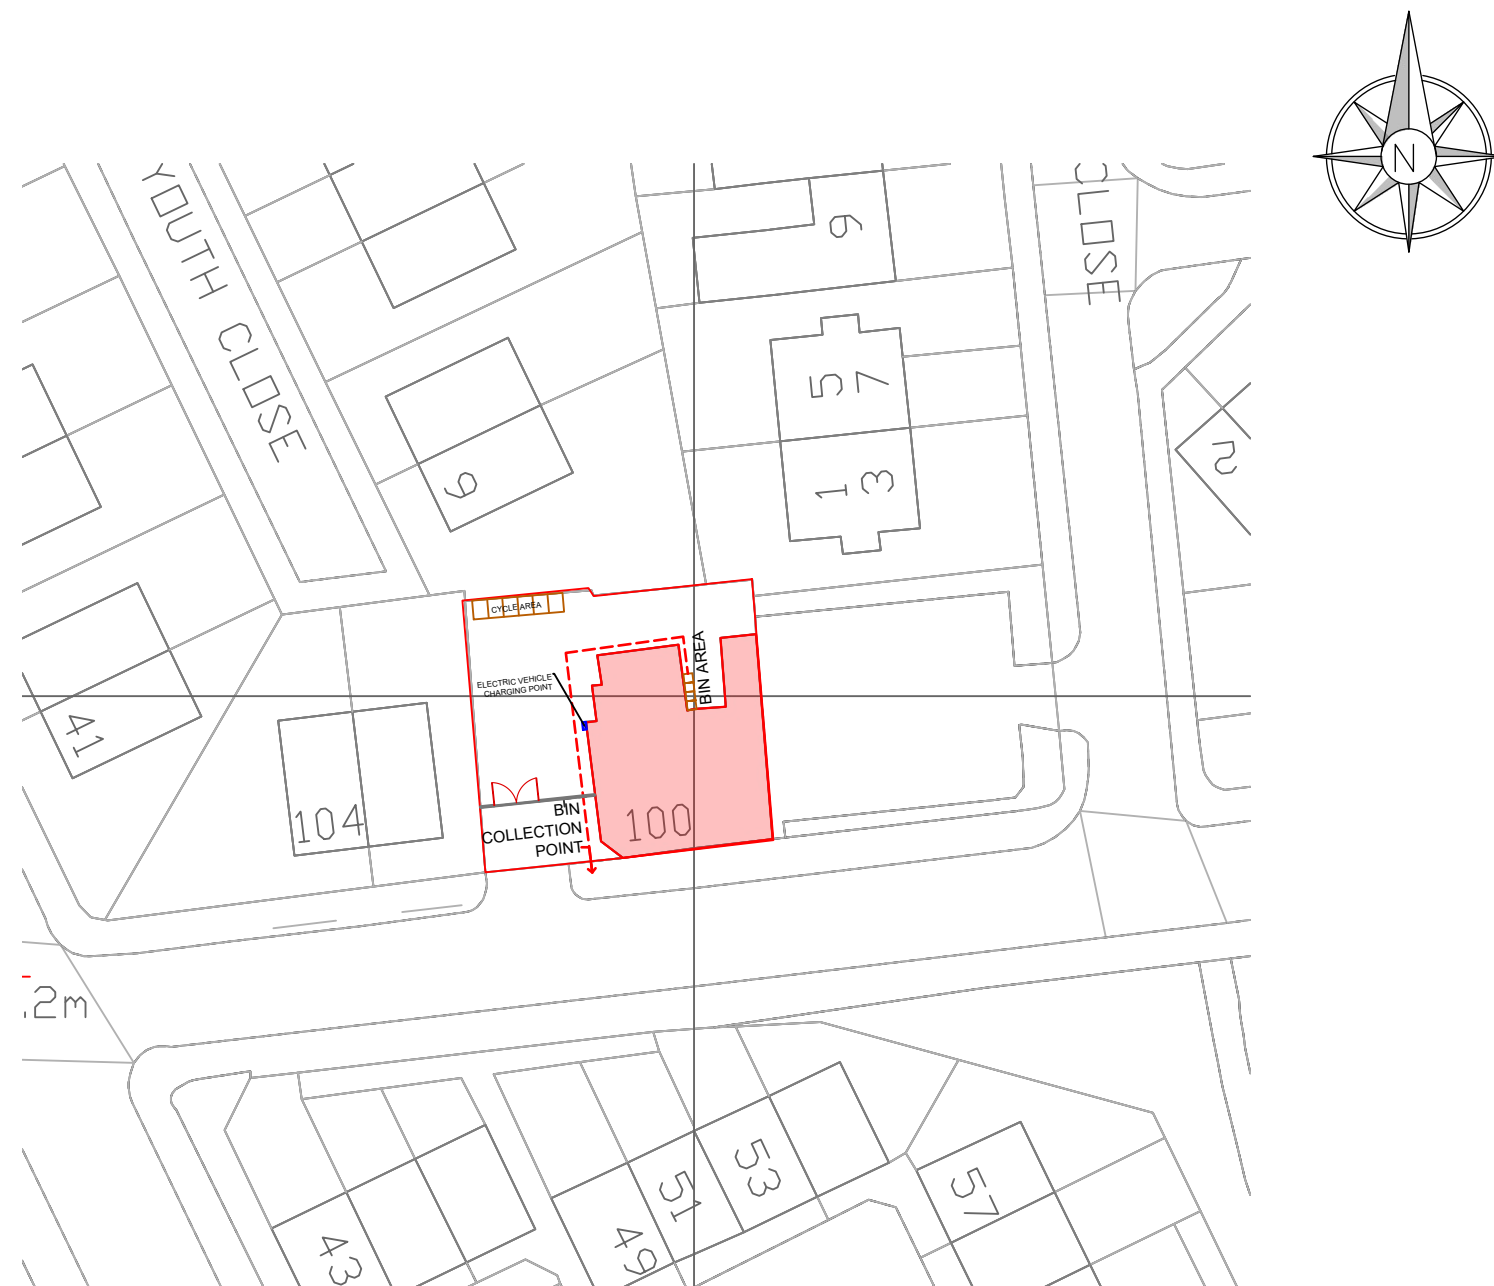


Proposed Site Plan

General Notes

No.	Revision/Issue	Date

Firm Name and Address

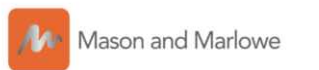

Mason and Marlowe Ltd.
Project Managers and Quantity Surveyors

5 Picadilly Place
Manchester, M1 3BR

Project Name and Address

100 Ogden Lane,
Openshaw,
Manchester, M11 1NG

Project 100 Ogden Lane	Sheet A3
Date 20/10/2023	
Scale 1/500	