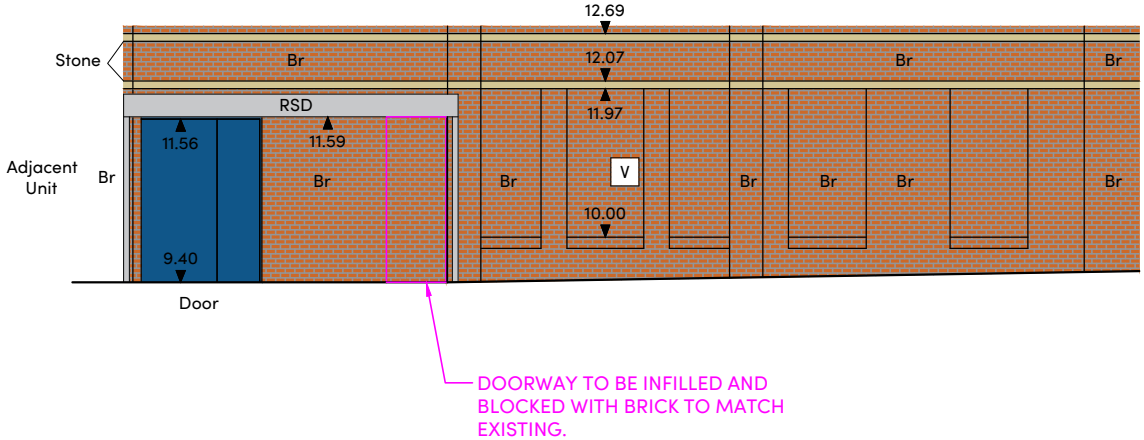

REAR ELEVATION

5.00m Above Arbitrary Datum

Scale Bar (m)

0 1 2 3 4 5

NOTES

1) ALL DIMENSIONS TO BE CHECKED ON SITE AND NOT SCALED FROM THIS DRAWING.
2) HOLLIS SHALL BE INFORMED IN WRITING OF ANY DISCREPANCIES.
3) ALL DIMENSIONS ARE IN METRES ONLY.
4) ALL LEVELS ARE BASED ON AN ARBITRARY DATUM.

KEY

A	Alarm	HR	Handrail
A/C	Air Conditioner	IC	Inspection Cover
AH	Arch Height	IRF	Iron Railing Fence
AL	Arch Level	JB	Junction Box
ASH	Arch Spring Height	L	Light
ASL	Arch Spring Level	LB	Litter Bin
ATM	Automated Teller Machine	Max	Maximum
B	Bollard	Min	Minimum
BGP	Break Glass Point	O/H	Overhead
BH	Floor To Beam Height	OBF	Open Boarded Fence
Br	Brick	OSBM	Ordnance Survey Bench Mark
BRW	Brick Retaining Wall	P	Pipe
BSL	Beam Soffit Level	PLL	Pavement Light
BW	Brick Wall	PRF	Post and Rail Fence
BWF	Barbed Wire Fence	PS	Paving Stones
CBF	Close Boarded Fence	PWF	Post and Wire Fence
CCTV	Closed Circuit Television	Rad	Radiator
CH	Cill To Head Height	RDM	Recessed Door Mat
Chy	Chimney	RL	Riser
CIF	Corrugated Iron Fence	RSD	Roller Shutter Door
CL	Cover Level	RSJ	Rolled Steel Joist
CLF	Chain Link Fence	RWG	Rain Water Pipe With Gully
Col	Column	RWP	Rain Water Pipe
Conc	Concrete	SB	Sign Board
CoW	Cable on Wall	SBM	Site Bench Mark
CPS	Concrete Paving Slabs	SF	Security Fence
CR	Cover Rail	SH	Sill Height
CH	Chain Height	SK	Skylight
DP	Down Pipe	SO	Smoke Outlet
DrC	Drainage Channel	SP	Sign Post
DSH	Duct Height	SS	Security Sensor
EJB	Electrical Junction Box	T	Telephone
EM	Electricity Meter	TBM	Temporary Bench Mark
ESG	Electrical Switchgear	THL	Threshold Level
FA	Fire Alarm	ToW	Top Of Wall
FB	Flower Bed	Typ	Typical
FC	Floor To Cill Height	UTL	Unable To Lift
FE	Fire Extinguisher	V	Vent
FHR	Fire Hose Reel	VCP	Vehicle Charging Point
FL	Floor Level	VP	Vent Pipe
FS	Floodlight	W	Window
G	Gully	WC	Water Closet
GM	Gas Meter	WH	Water Heater
GV	Gas Valve	WHL	Window Head Level
h	Height	WM	Water Meter
HB	Hand Basin		

PROPOSED WORKS

KEY PLAN

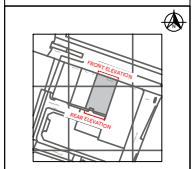

ELEVATION/SECTION SYMBOLS

30.00 Elevation Level

Sloping Surface

Op. Opaque

REVISIONS

REV.	DATE	AMENDMENTS	INITIAL
C02	14.9.23	Drawing updates.	NH
C01	05.09.23	Drawing updates.	NH

THIS DRAWING IS FOR THE FOLLOWING PURPOSE ONLY:
PRELIMINARY ☐ TENDER ☐ CONSTRUCTION ☐
SKETCH ☐ MEASURED SURVEY ☒ CONTRACT ☐

TITLE

PROPOSED ELEVATIONS

CLIENT

Textech Investments Company Limited
Unit 1701, Tower II
Enterprise Square, 9 Sheung Yuet Road
Kowloon Bay, Kowloon, Hong Kong

PROJECT NAME

52-56 Market Street
Manchester
M1 1PW

HOLLIS
RICS
The Lexicon
10-12 Mount Street
Manchester
M2 5NT
T +44 161 832 7031
W hollisglobal.com

DATE	DRAWN BY
11.08.2023	NH
SCALE 1:100 @A4	CHECKED EH

PROJECT	LINE	ORIGINATOR	VOLUME/ ZONE/BLDG	LEVEL
120003	104	HLS	00	ZZ
FILE TYPE	DISCIPLINE/ ROLE	NUMBER	STATUS	REVISION
M2	B	10490	A1	C02