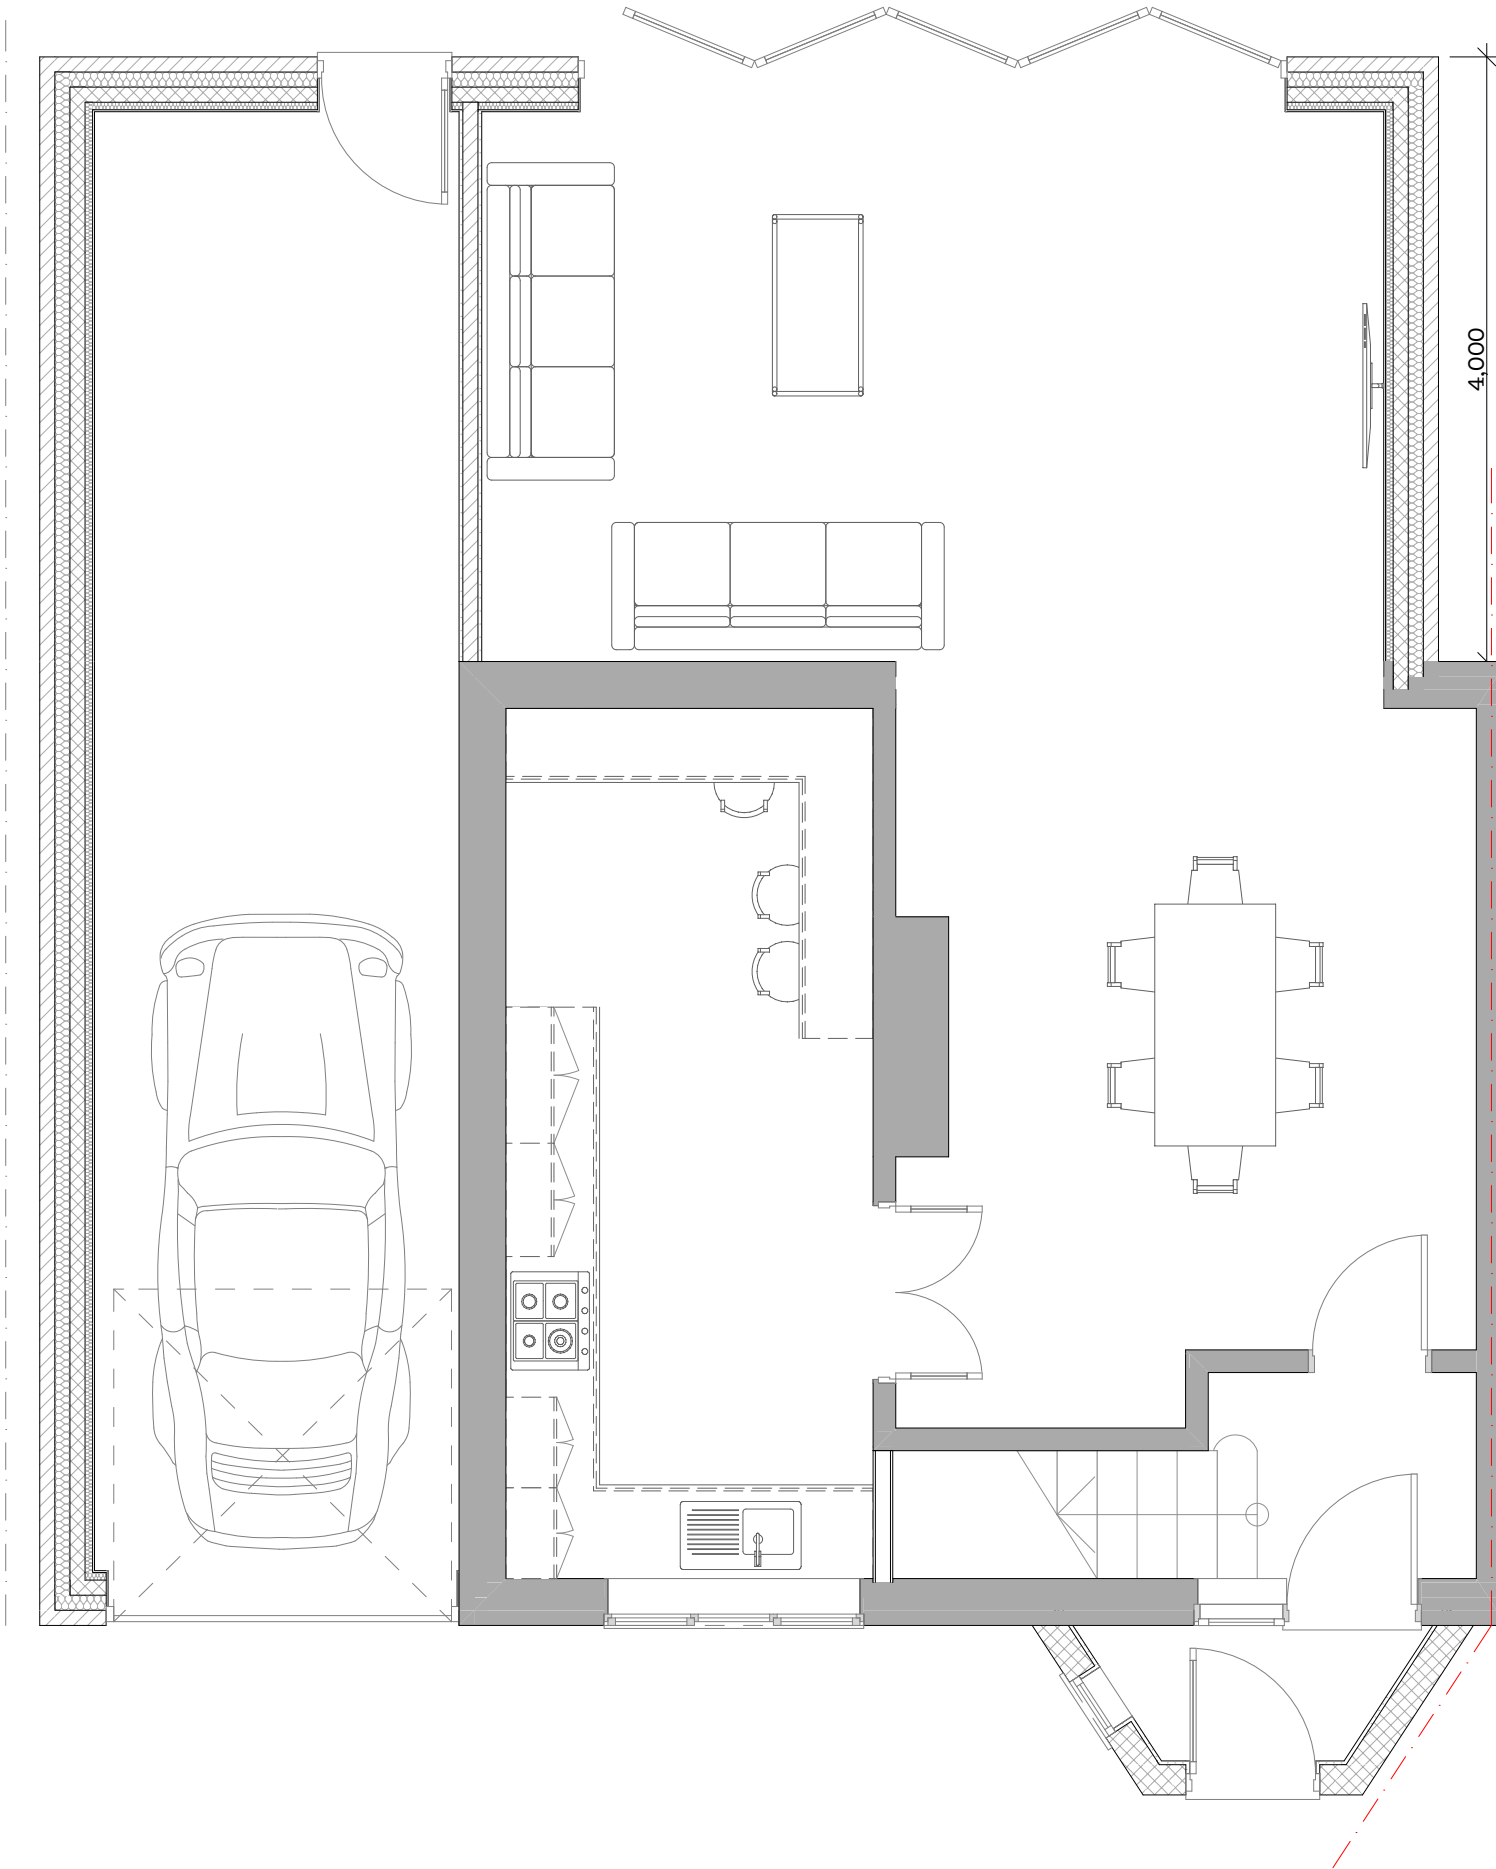


250 Church Road
Urmston
Manchester
M41 6HD

t: 0161 641 2533
e: info@ebrdesigns.com
w: www.ebrdesigns.com

Client

Mr & Mrs Ismail

Job Title

proposed extension

24 Ormskirk Avenue
Manchester
M20 1HF

Drawing Title

Proposed ground floor

Drawing Status

planning

Drawn by

JMR

Date

June 2023

Scale

1:50 @ A3

Job Number



ebr/00838

Drawing Number

A0.3

Revision	Description	Date
a	amended layout	08/23

All dimensions to be checked on site prior to fabrication of components or execution of works. This drawing, the design and information contained within are copyright of ebrdesigns.com ltd and must not be used or reproduced without express permission. ebrdesigns.com ltd shall not be liable if used or reproduced without authorisation.

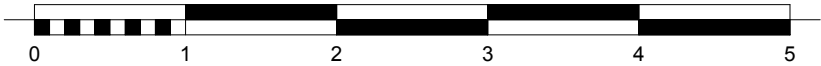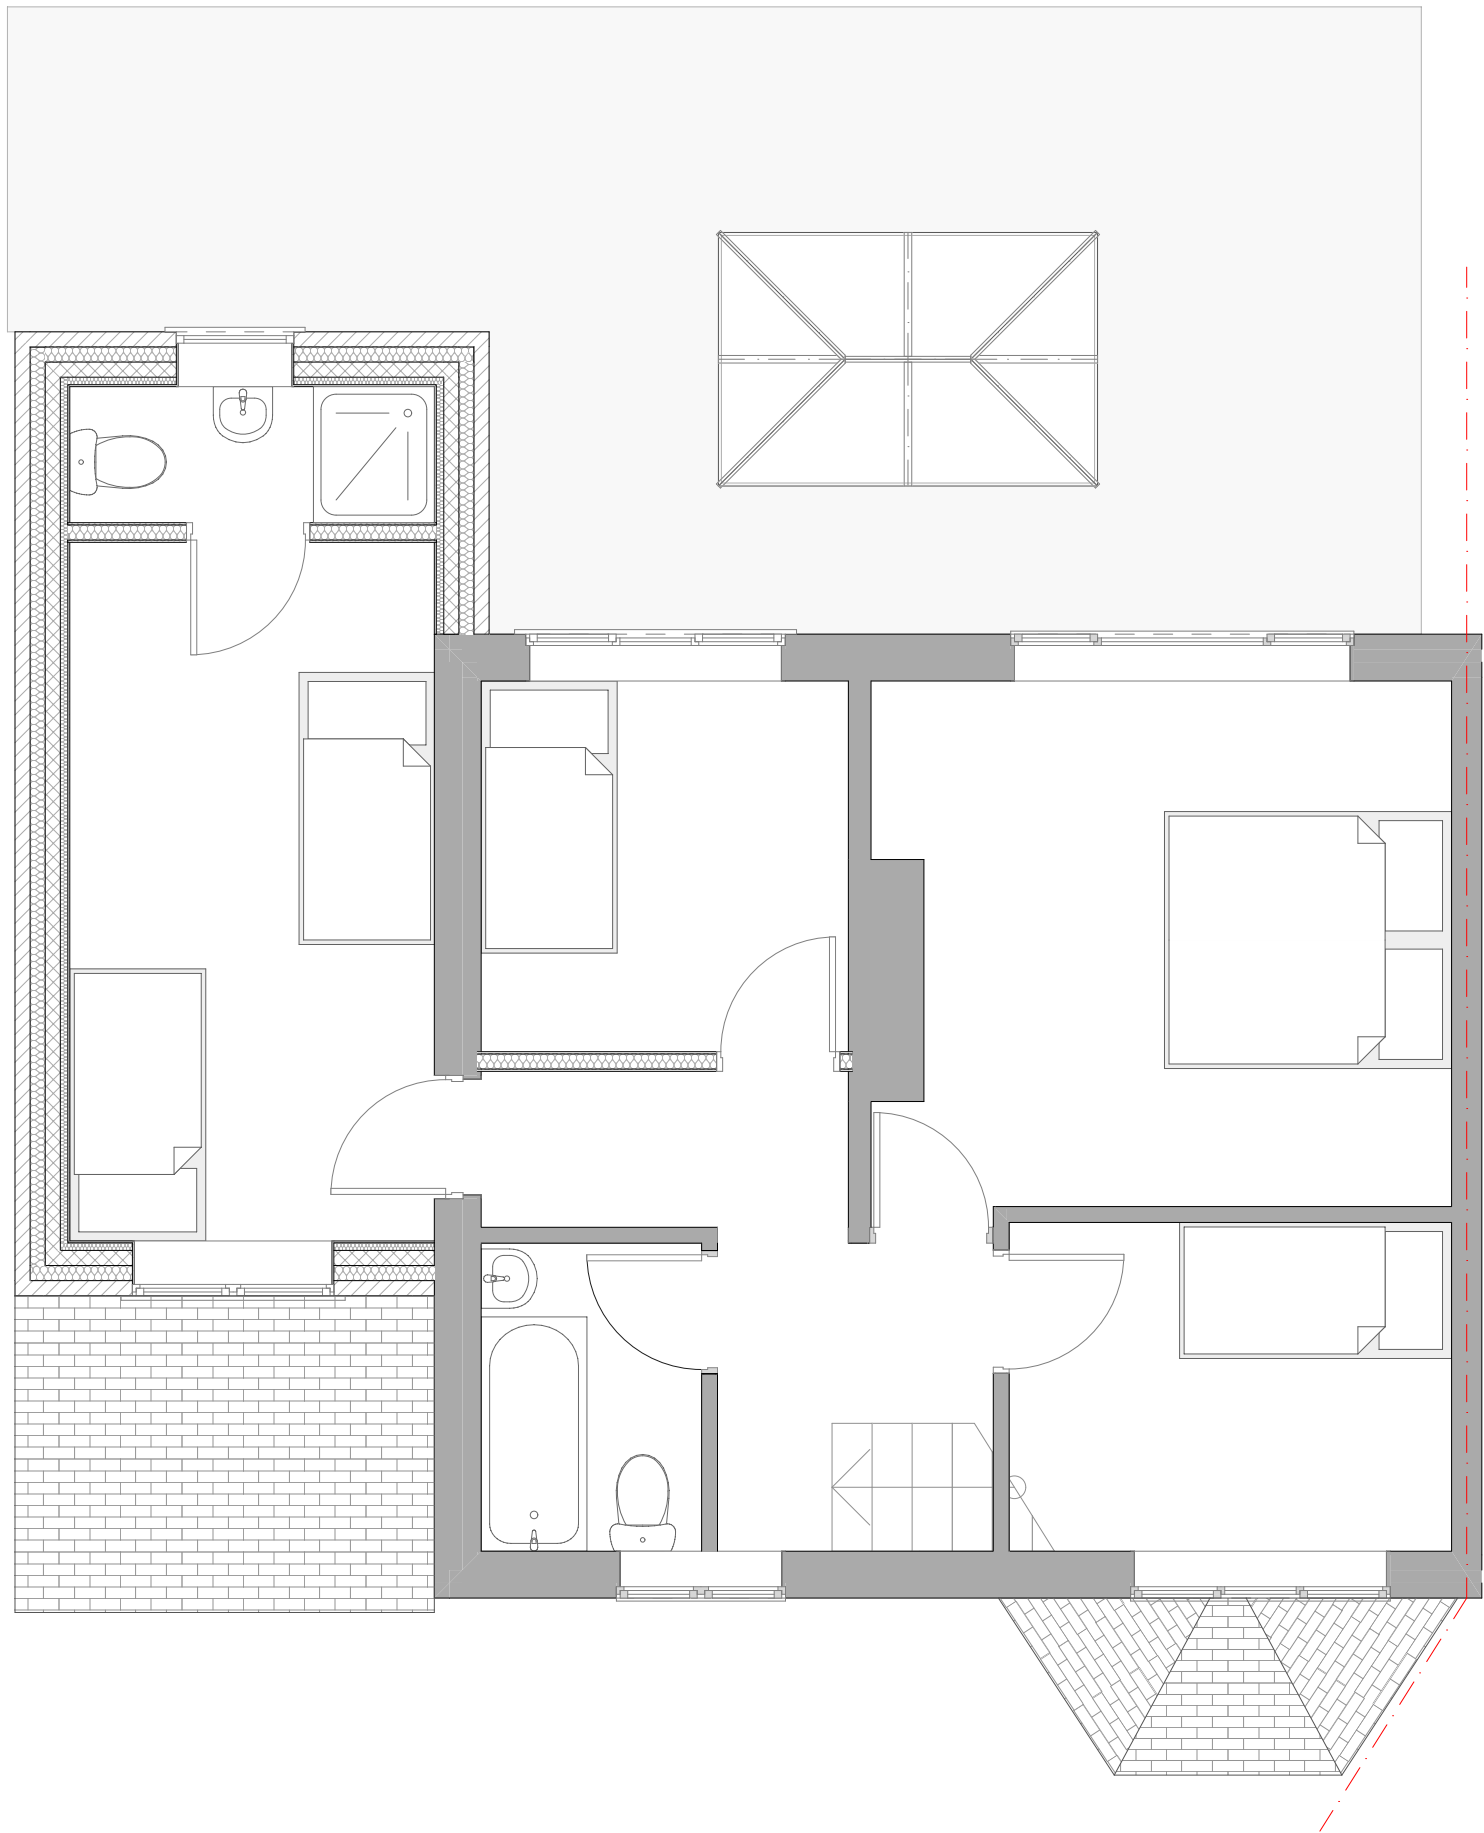

Revision	Description	Date
a	amended layout	08/23

All dimensions to be checked on site prior to fabrication of components or execution of works. This drawing, the design and information contained within are copyright of ebrdesigns.com ltd and must not be used or reproduced without express permission. ebrdesigns.com ltd shall not be liable if used or reproduced without authorisation.