


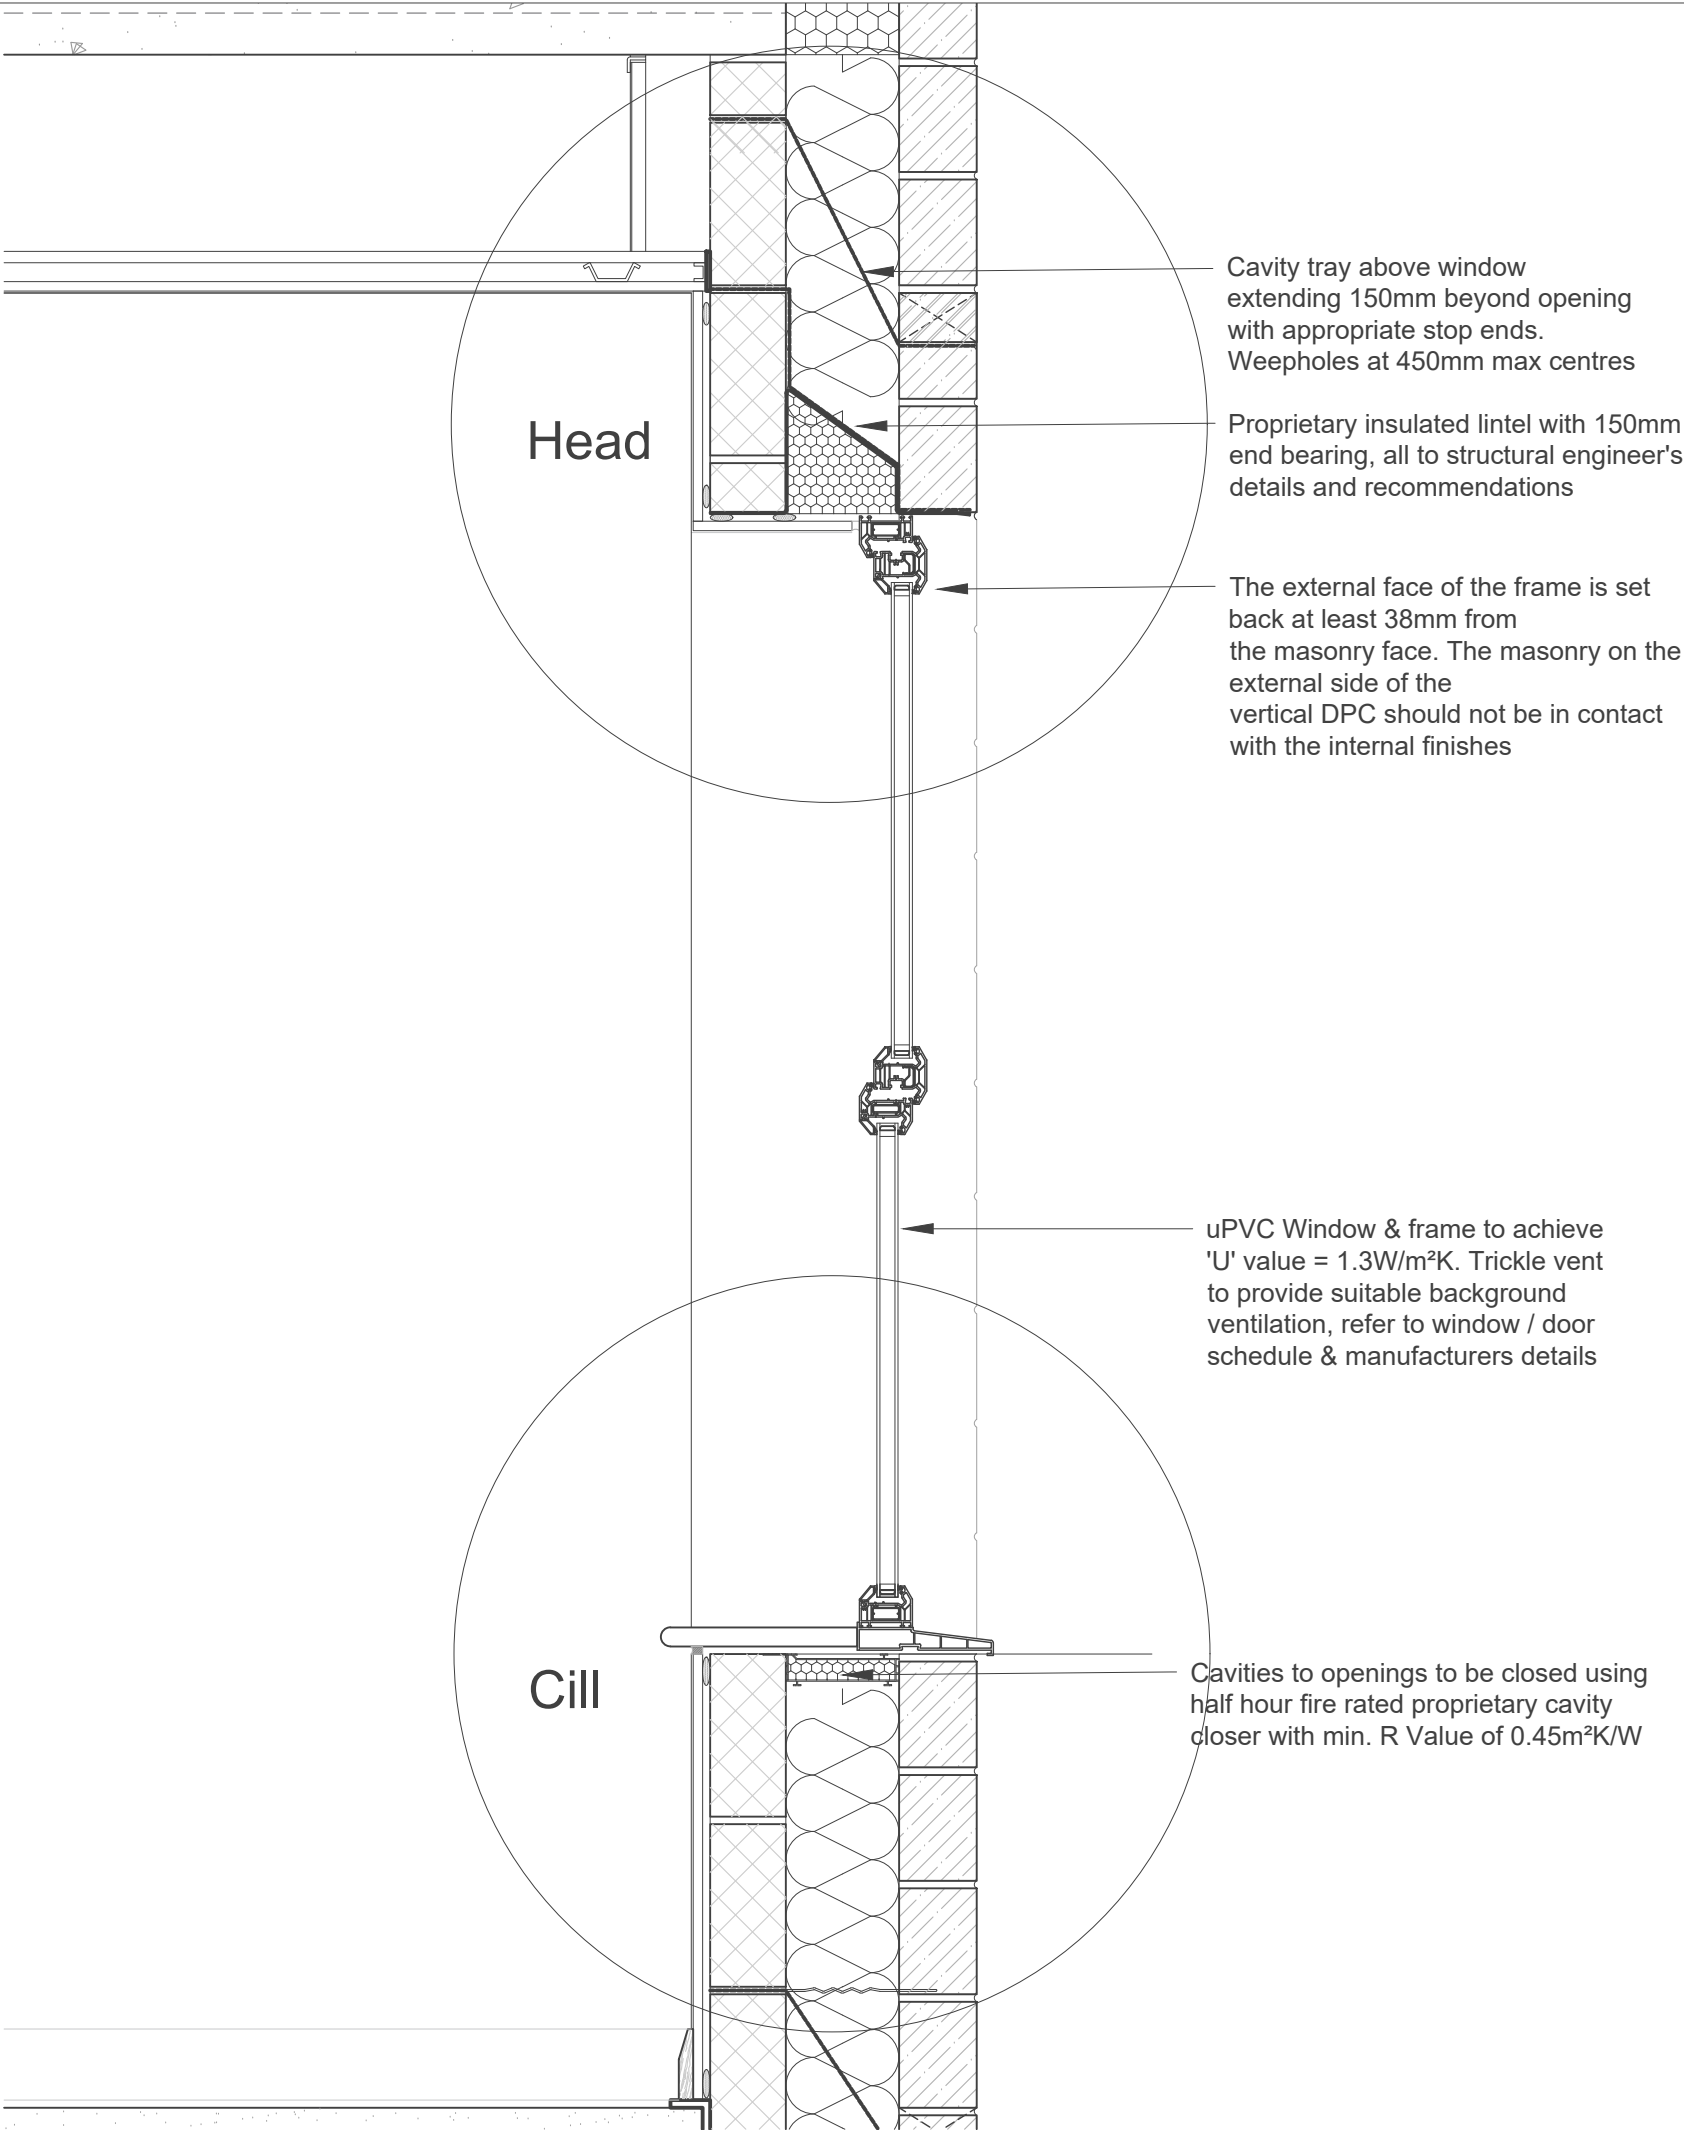

Notes

Jennings Design Associates take no responsibility for any dimensions obtained by scaling from this drawing. If no dimension is shown the recipient must ascertain the dimension specifically from the Architect or by site measurement. Supplying this drawing in digital form is solely for convenience and no reliance may be placed on digital data. All data must be checked against hard copy. Dimensions must be checked on site. Any discrepancies must be reported to the Architect immediately. This drawing is copyright of Jennings Design Associates



Rev	Description	Date	By



j d a architects

info@jda-architects.com
www.jda-architects.com

manchester: 0161 336 5011
liverpool: 0151 665 0112

Client:	Irwell Valley Homes				
Project:	Plant Hill Road, Manchester				
Project Status:	P - Preliminary				
Scale:	@ Original Size	Date:	Drawn By:	Checked By:	
1:10	A3	01.12.2023	SD	TK	

Project Number	Drawing Number	Rev
1227	A DR 014	-
Description		Rev
Window Reveal Details		-



Z:\1227 - Plant Hill Road, Manchester\Drawings\Live\plots\1227_A_DR_014_Window Reveal Details_1.dwg