



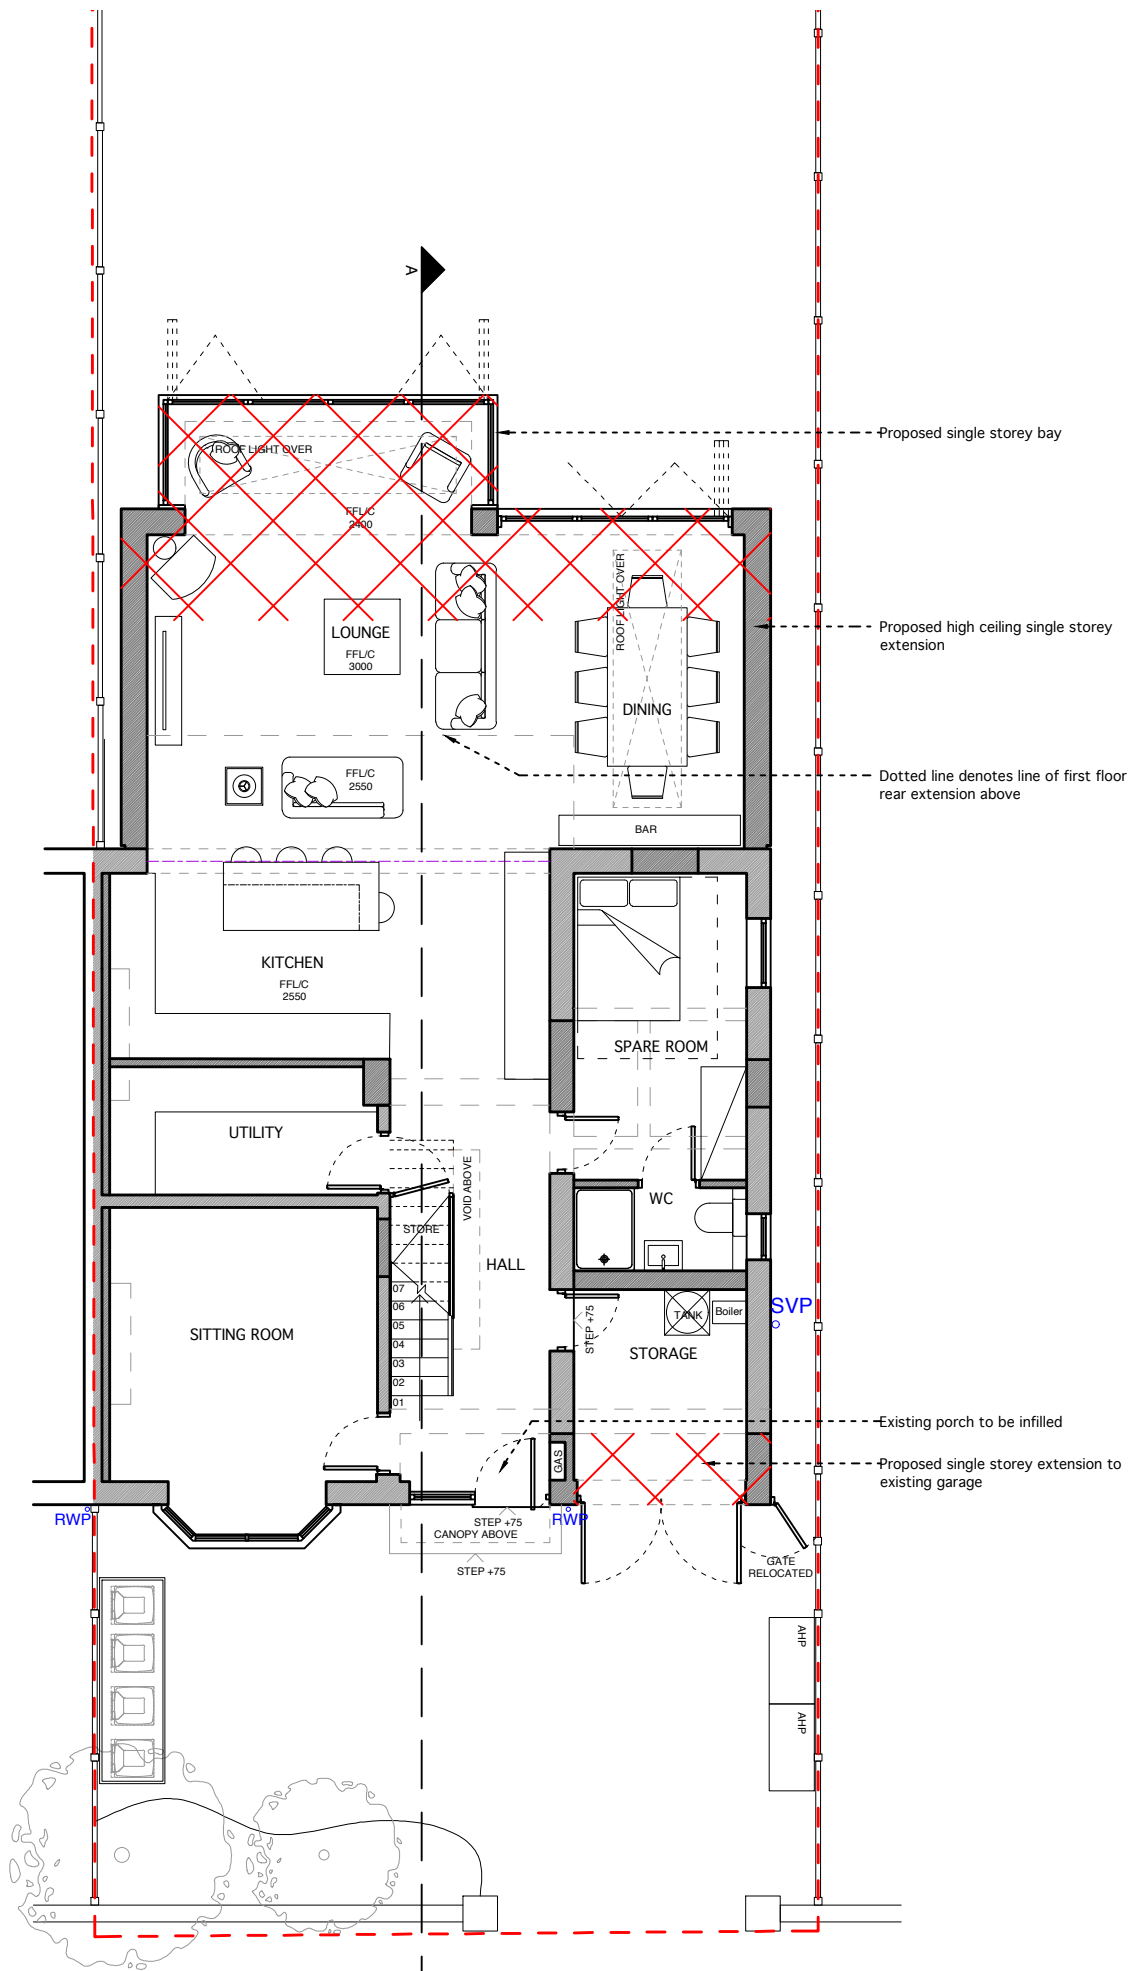

GROUND FLOOR PLAN

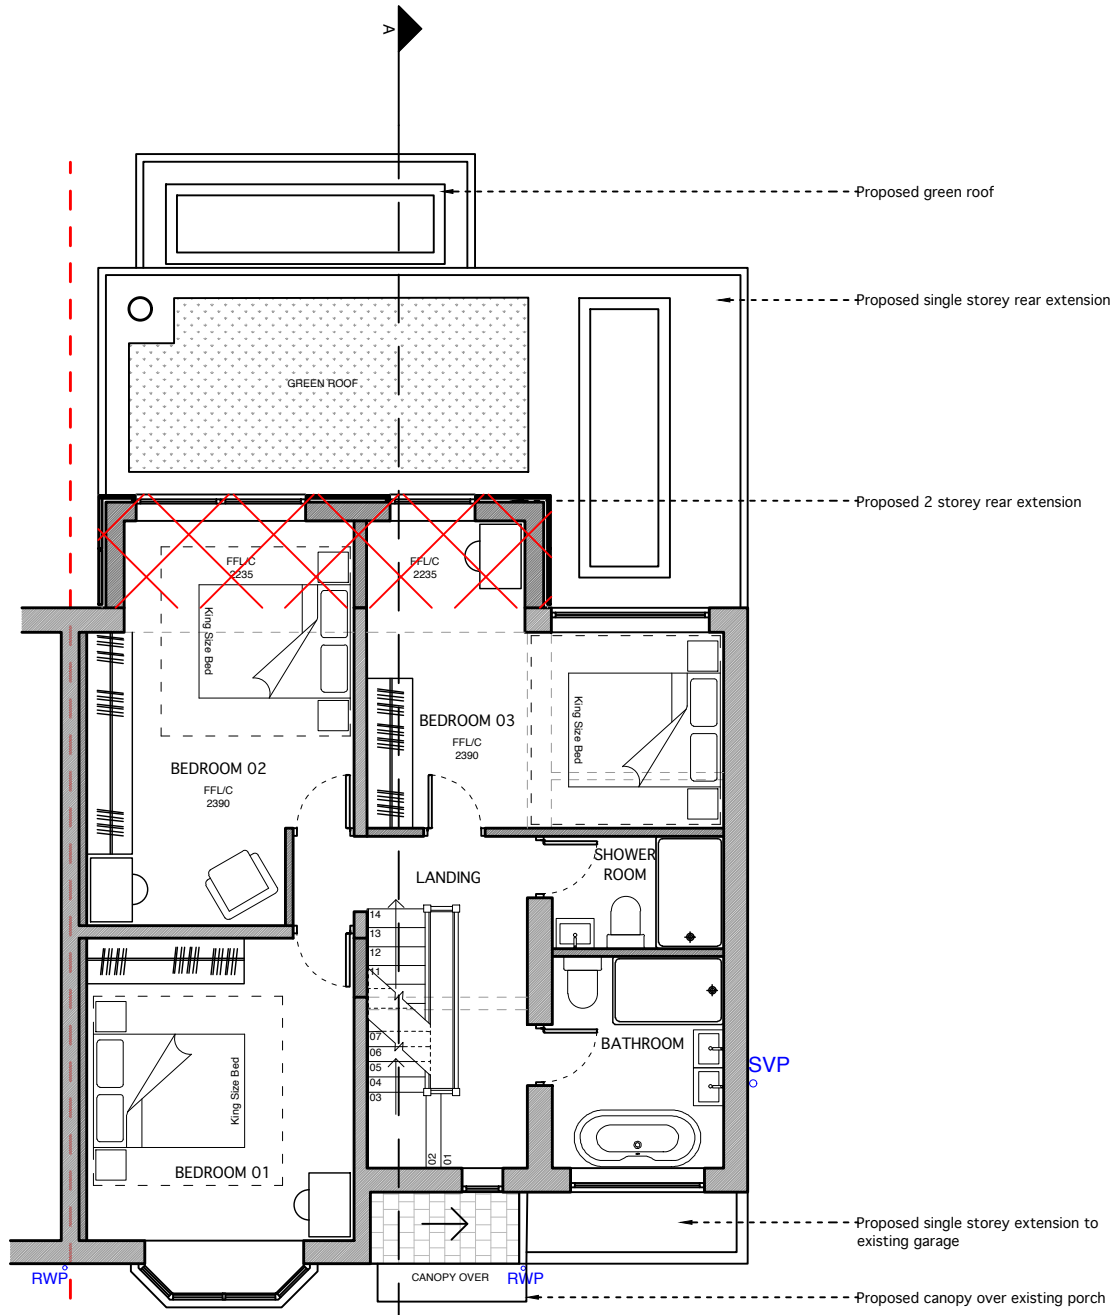


FIRST FLOOR PLAN


TITLE		
PROPOSED GROUND & FIRST FLOOR PLAN		
DWG.NO.		
2285 - PL - PR - 100		
SCALE	1:100 @ A3	
ISSUE	PLANNING	
DATE	03-06-2023	
REVISION	JOB NO.	
02	2285	
NOTES		
Rev	Date	Description
00	20.06.23	Issued to Client for Approval
01	01.08.23	Issued to CLIENT
02	02.10.23	Issued to PLANNING





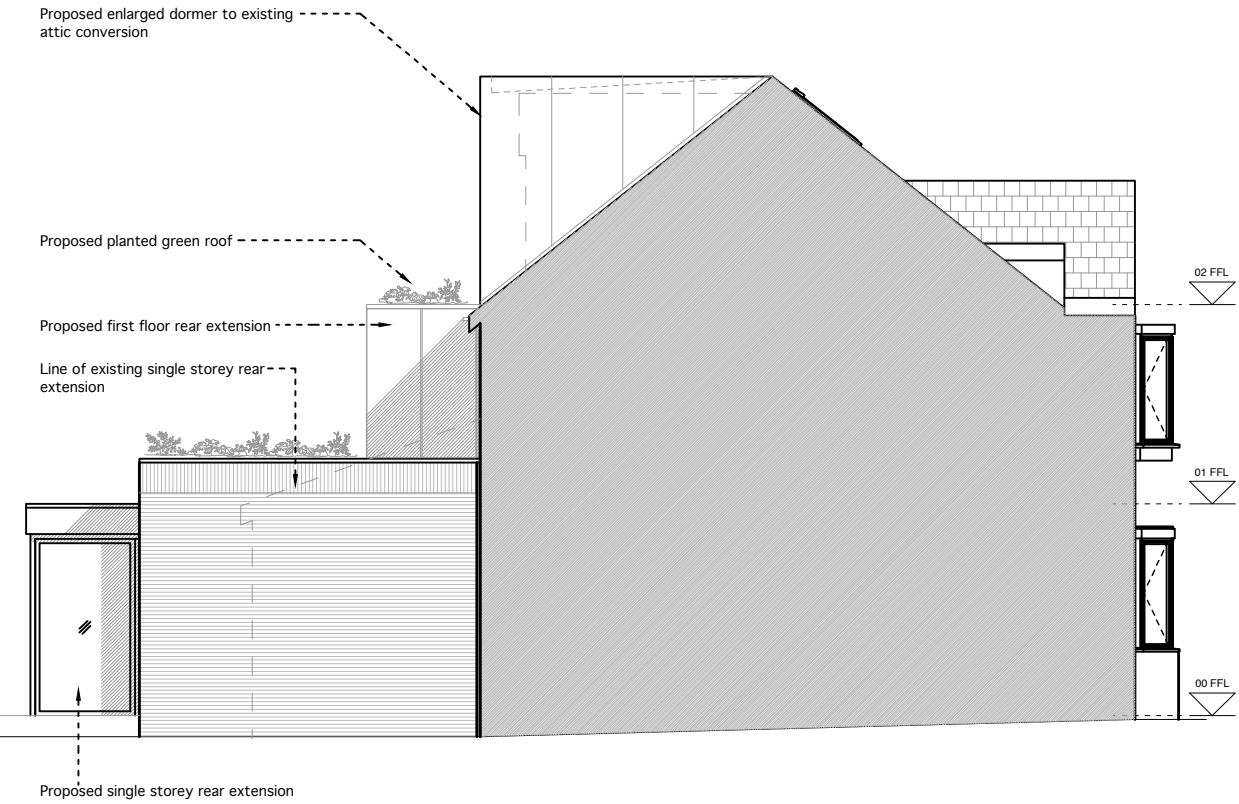

WEST ELEVATION

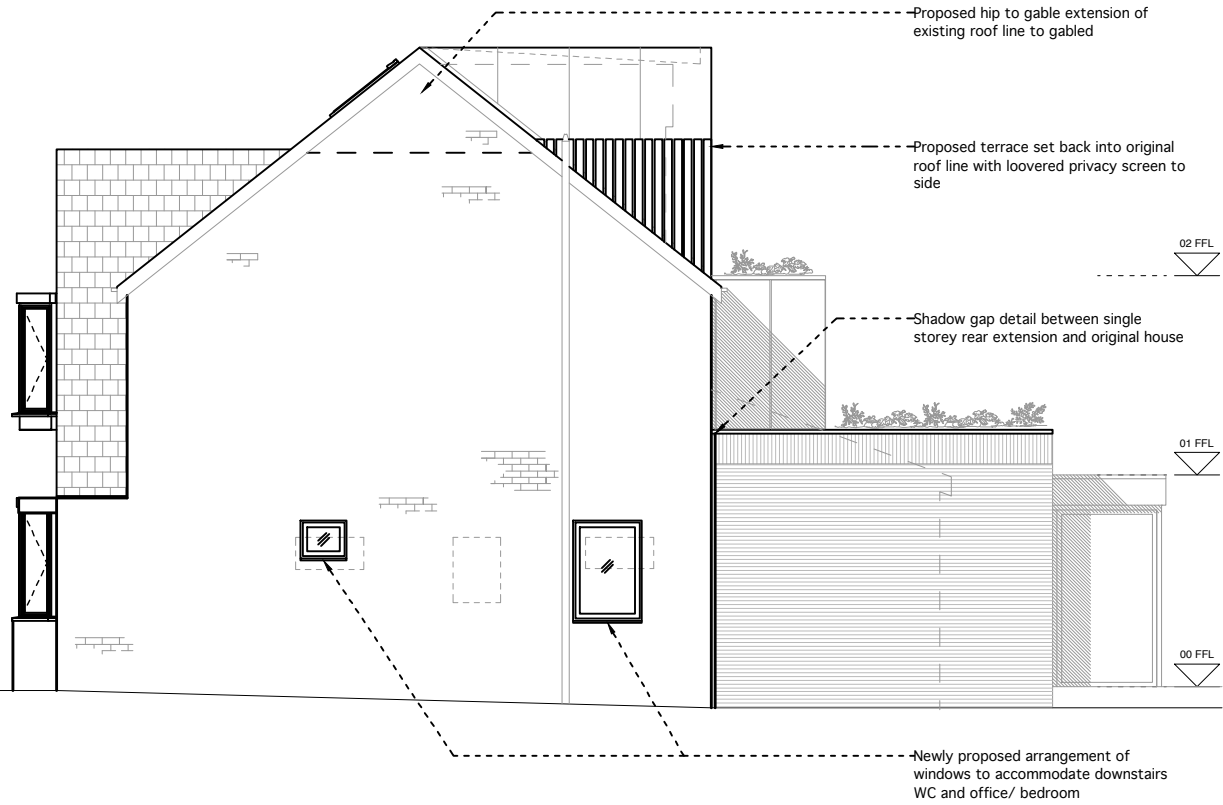

EAST ELEVATION

TITLE		
PROPOSED WEST & EAST ELEVATION		
DWG.NO.		
2285 - PL - PR - 201		
SCALE	1:100 @ A3	
ISSUE	PLANNING	
DATE	03-06-2023	
REVISION	JOB NO.	
02	2285	
NOTES		
Rev	Date	Description
00	20.06.23	Issued to Client for Approval
01	01.08.23	Issued to CLIENT
02	02.10.23	Issued to PLANNING

CLIENT	Mr & Mrs Graham
ADDRESS	2 Redland Crescent, Chorlton-Cum-Hardy, Manchester, M21 8DL
PROJECT DESCRIPTION	Proposed part single storey part two storey rear extension, proposed garage/front porch extension
PROJECT ADDRESS	2 Redland Crescent, Chorlton-Cum-Hardy, Manchester, M21 8DL



BUTTERFIELD
ARCHITECTURE


ARCHITECTURE \ INTERIORS \ PROJECT MANAGEMENT

W \ WWW.BUTTERFIELD ARCHITECTURE.CO.UK
E \ INFO@BUTTERFIELDARCHITECTURE.CO.UK
M \ +44 (0) 7779302856
102 ROSENEATH ROAD, URMSTON, MANCHESTER, M41 5AZ

© **COPYRIGHT** This drawing is protected by copyright, it may not be reproduced in any form or by any means for any purpose, without gaining written permission from Butterfield Architecture
NOTES This drawing is to be read in conjunction with all relevant Butterfield Architecture, Structural Engineer's, Service Engineer's, and Subcontractor drawings. Review all drawings and report any discrepancies to Butterfield Architecture prior to consulting. All structural walls to be confirmed by SE / Contractor on site. Do not scale from this drawing for the purposes of construction, pricing or ordering. All dimensions and levels including any abutment to existing structures to be checked on site prior to commencement. All dimensions in millimetres unless stated otherwise. Work from figured dimensions only. No deviation from details shown on this drawing is allowed without Butterfield Architecture's prior permission in writing. All work is to be carried out in accordance with British Standard Codes of Practice, Statutory requirements and the Contract Documents.

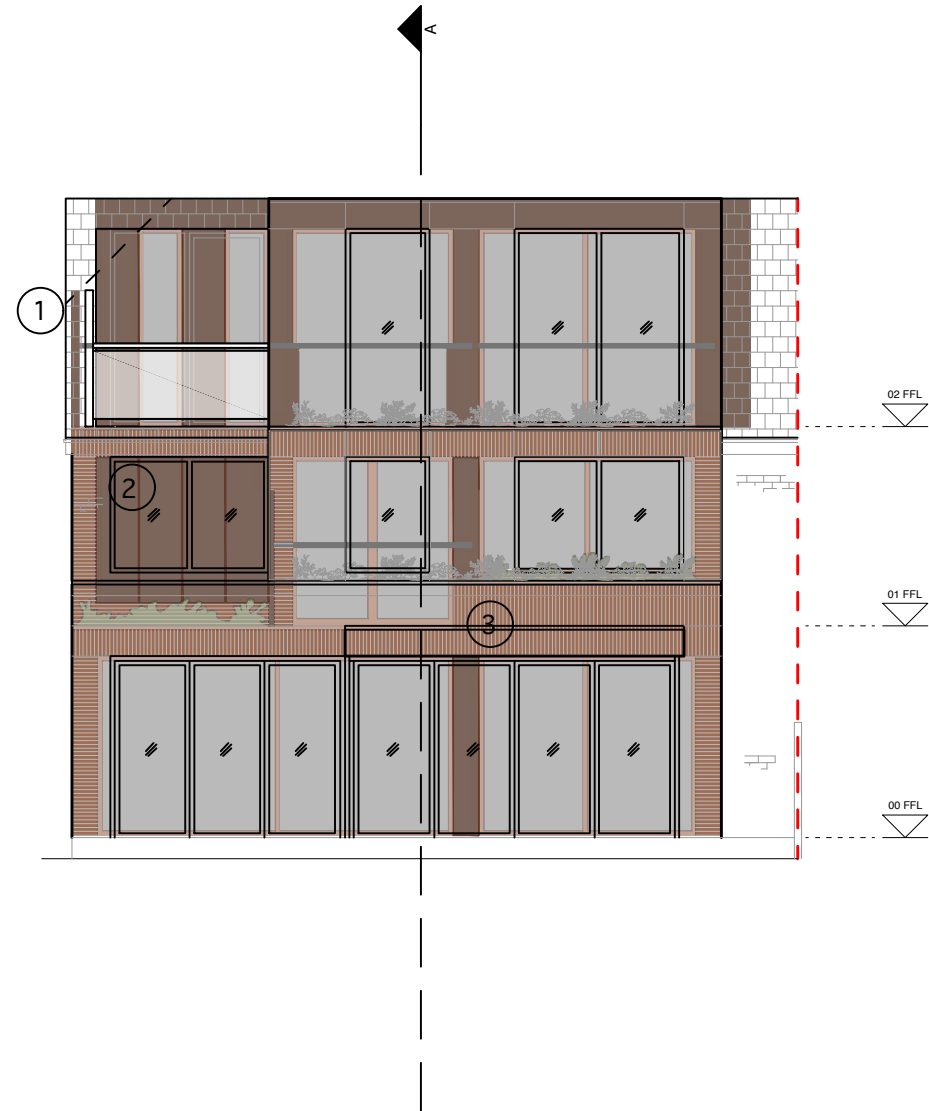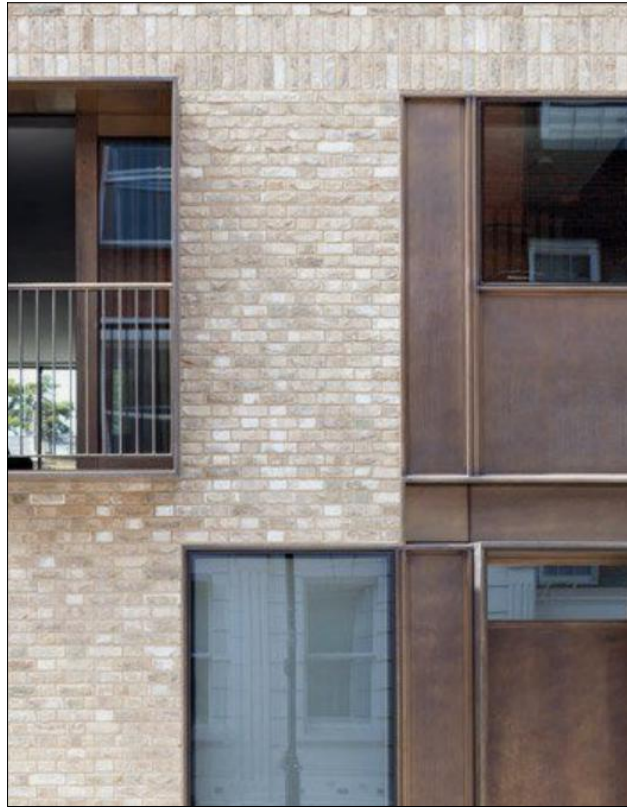

[illegible]

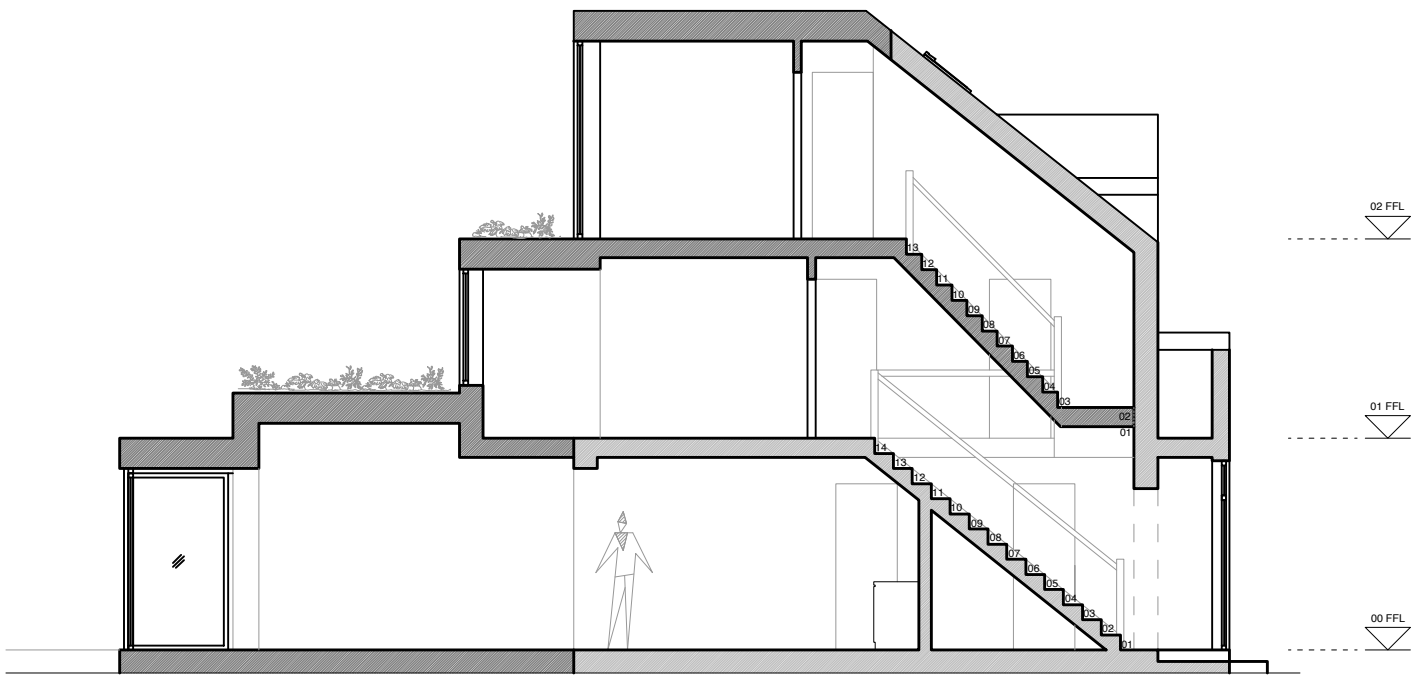

TITLE

PROPOSED SECTION A-A

DWG.NO.

2285 - PL - PR - 300

SCALE	1:100 @ A3
ISSUE	PLANNING
DATE	03-06-2023
REVISION	JOB NO.
02	2285

NOTES		
Rev	Date	Description
00	20.06.23	Issued to Client for Approval
01	01.08.23	Issued to CLIENT
02	02.10.23	Issued to PLANNING

CLIENT	Mr & Mrs Graham
ADDRESS	2 Redland Crescent, Chorlton-Cum-Hardy, Manchester, M21 8DL
PROJECT DESCRIPTION	Proposed part single storey part two storey rear extension, proposed garage/front porch extension
PROJECT ADDRESS	2 Redland Crescent, Chorlton-Cum-Hardy, Manchester, M21 8DL

BUTTERFIELD
ARCHITECTURE

ARCHITECTURE \ INTERIORS \ PROJECT MANAGEMENT

W \ WWW.BUTTERFIELD ARCHITECTURE.CO.UK
E \ INFO@BUTTERFIELDARCHITECTURE.CO.UK
M \ +44 (0) 7779302856
102 ROSENEATH ROAD, URMSTON, MANCHESTER, M41 5AZ

© **COPYRIGHT** This drawing is protected by copyright, it may not be reproduced in any form or by any means for any purpose, without gaining written permission from Butterfield Architecture

NOTES This drawing is to be read in conjunction with all relevant Butterfield Architecture, Structural Engineer's, Service Engineer's, and Subcontractor drawings. Review all drawings and report any discrepancies to Butterfield Architecture prior to consulting. All structural walls to be confirmed by SE / Contractor on site. Do not scale from this drawing for the purposes of construction, pricing or ordering. All dimensions and levels including any abutment to existing structures to be checked on site prior to commencement. All dimensions in millimetres unless stated otherwise. Work from figured dimensions only. No deviation from details shown on this drawing is allowed without Butterfield Architecture's prior permission in writing. All work is to be carried out in accordance with British Standard Codes of Practice, Statutory requirements and the Contract Documents.

