



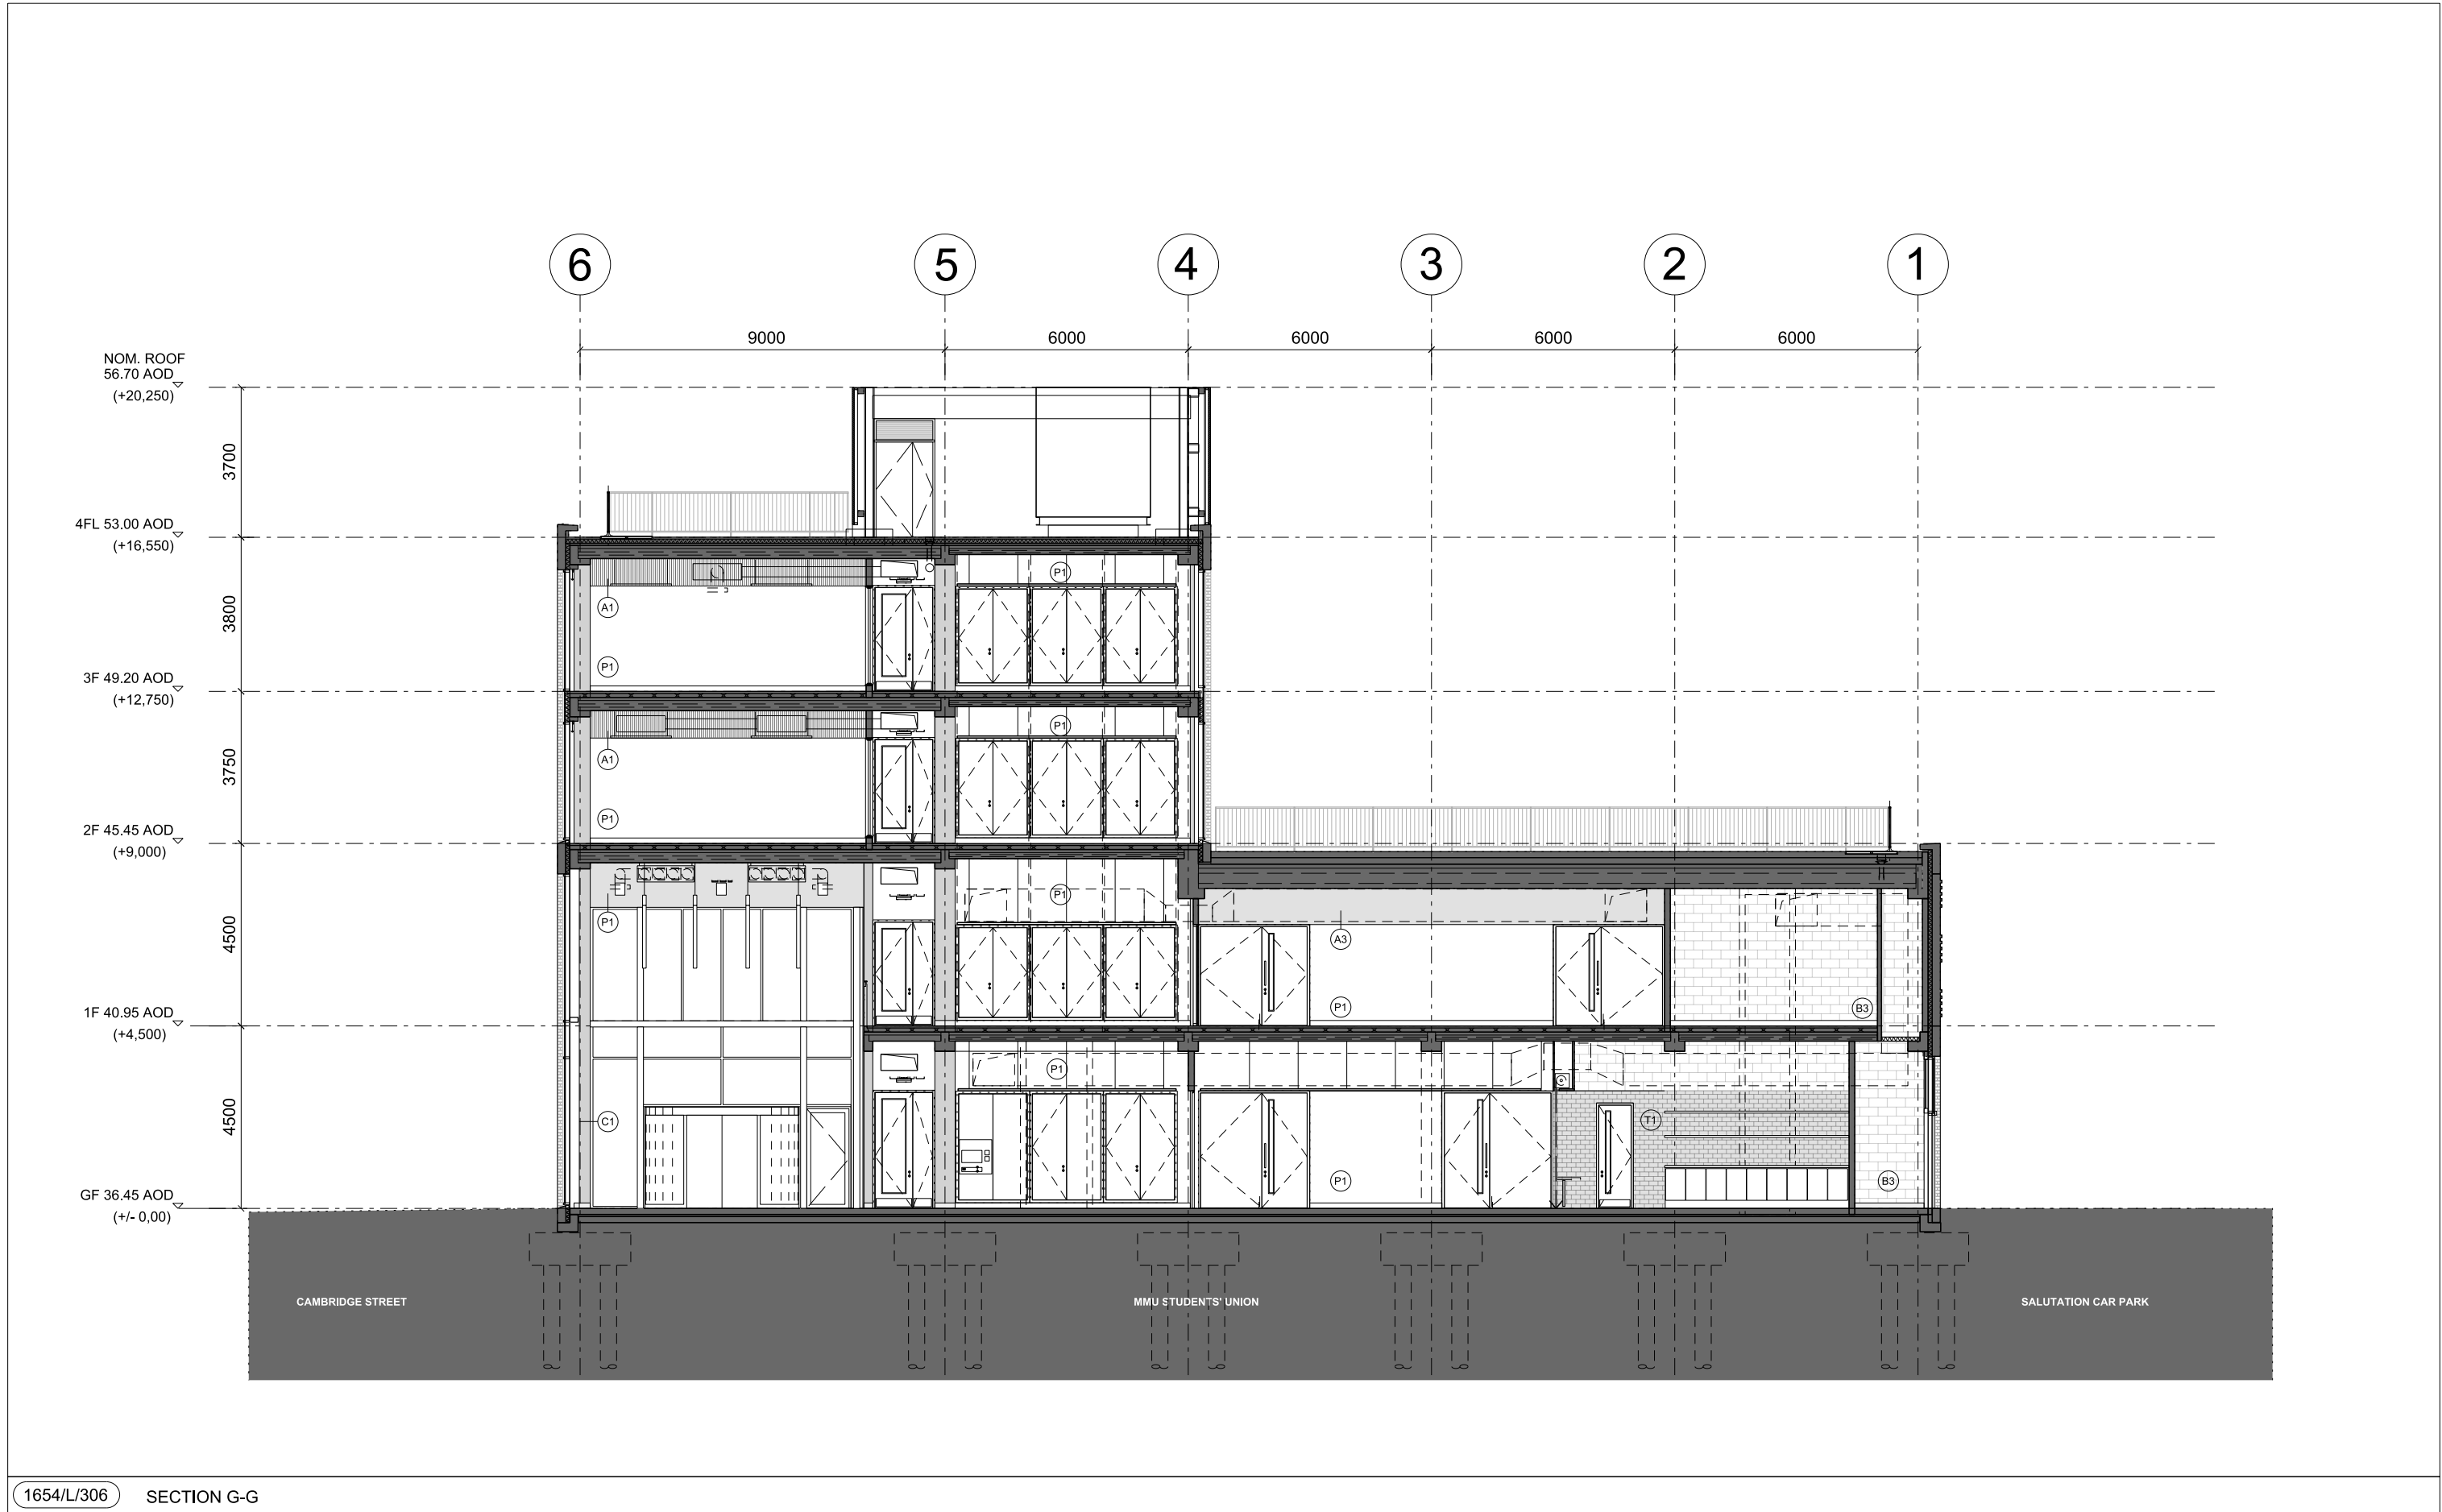

1654/L/306 SECTION G-G

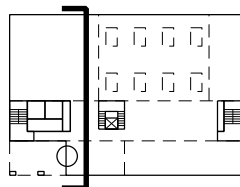

INTERNAL FINISHES KEY

- (B1) RIBBLOCK CONCRETE BLOCK, PAINTED (NBS F10/355D)
(B2) SPLITBLOCK CONCRETE BLOCK, PAINTED (NBS F10/355C)
(B3) EXPOSED FAIRFACED STANDARD BLOCKWORK, PAINTED (NBS F10/355A)
(P1) PAINTED PLASTERBOARD (NBS K10/125A; B: C; D; E; F; G K10/155A; B: 156A, 165A)

- (C1) FAIR-FACED CONCRETE, CLEAR SEALED
(A1) PROFILED ACOUSTIC CLADDING (NBS K13/170A)
~~(A2) GRP-FACED ACOUSTIC CLADDING~~ NOT USED
(A3) PAINTED OUT 'SERVICES ZONE' Light grey

- (T1) TILING (NBS M40/110A)
(T2) TILING (NBS M40/110B)
(H1) HYGIENIC WALL LINING

Amendment	Date
Rev C	02-04-2013
Rev D	23-09-2013
Rev E	01/04/2014

NOTES:
The information contained herein is confidential and may not be copied or disclosed to any other person or used for any purpose other than that for which it was originally prepared and supplied without the prior written consent of the Contractor

FeildenCleggBradleyStudios
LLP
Bath Brewery
Toll Bridge Road
Bath BA1 7DE
t 01225 852545
f 01225 852528
e bath@fcbstudios.com

Amendment	Date
Amendment	
Job/Drawing No	1654/L/306
Scale	1:75 @ A1 (1:150 @ A3)
Date	DEC 2012
Drawn	S35
Original printed at A1	