


Existing Ground Floor Layout

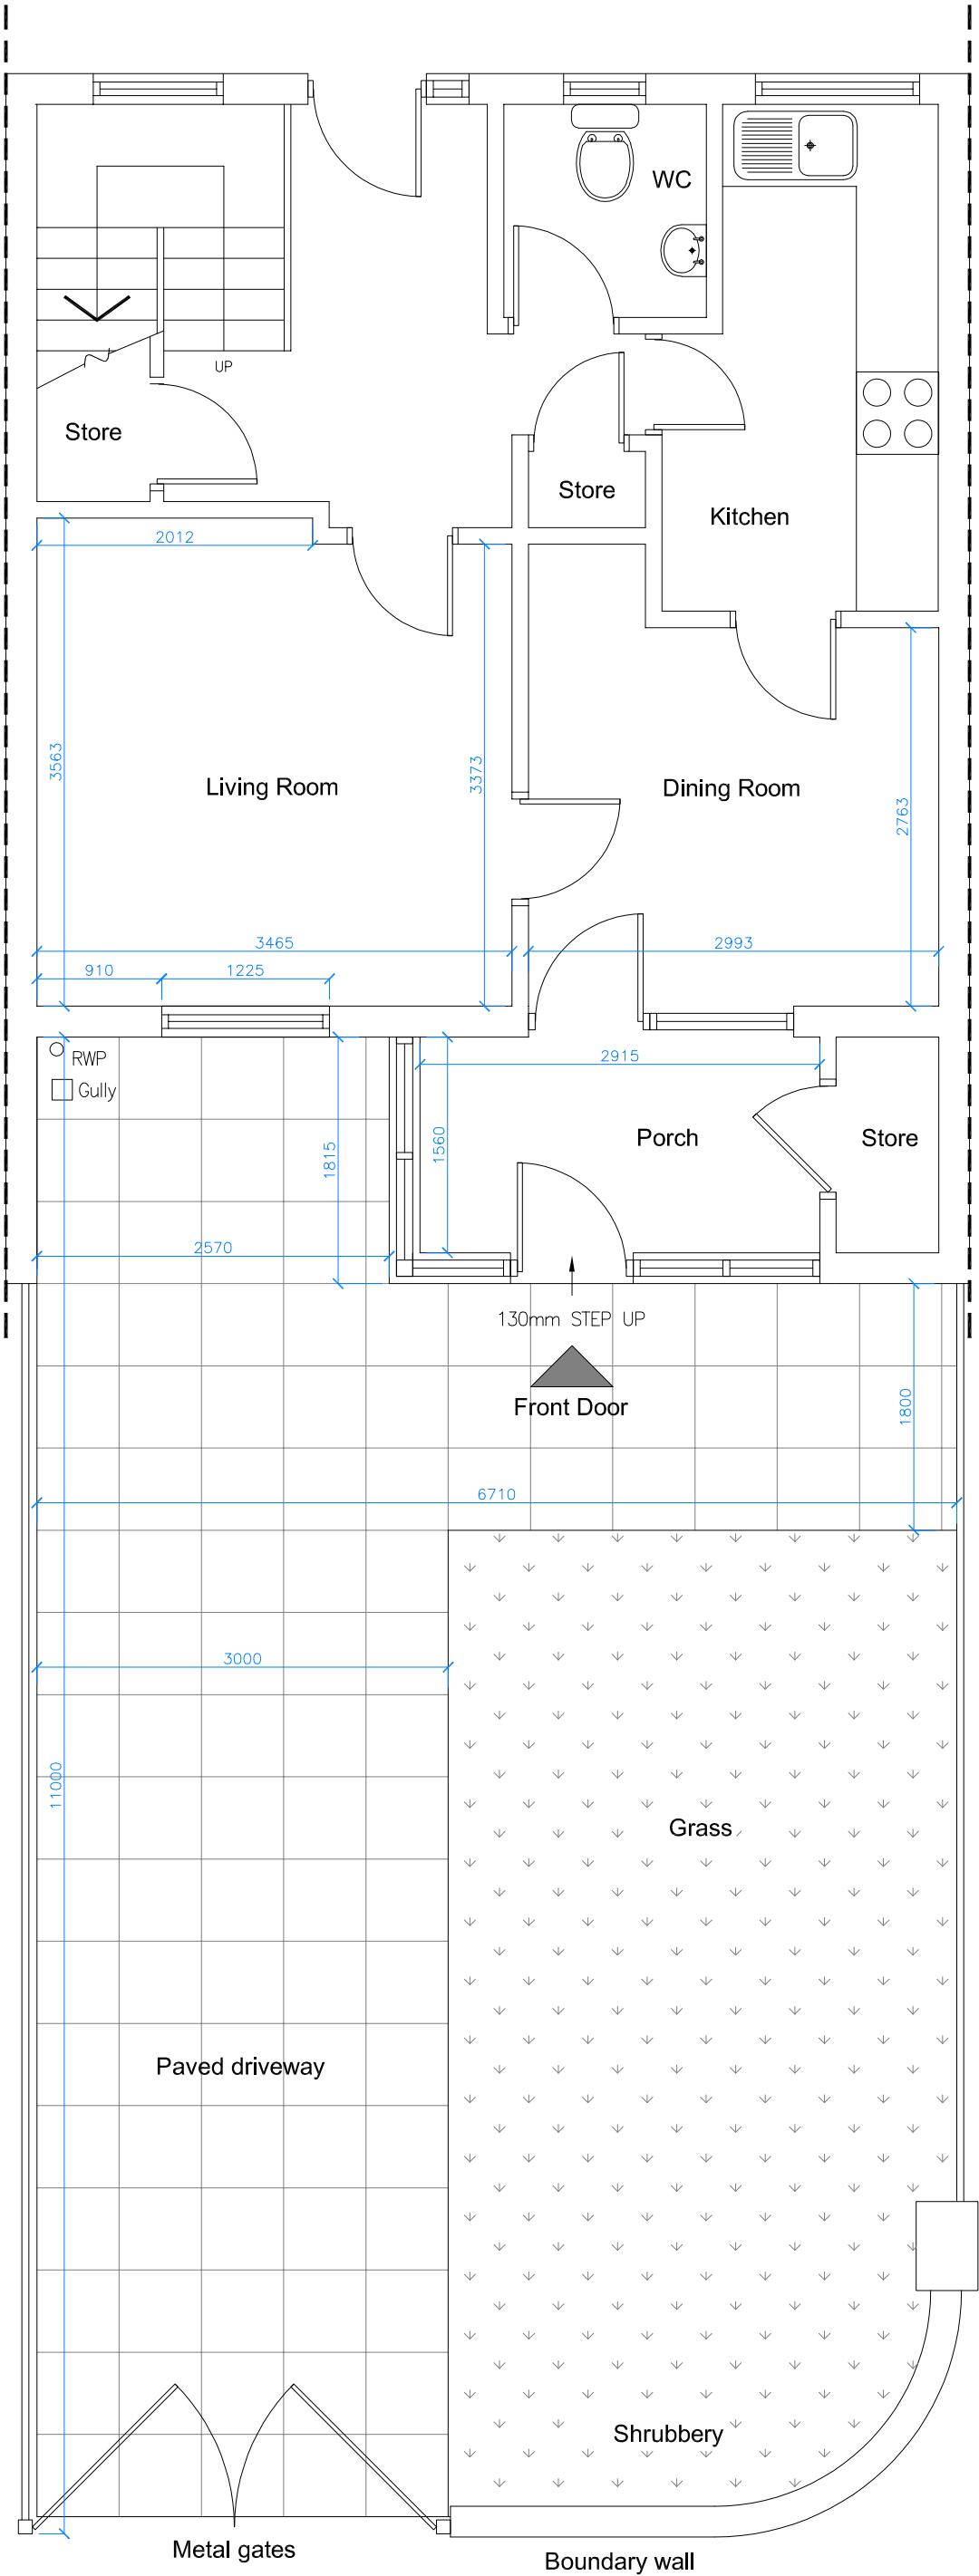

REV	DESCRIPTION	DATE	BY	CHK
Project:				
31 Fairman Street, Manchester				
Drawing Title:				
Existing Ground Floor and Front Garden Layout				
Drawing No.:				
204-001				
Scale @ A3	Revision:	Status:	Drawn By:	Date:
1:50	.		AU	05/09/22