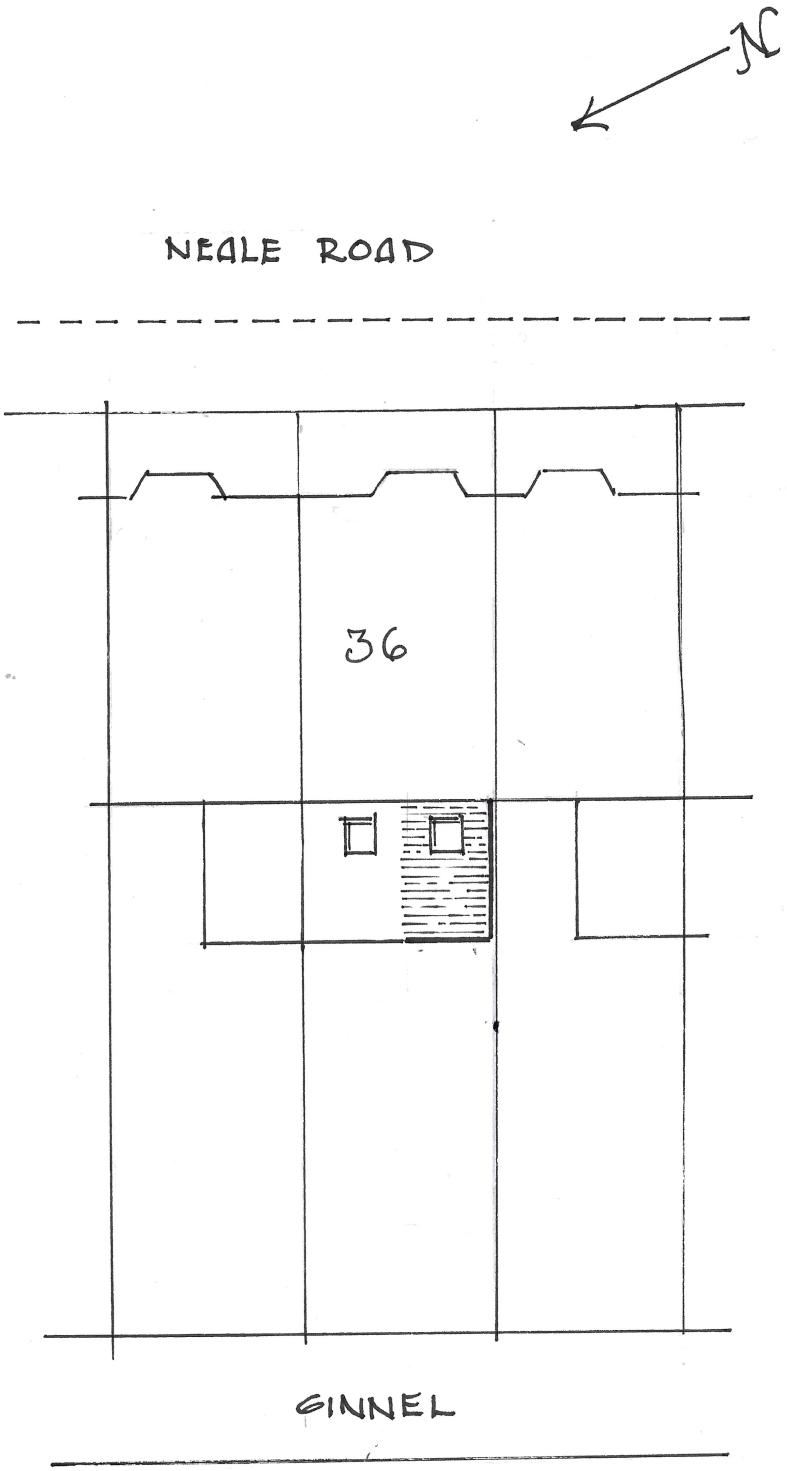

36, NEALE ROAD, CHORLTON

SITE PLAN 1:200 @ A4