
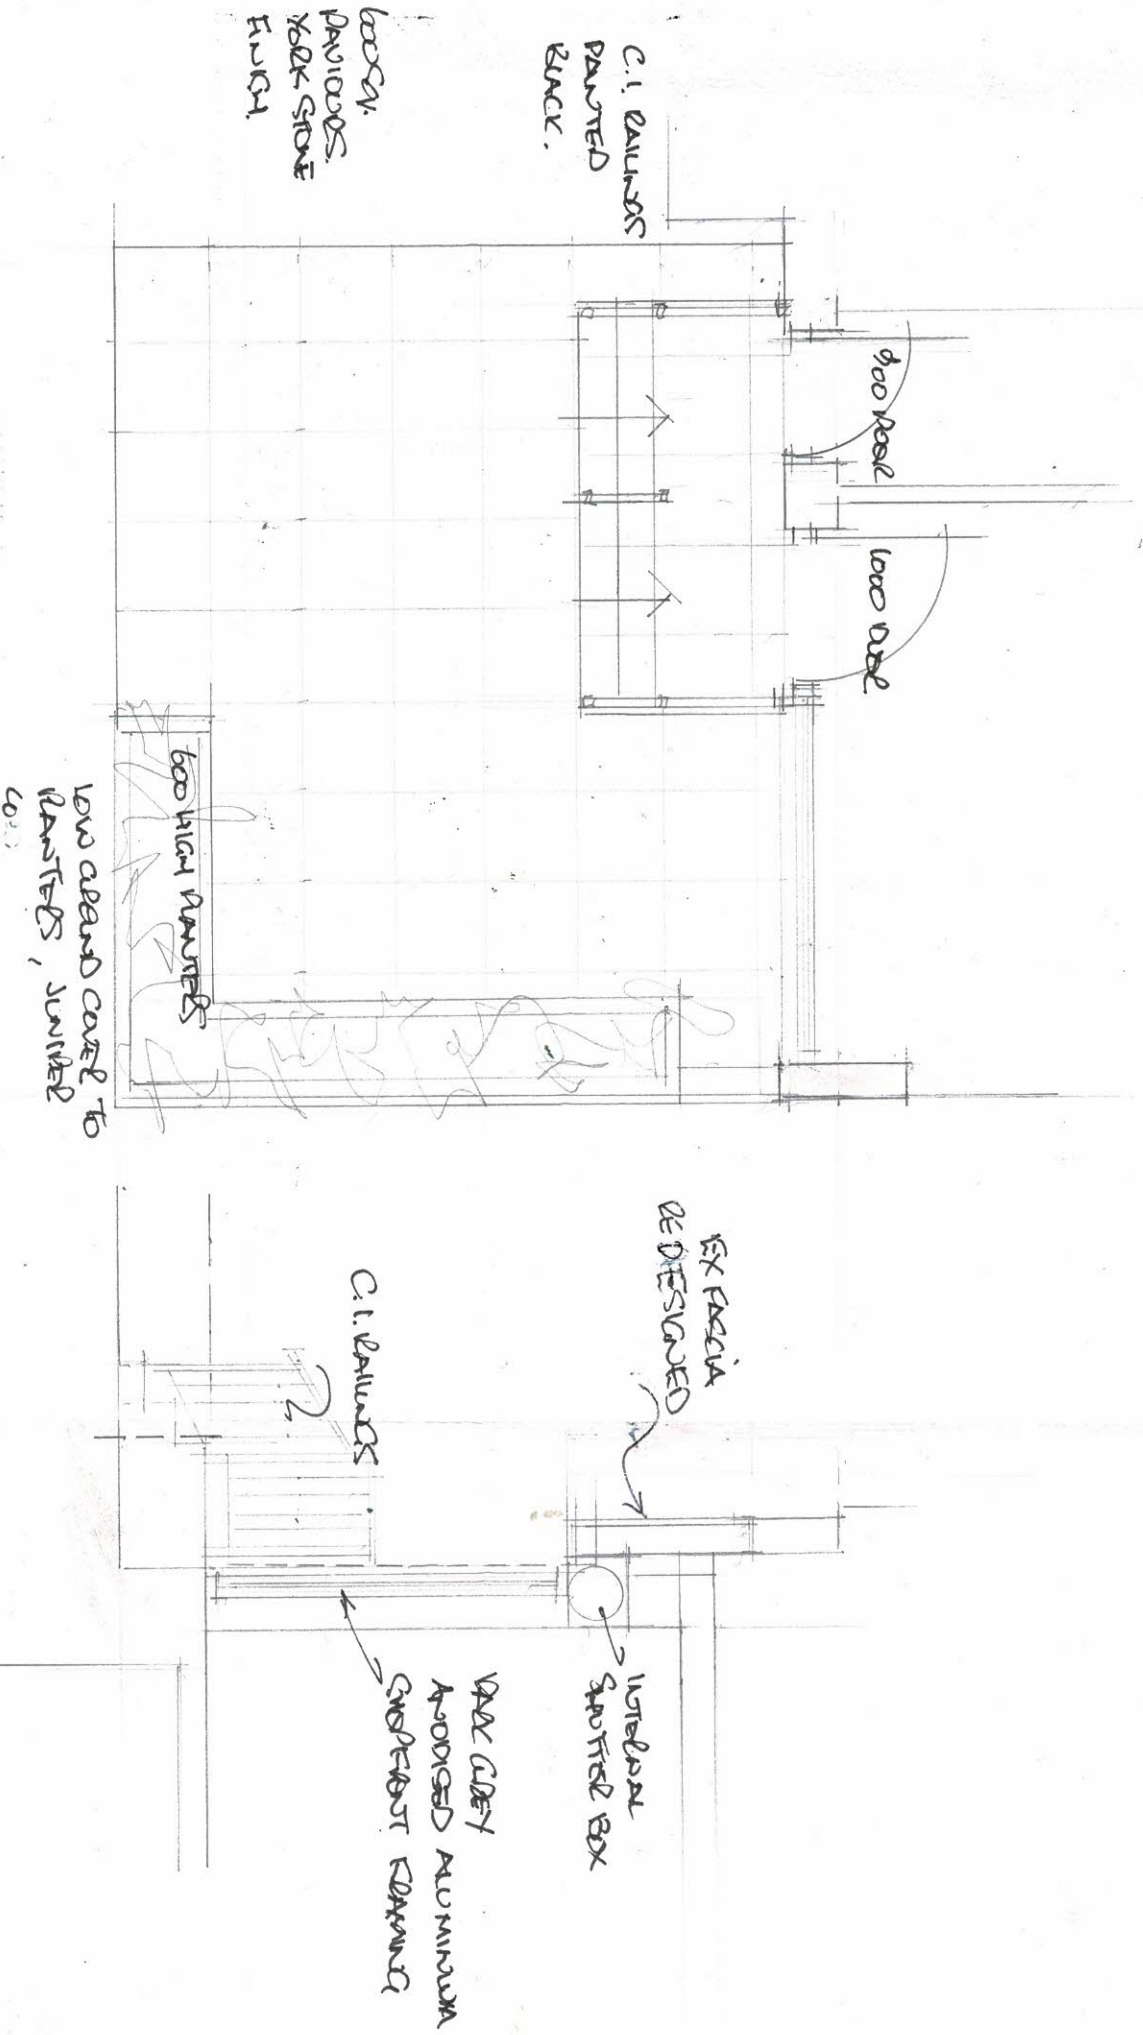


NOTES

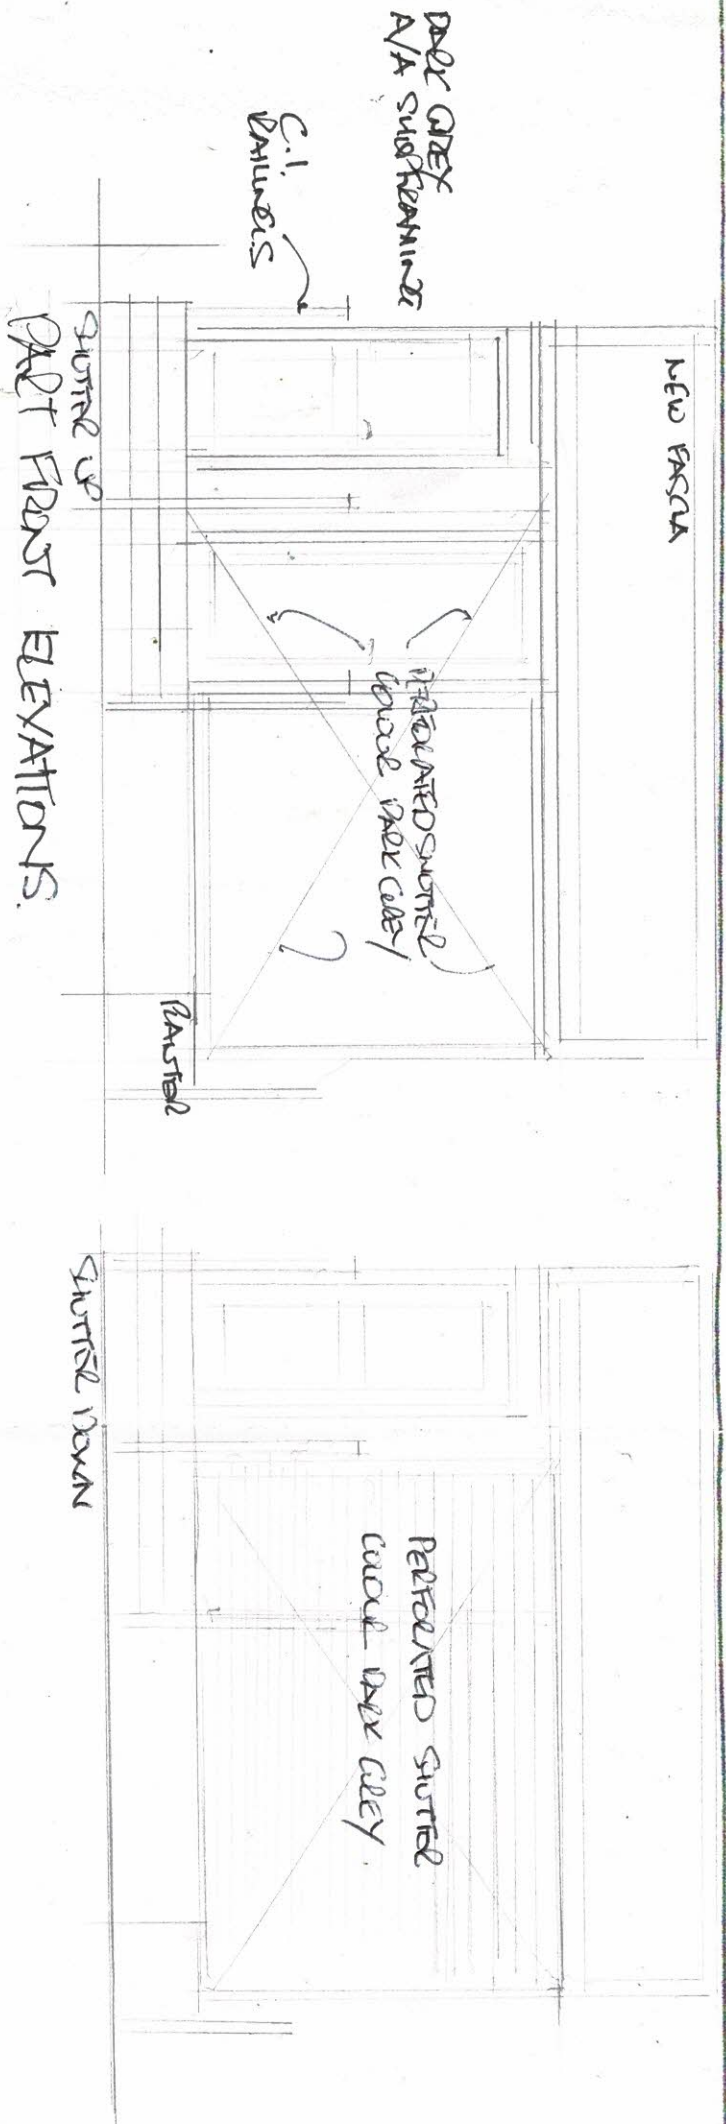

SHUTTER UP

SECTION

CLIENT		MR H ISHMAEL	
JOB TITLE		WOOD STOCKHOLDERS ROAD	
CONDITIONS APPROVED BY		MR H ISHMAEL	
DRG TITLE		SHUTTER UP & SHUTTER DOWN	
HOLBOROW + ORMESHER		architectural & interior design	
15 OVERTON CLOSE		MIDDLEWICH	
CHESHIRE CW10 0PZ		phone 07770 834939	
ISSUE	ORIGINAL	1	2
REVISION	A	B	C
DATE	05/05/23	05/05/23	05/05/23
DRAWN	PAO	PAO	PAO
CHECKED			
APPROVED			
SCALE	1:500 A8		
DRAWING NUMBER	2276/23/04		