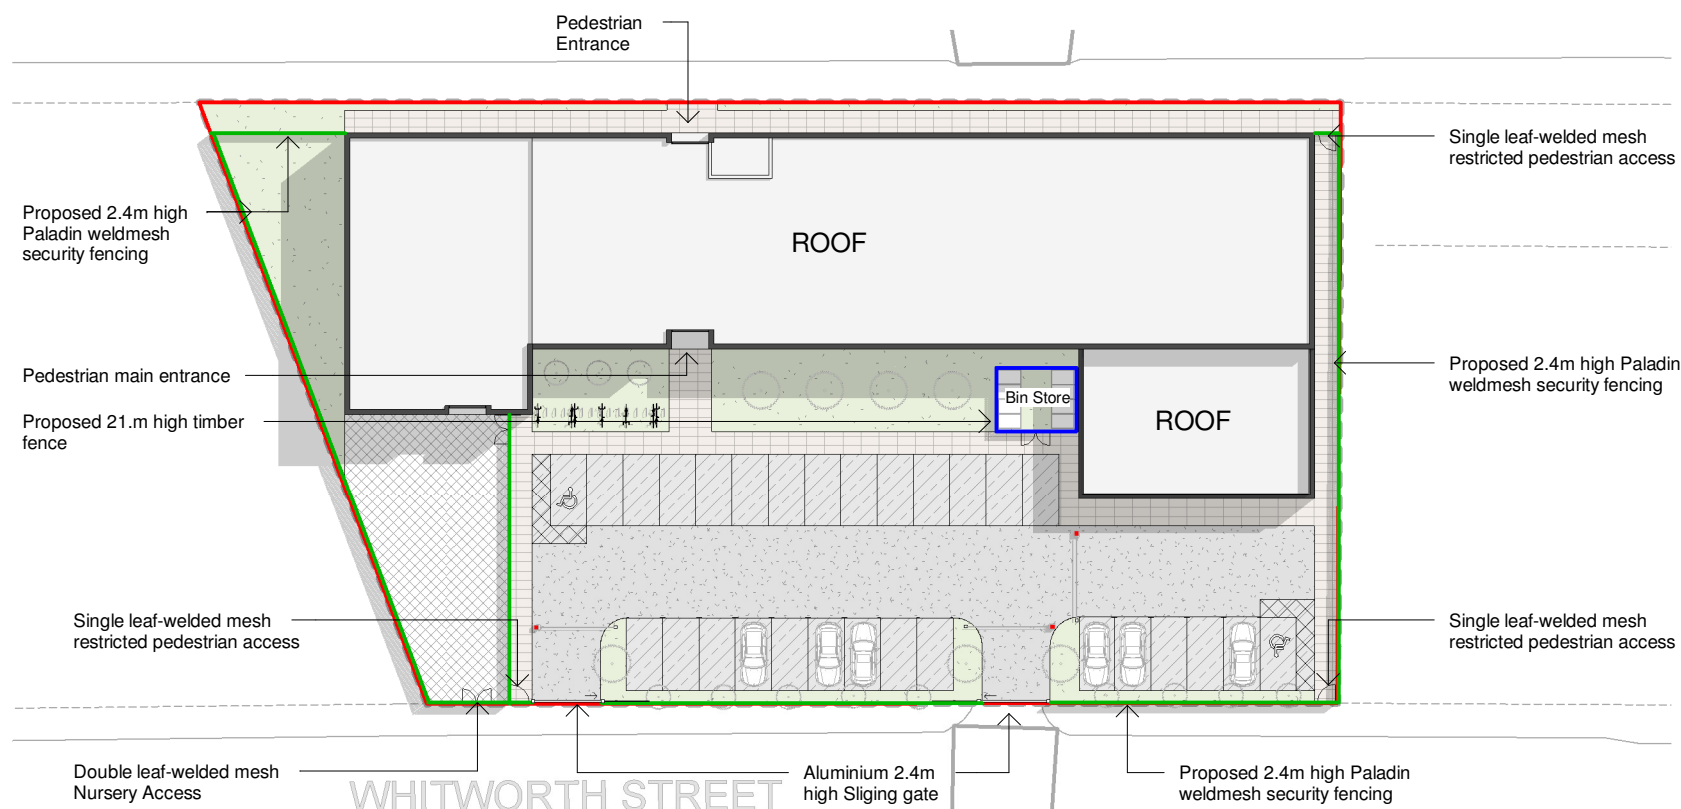


General Notes

The Architect shall have no responsibility for any use made of this document other than for that which it was prepared and issued.

All dimensions should be checked on site. Do not scale from this drawing

To be read in conjunction with all other Consultant's drawings.

The Architect to be immediately notified of any discrepancies.


Copyright on this drawing retained by the Architect.

LEGEND

-  Site Boundary
-  Proposed 2.4m high
Paladin weldmesh
security fencing to
site perimeter
-  Proposed 21.m
high timber fence to
bin store


1 Treatment Boundary Plan

1 : 500

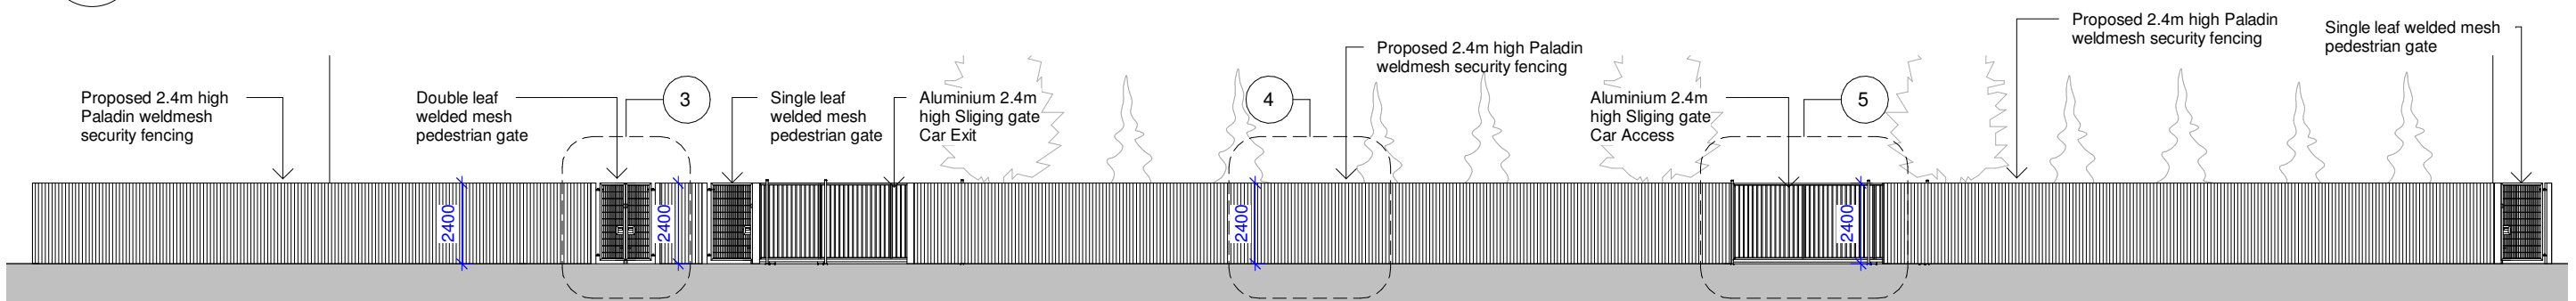


2 Treatment Boundary - Whitworth Street Elevation

1 : 200

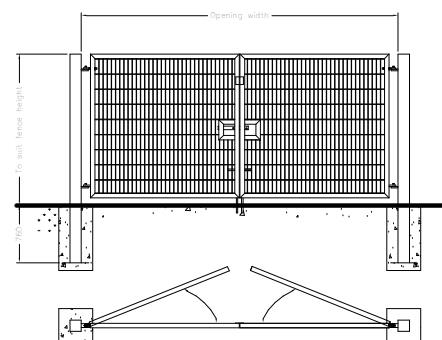


3 Detail Welded Mesh Gate

1 : 100

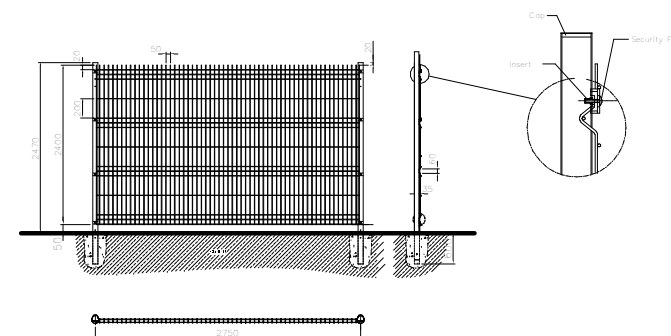

1 Detail Weldmesh Fence

1 : 100

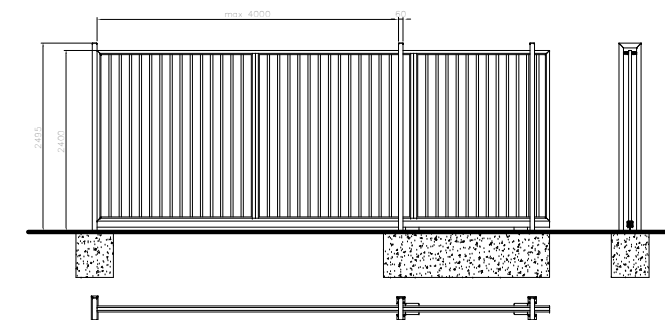

5 Detail Sliding Gate

1 : 100

P2	04/11/22	SA	SH		Amended Car Park and Access
P1	22/04/22	SA	SH		Initial Issue
No.	Date	Dwn	Chk	App	Revision or reason for issue

Client
Trafford Learning Vocational Centre

create **it** studios
... leave an impression

Create It Studios (NW) Ltd
Universal Square
Devonshire Street North
Manchester
M12 6JH
info@createitstudios.co.uk

Project Title

Redby St, Manchester M11 2NP

Scale / North Point

As indicated

Drawing Title

Proposed Boundary Treatment

Drawing Number
A1417(02)AP009

Drawing Status
Preliminary

2